PLOTTED: 10/08/24

DISTRICT	COUNTY	ROUTE	SECTION	SHEET
5-0	MONROE	2021	01B	3 OF 5

SMITHFIELD TOWNSHIP

REV NO	REVISIONS	DATE	BY	APPD

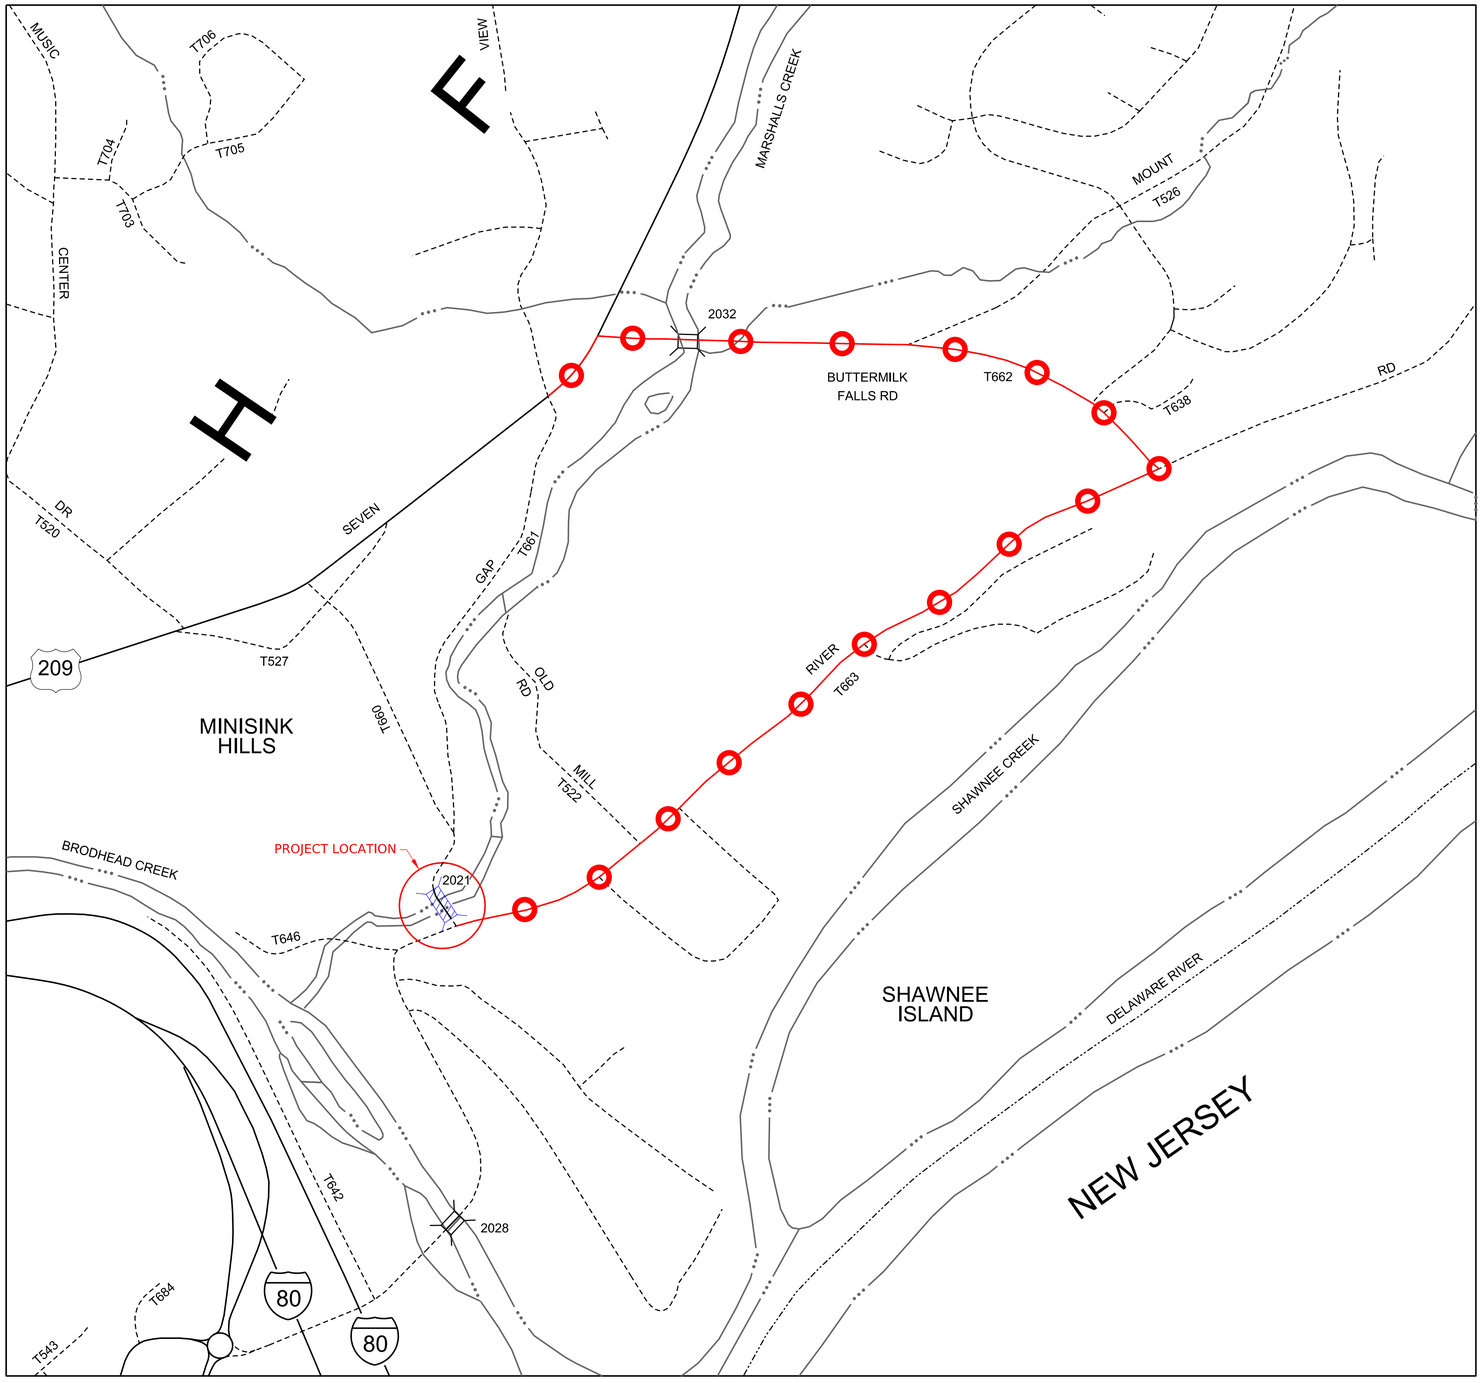

DETOUR LENGTH = 1.8 MILES

DETOUR MAP

0 ⅛ ¼ MILE

LEGEND

- PROJECT WORK AREA
- STATE HIGHWAY
- TOWNSHIP/LOCAL ROAD
- STATE LINE
- WATER
- 2021 — STATE ROUTE NO.
- T661 — TOWNSHIP ROUTE NO.
- DETOUR

ANTICIPATED DETOUR DURATION: 13 MONTHS

LDG

pennsylvania
DEPARTMENT OF TRANSPORTATION

PRELIMINARY DRAWING OR INFORMATION

This drawing and/or information shall be used for reference purposes only, as details and content are subject to change.