DISTRICT	COUNTY	ROUTE	SECTION	SHEET
5-0	MONROE	2021	01B	2 OF 5

SMITHFIELD TOWNSHIP

REV NO	REVISIONS	DATE	BY	APPD

UPSTREAM ELEVATION

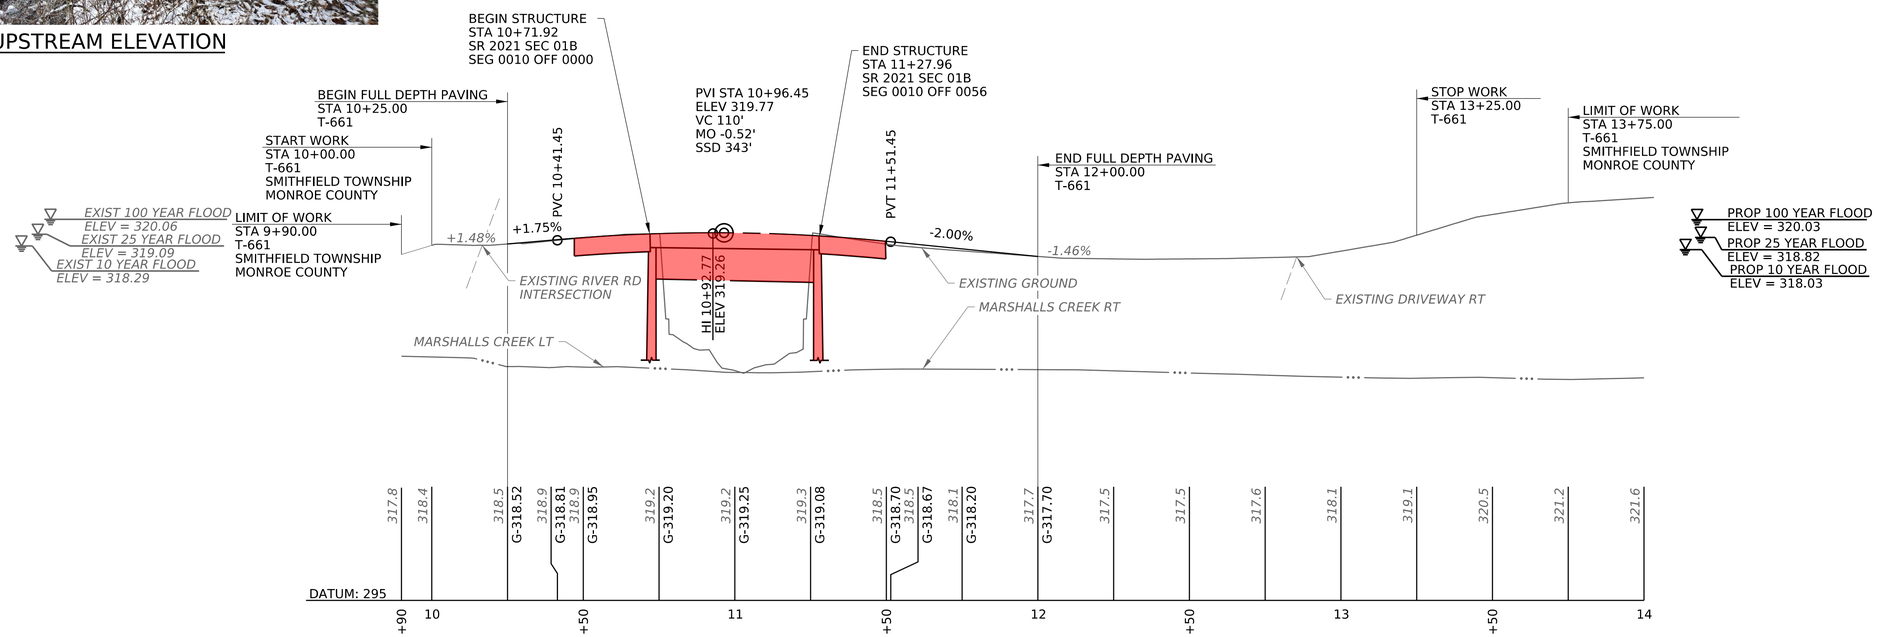

SR 2021 & T-661 (GAP VIEW DR) PROFILE

SCALE

HORIZONTAL: 0 25 50 FEET

VERTICAL: 0 5 10 FEET

LEGEND

PROPOSED STRUCTURE

LDG

pennsylvania DEPARTMENT OF TRANSPORTATION

PRELIMINARY DRAWING OR INFORMATION

This drawing and/or information shall be used for reference purposes only, as details and content are subject to change.

PLOTTED: 10/08/24

OPERATOR: JSanders
FILE NAME: 01_45202101B_PMC_PLAN & PROF.dgn