
STATE ROUTE 0222 SECTION 24S, AUXILIARY LANE PROJECT
WYOMISSING BOROUGH, BERKS COUNTY, PA

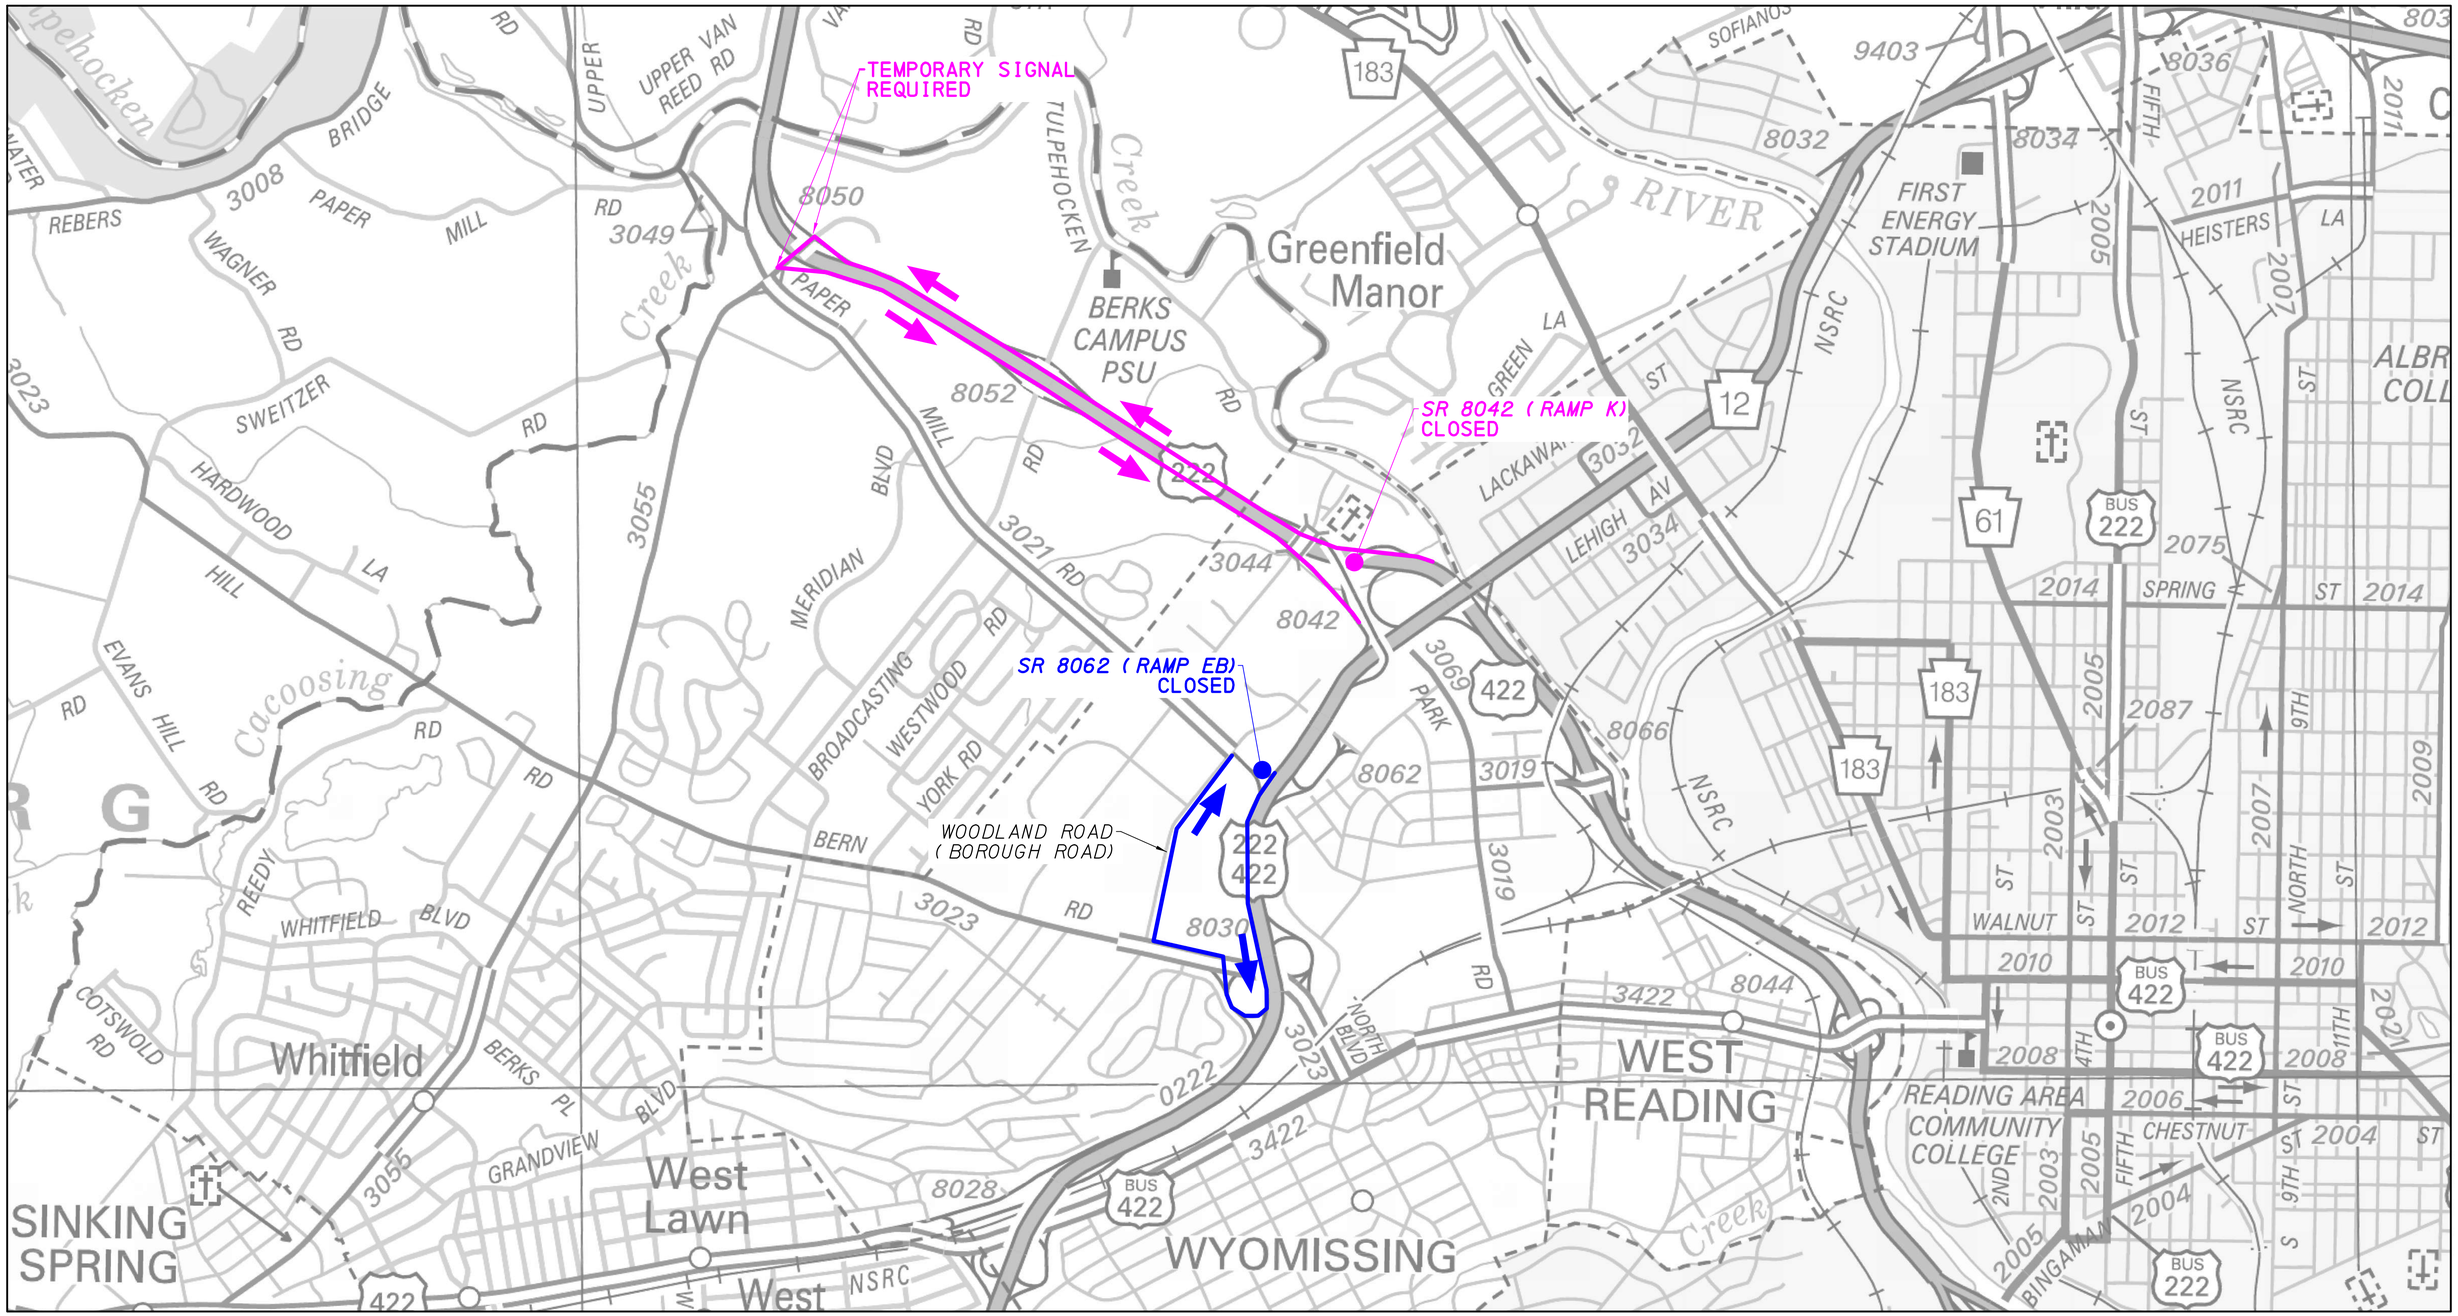

LEGEND

RAMP EB DETOUR (VIA STATE HILL ROAD EXIT TO WOODLAND ROAD)

RAMP K DETOUR (VIA SPRING RIDGE EXIT TO SR 0222 SOUTHBOUND)

DETOUR MAP

pennsylvania
DEPARTMENT OF TRANSPORTATION

c:\pwworking\projectwise\jolson\d2798528\05_Detour_Figure.dgn
10/20/2026 12:30:53 PM
jolson
1:25