
STATE ROUTE 0222 SECTION 24S, AUXILIARY LANE PROJECT
WYOMISSING BOROUGH, BERKS COUNTY, PA

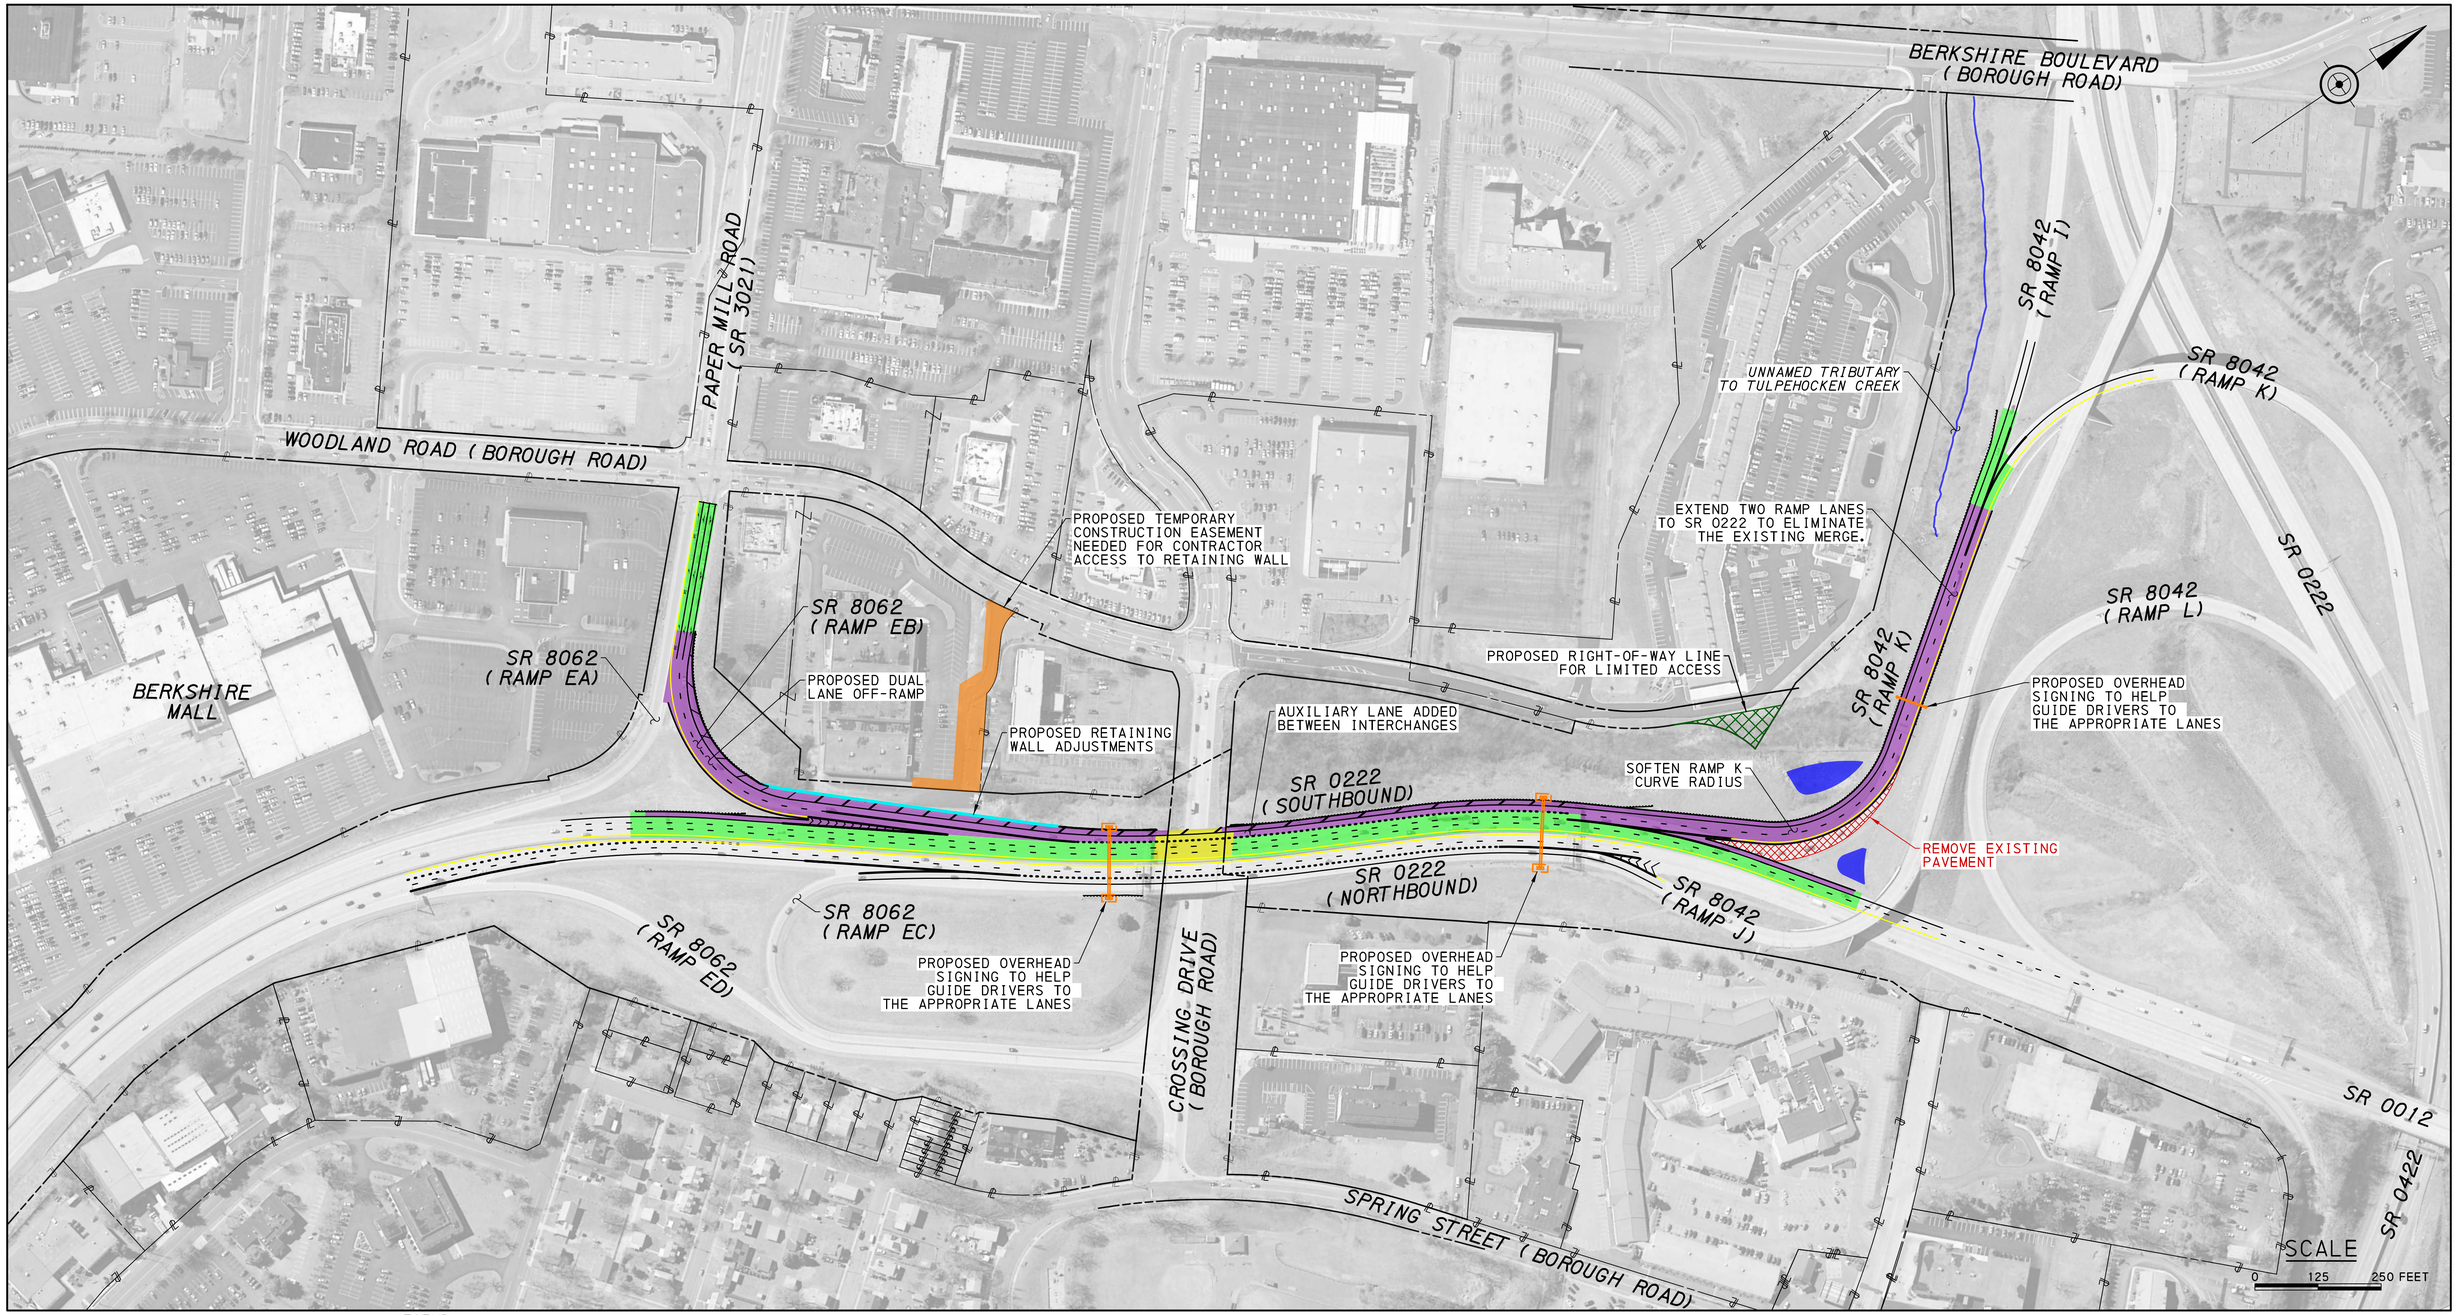

LEGEND

- PROPOSED FULL DEPTH PAVEMENT RECONSTRUCTION & ASPHALT OVERLAY
- PROPOSED ASPHALT OVERLAY & PAVEMENT PRESERVATION
- PROPOSED PREVENTATIVE MAINTENANCE BRIDGE REPAIRS
- STORMWATER MANAGEMENT BASIN LOCATION
- PROPOSED TEMPORARY CONSTRUCTION EASEMENT
- PROPOSED RIGHT-OF-WAY LINE
- PAVEMENT REMOVAL
- PROPOSED RIGHT-OF-WAY LINE
- PROPOSED OVERHEAD SIGN STRUCTURE
- PROPOSED RETAINING WALL ADJUSTMENTS
- *EXISTING WATERWAY*
- *EXISTING LEGAL RIGHT-OF-WAY LINE*
- *PROPERTY LINE*

PROPOSED IMPROVEMENTS FIGURE

pennsylvania
DEPARTMENT OF TRANSPORTATION

c:\pwworking\projectwise\jolson\d2798528\01_ProjectDesign_Figure.dgn
10/20/2026 9:53:18 AM jolson 1:150