STATE ROUTE 0222 SECTION 24S, AUXILIARY LANE PROJECT
WYOMISSING BOROUGH, BERKS COUNTY, PA

STAGE 1B ANTICIPATED CONSTRUCTION ACTIVITIES


1. IMPLEMENT DETOUR FOR RAMP EB.
2. CONSTRUCT BARRIER MOMENT SLAB ALONG RAMP EB.
3. CONSTRUCT NEW OVERHEAD SIGN STRUCTURE NEAR RAMP EB.
4. CONSTRUCT PAVEMENT WIDENING, FULL-DEPTH RECONSTRUCTION, AND GRADING FOR SR 0222 & RAMP EB.
5. COMPLETE PORTION OF SUPERSTRUCTURE IMPROVEMENTS ALONG CROSSING DRIVE BRIDGE.

STAGE 1A ANTICIPATED CONSTRUCTION ACTIVITIES

1. CONSTRUCT TEMPORARY PAVEMENT DURING PRE-STAGE (NOT SHOWN).
2. CONSTRUCT GRADING AND EXCAVATION NEEDED FOR THE DRAINAGE BASIN AND DRAINAGE STRUCTURES.
3. CONSTRUCT PAVEMENT WIDENING, FULL-DEPTH RECONSTRUCTION, AND GRADING FOR PORTIONS SR 0222 & RAMP K.
4. CONSTRUCT NEW OVERHEAD SIGN STRUCTURE NEAR RAMP K.

STAGE 1C ANTICIPATED CONSTRUCTION ACTIVITIES

1. IMPLEMENT RAMP K DETOUR.
2. CONSTRUCT PAVEMENT WIDENING, FULL-DEPTH RECONSTRUCTION, AND GRADING FOR PORTION OF RAMP K.
3. CONSTRUCT FOUNDATIONS FOR SIGN STRUCTURE.

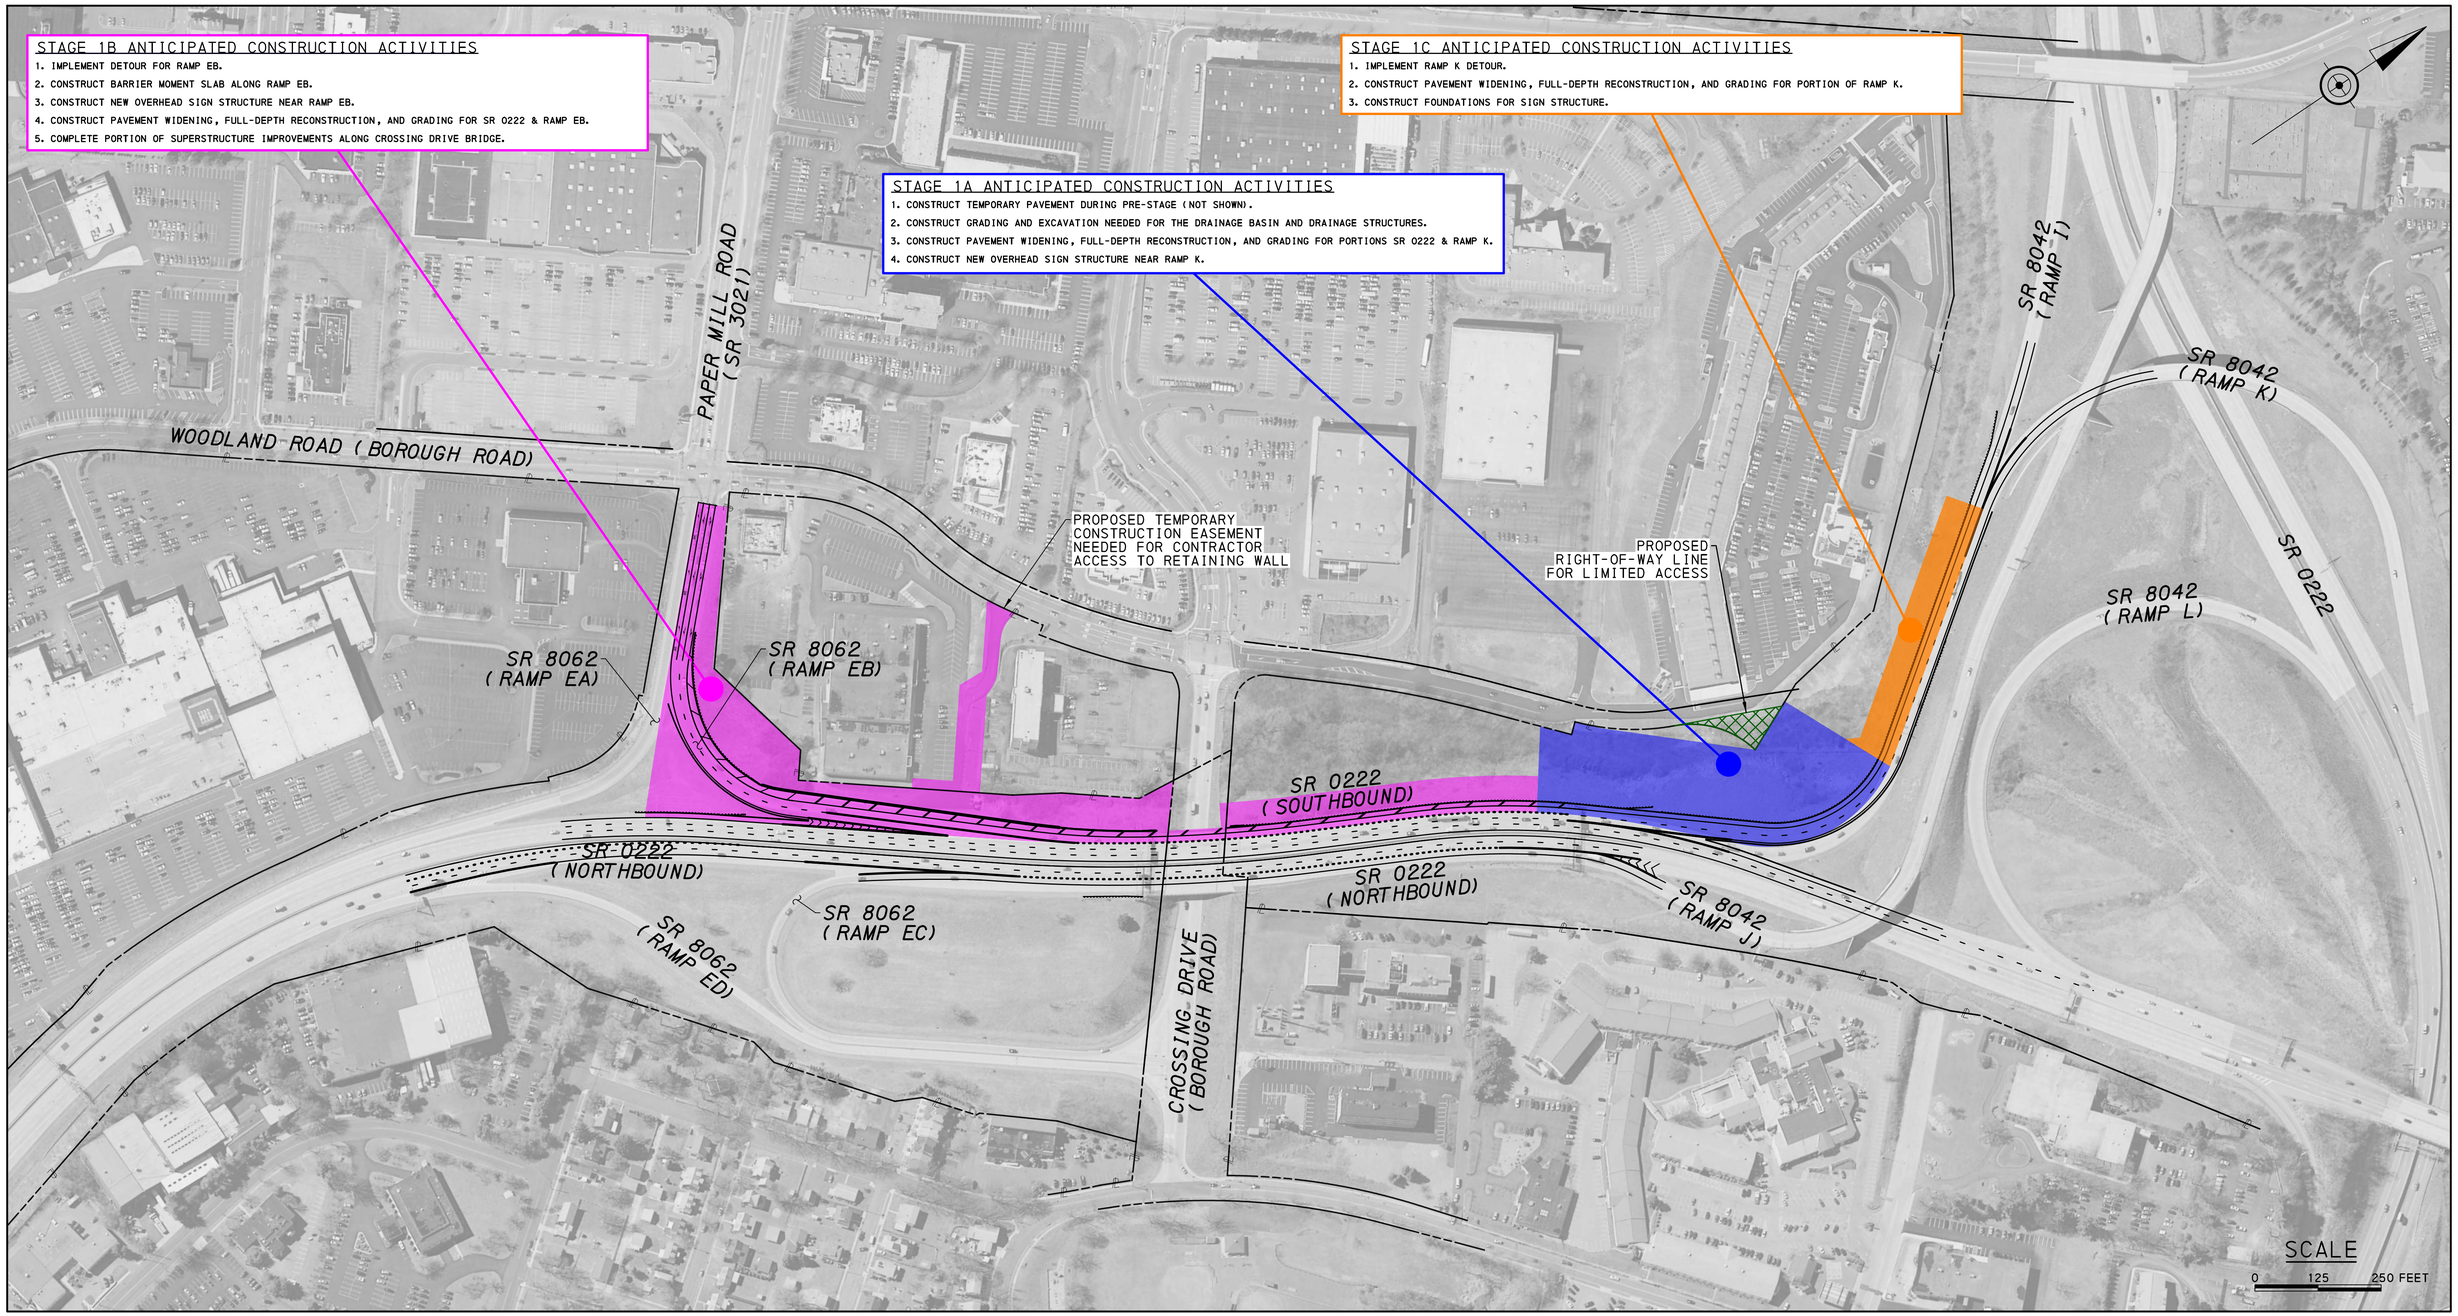

LEGEND

- STAGE 1A WORK AREA
- STAGE 1B WORK AREA
- STAGE 1C WORK AREA
- PROPOSED RIGHT-OF-WAY LINE

ANTICIPATED WORK ZONES (STAGES 1A-1C) FIGURE

pennsylvania
DEPARTMENT OF TRANSPORTATION

c:\pwworking\projectwise\jolson\d2795628\03_TrafficControl_Figure01.dgn
10/9/2026 9:45:33 AM 1:150 jolson