


I-80 EASTERN LIMIT OF WORK
ALIGNMENT WILL TIE INTO I-80 SECTION 17M PROJECT

ROUTE 33 NORTHERN LIMIT OF WORK
ALIGNMENT WILL TIE INTO ROUTE 611


ROUTE 33 SOUTHERN LIMIT OF WORK
ALIGNMENT WILL TIE INTO EXISTING ROUTE 33 SECTION

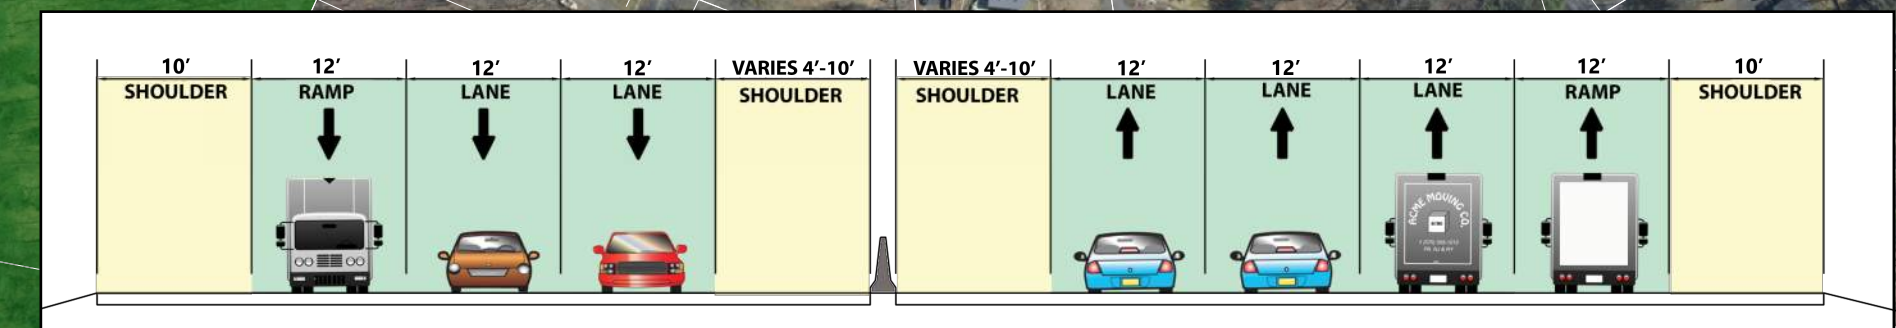

I-80 SECTION 26M, MONROE COUNTY

- | PROJECT FOOTPRINT | | FEATURES | |
|-------------------|----------------------------|----------|------------------------------|
| | STRUCTURE | | WATERWAY |
| | PAVEMENT LANES | | WETLANDS |
| | PAVEMENT SHOULDER | | PUBLIC OR PRIVATE OPEN SPACE |
| | PAVEMENT REMOVAL AREA | | EXIT |
| | RETAINING WALL | | LIMITS OF WORK |
| | POTENTIAL STORMWATER BASIN | | CONCRETE MEDIAN BARRIER |
| | FEMA 100-YR FLOODPLAIN | | |

0 250 500
FEET

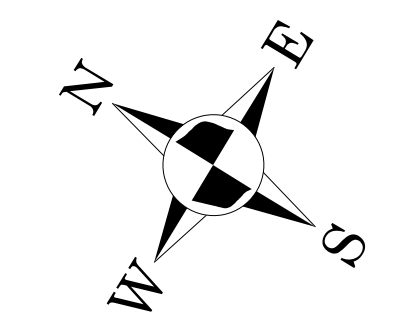

Source: PASDA, Monroe Co., FEMA, PADEP