



PROPOSED TYPICAL SECTIONS


A

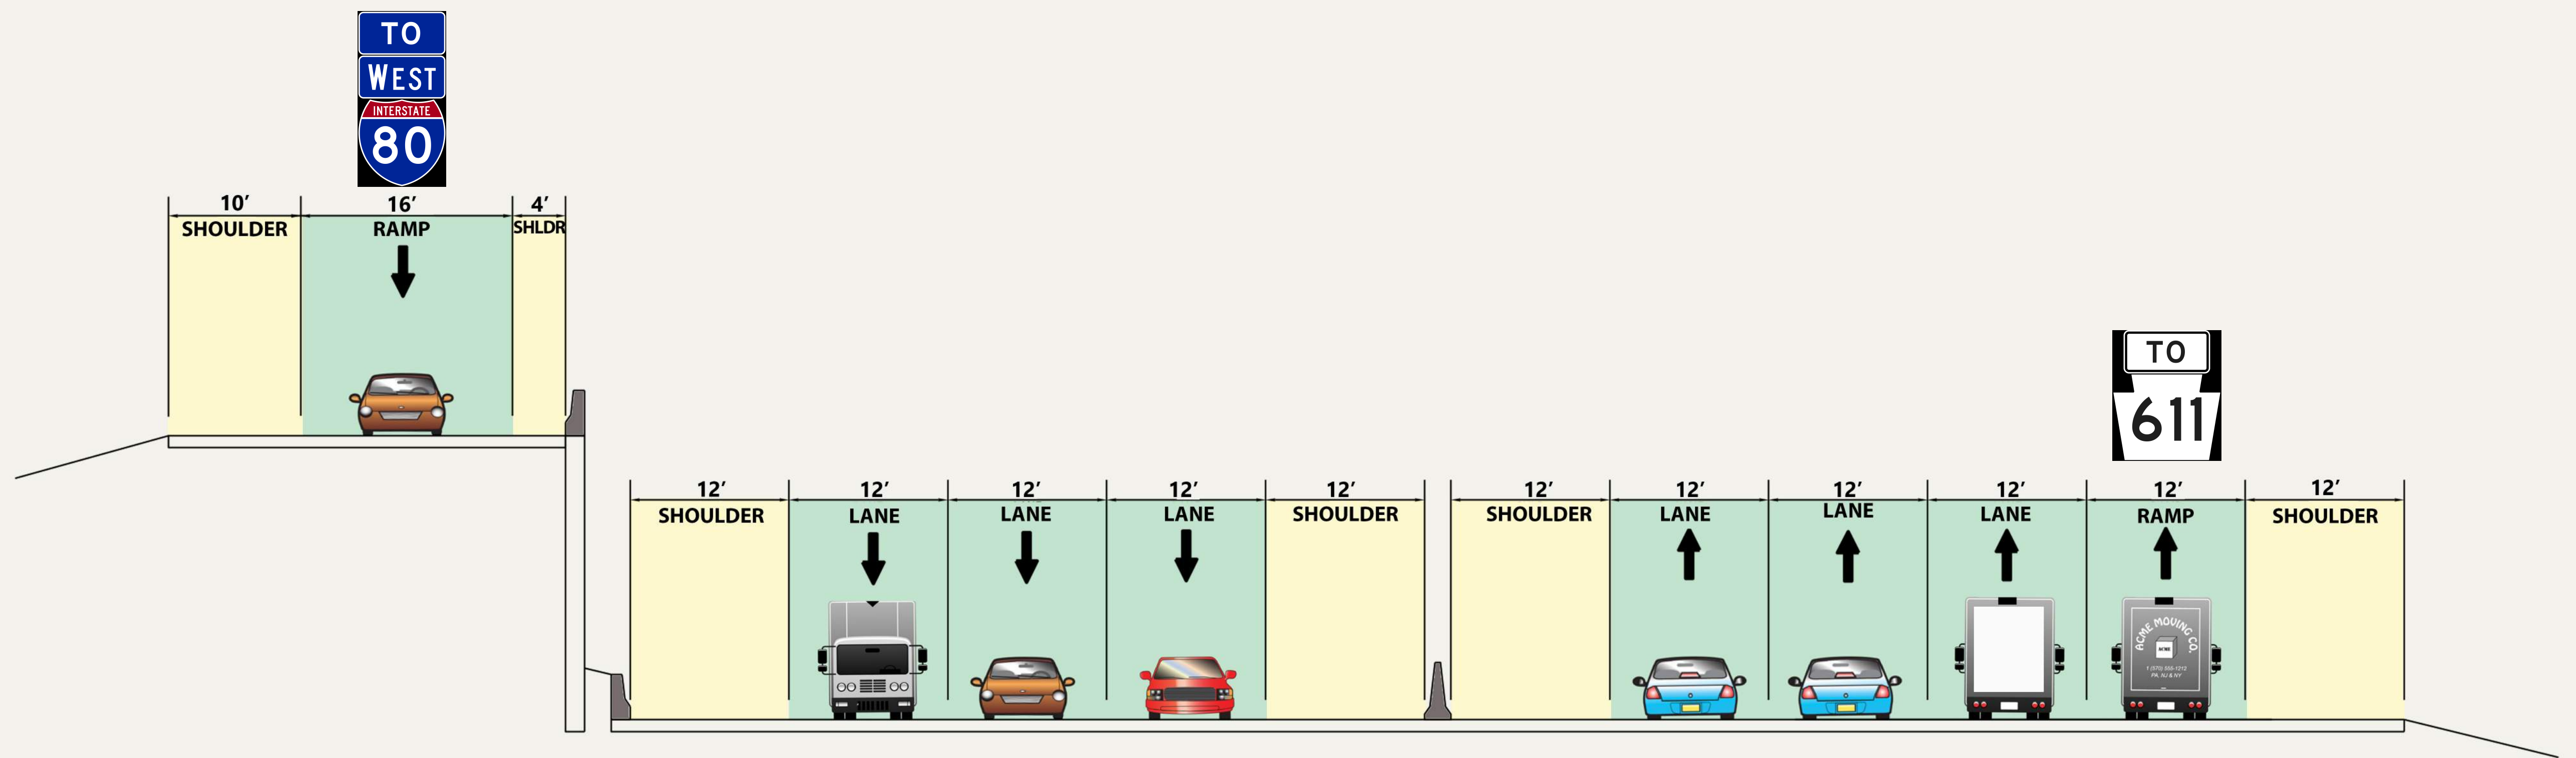


B

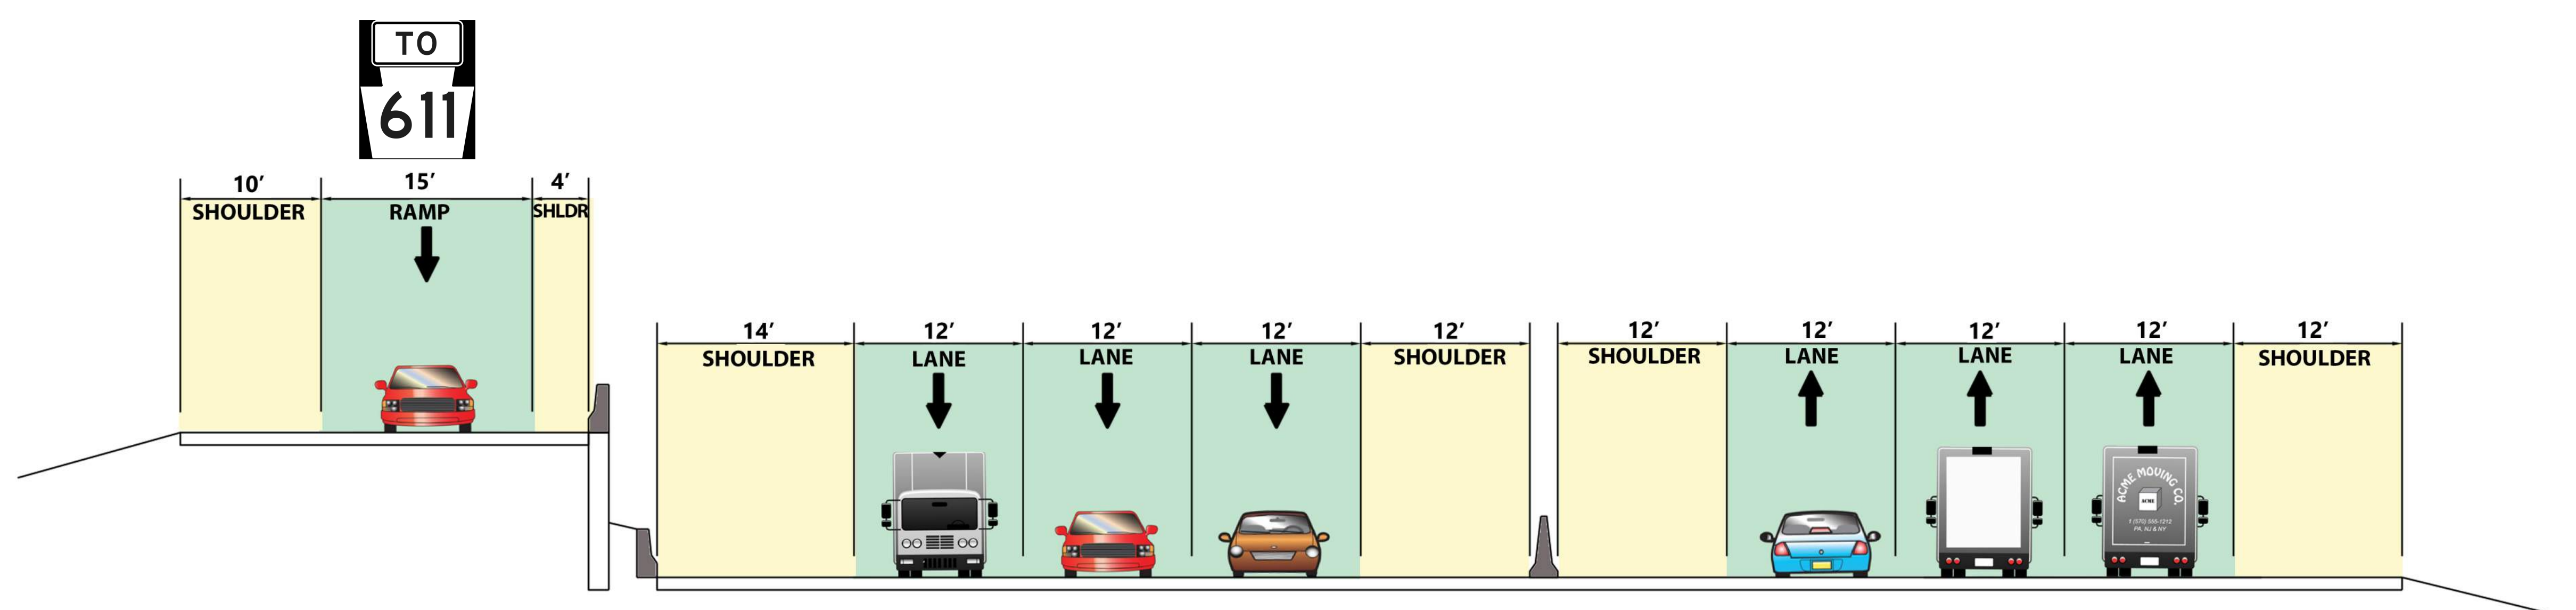

C

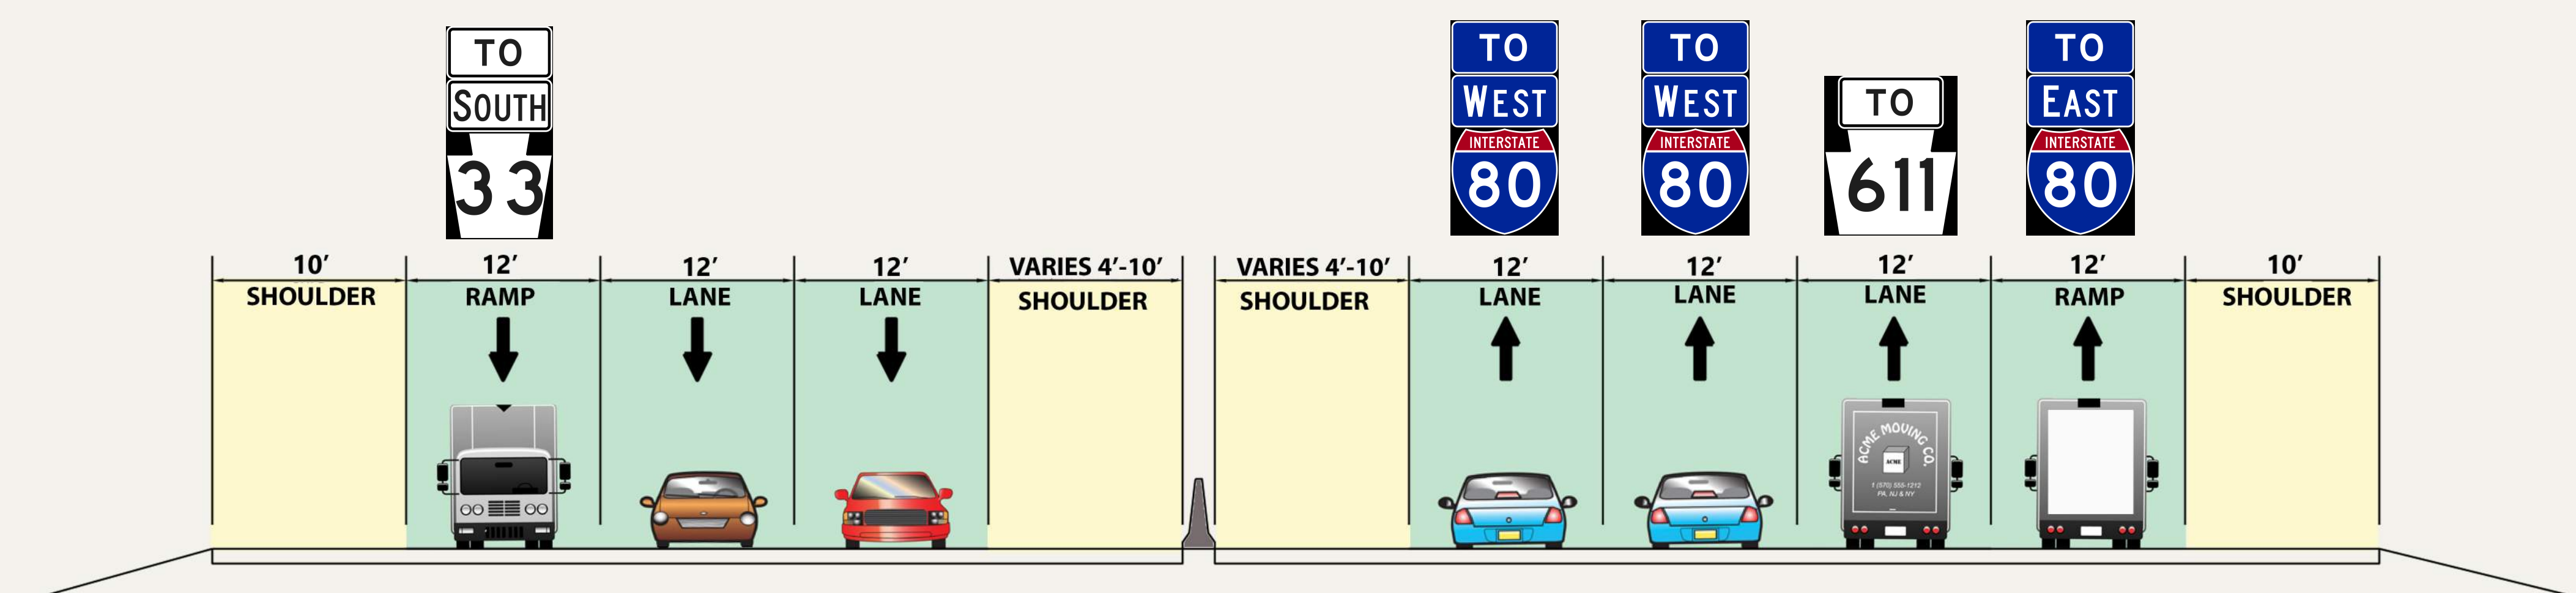

D

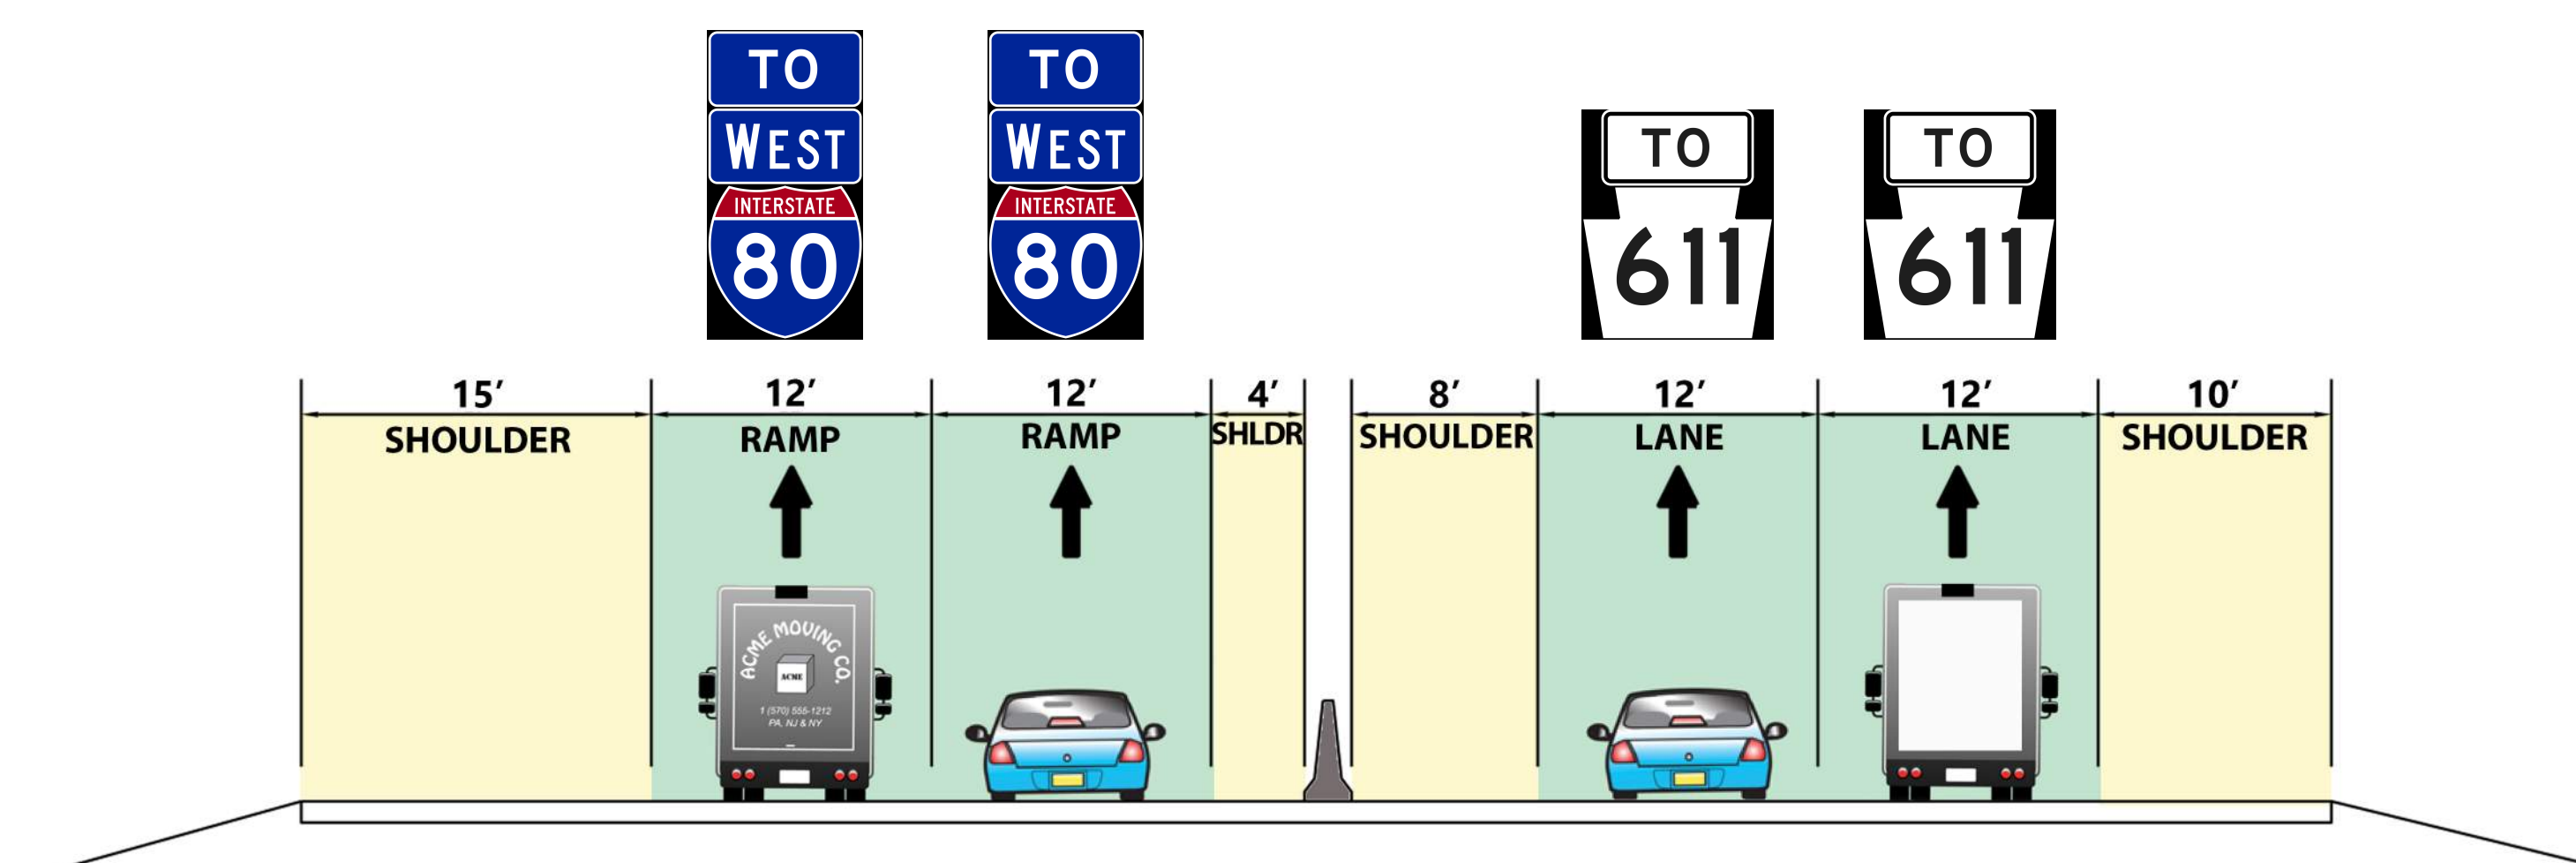

E

