
SR 0476 SECTION HSR - PLAN DISPLAY


DISTRICT	COUNTY	ROUTE	SECTION	SHEET
D-6	DELAWARE	SR 0476	HSR	1 OF 6

REV NO	REVISIONS	DATE	BY	APPD

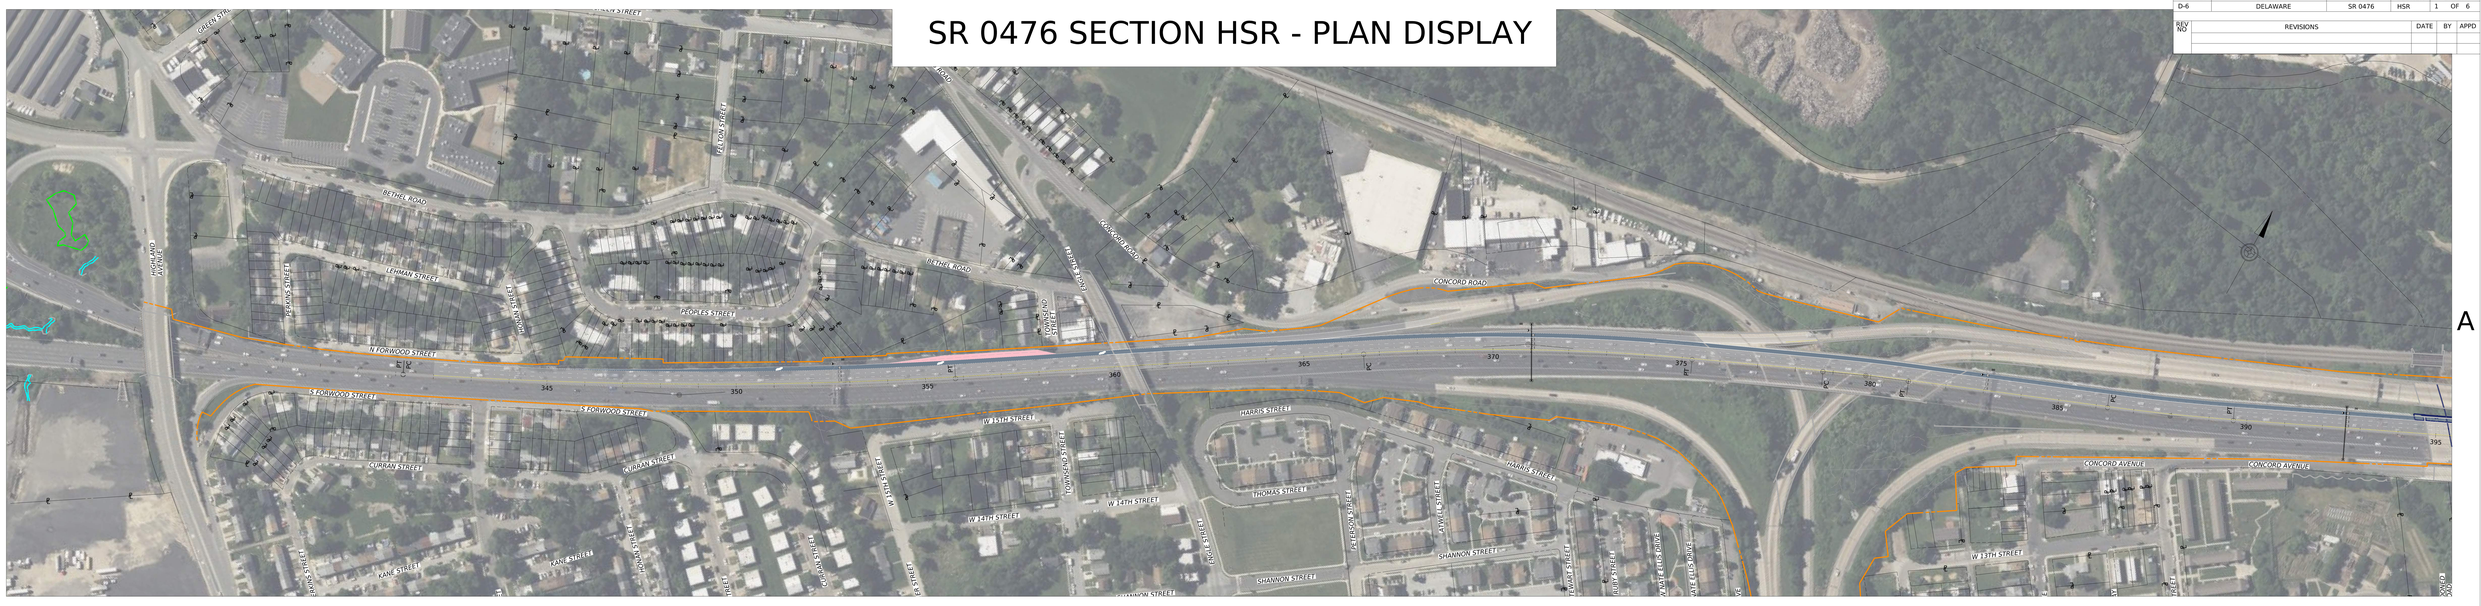

A

A

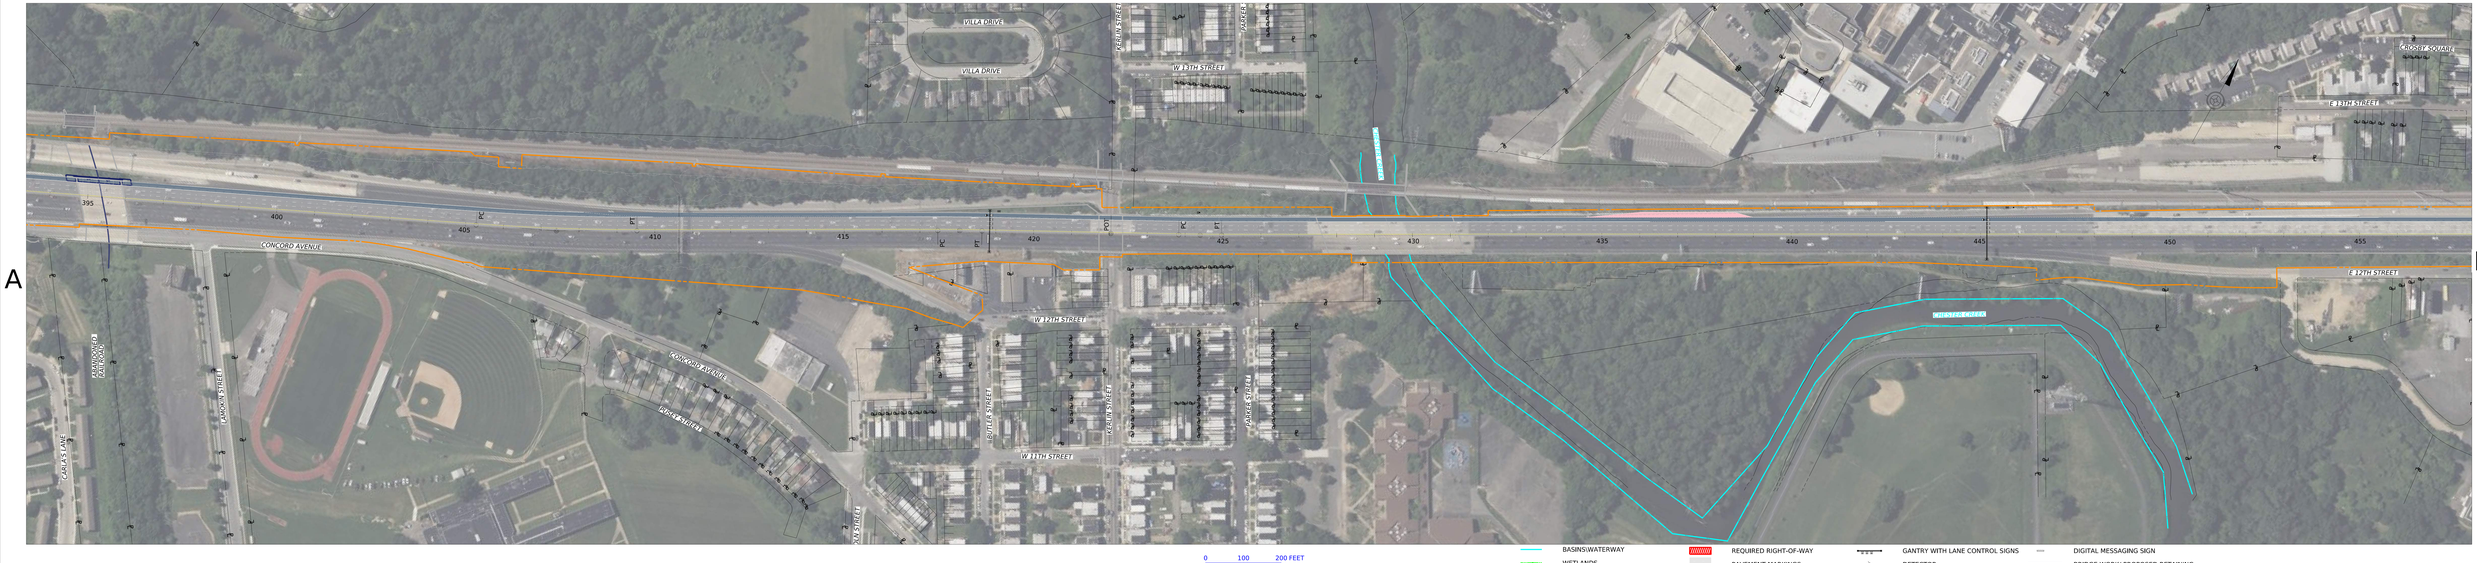

B

0 100 200 FEET


LEGEND


- BASINS\WATERWAY
- WETLANDS
- FLEX LANE
- FULL TIME LANE
- LEGAL RIGHT-OF-WAY
- REQUIRED RIGHT-OF-WAY
- PAVEMENT MARKINGS
- PARKS
- TRAILS
- EXISTING NOISE WALLS
- GANTRY WITH LANE CONTROL SIGNS
- DETECTOR
- CABINET
- JUNCTION BOX
- VARIABLE SPEED LIMIT SIGN
- DIGITAL MESSAGING SIGN
- BRIDGE WORK/ PROPOSED RETAINING WALLS
- EMERGENCY PULL-OFF
- HISTORICAL PROPERTY

SR 0476 SECTION HSR - PLAN DISPLAY

DISTRICT	COUNTY	ROUTE	SECTION	SHEET
D-6	DELAWARE	SR 0476	HSR	6 OF 6

REV NO	REVISIONS	DATE	BY	APPD

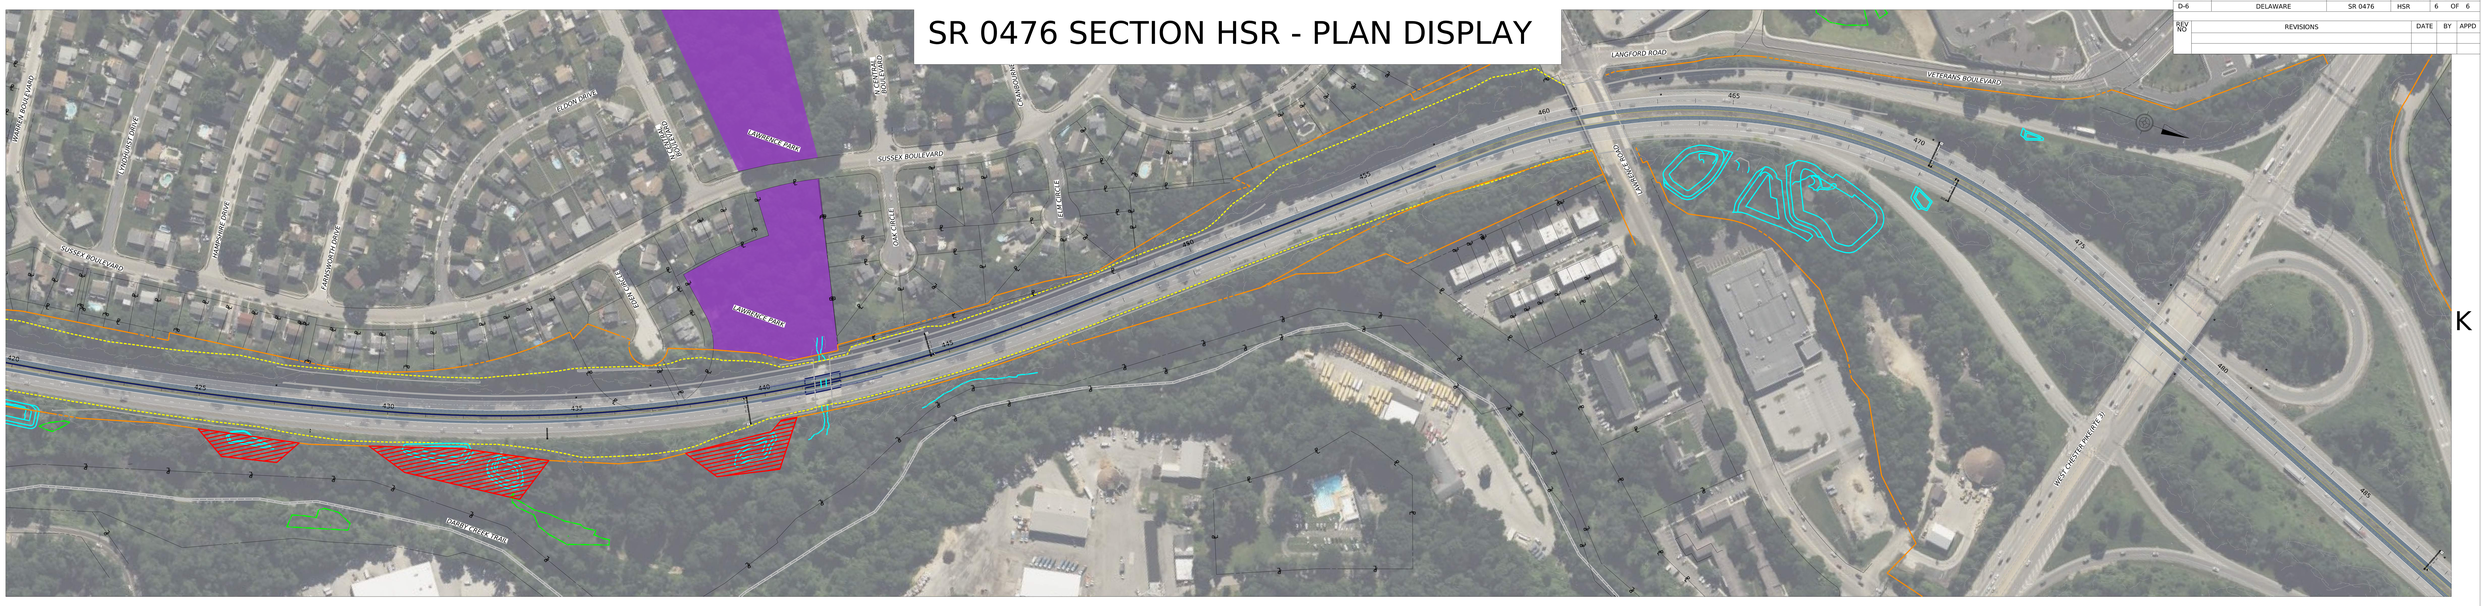

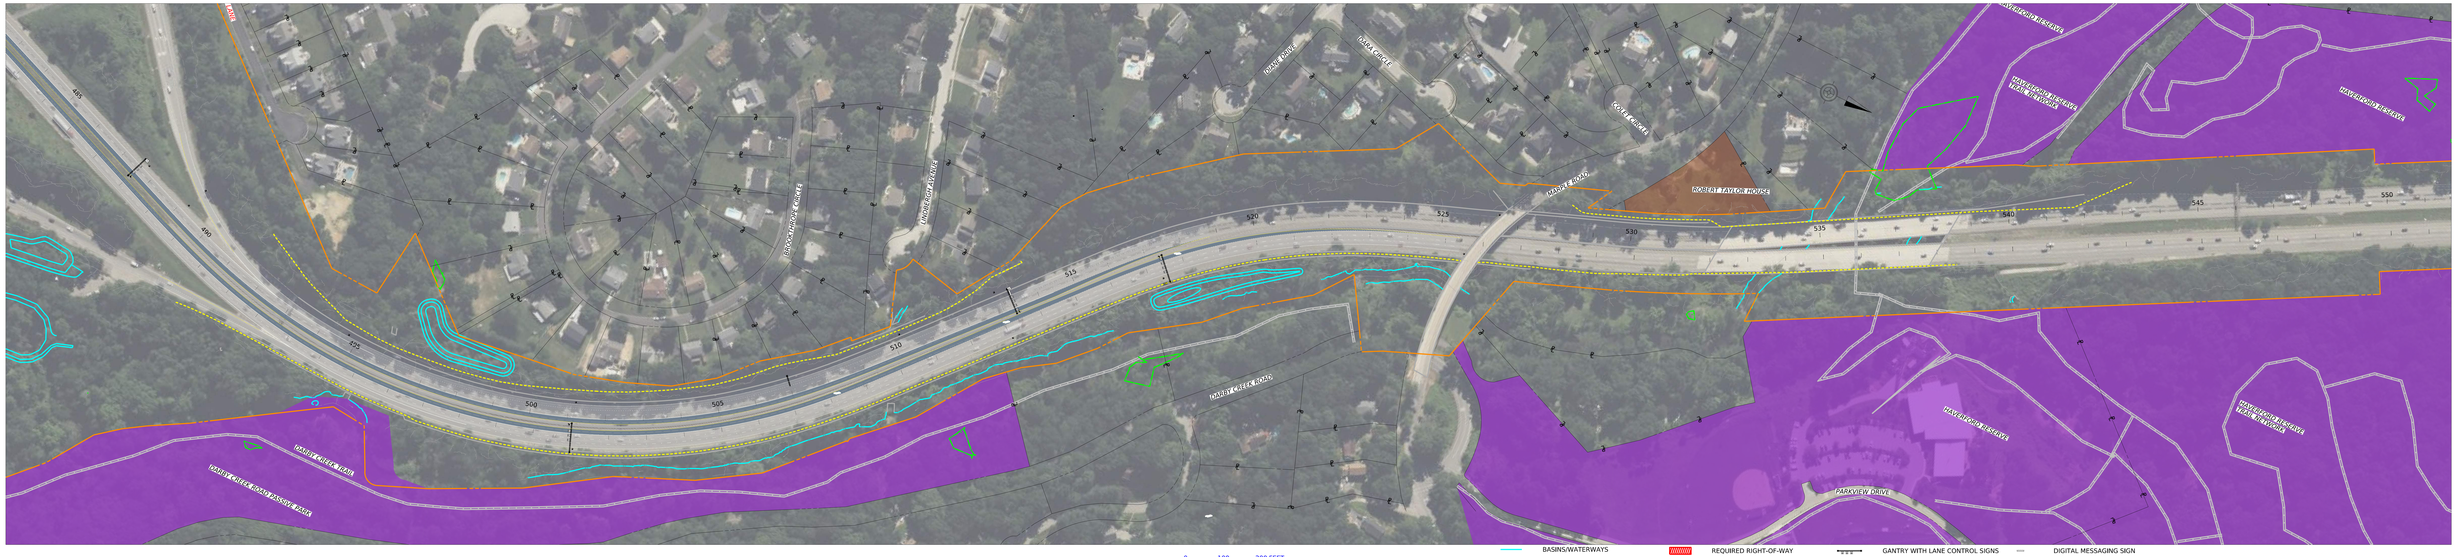

0 100 200 FEET


LEGEND


- BASINS/WATERWAYS
- WETLANDS
- FLEX LANE
- FULL TIME LANE
- LEGAL RIGHT-OF-WAY
- REQUIRED RIGHT-OF-WAY
- PAVEMENT MARKINGS
- PARKS
- TRAILS
- EXISTING NOISE WALLS
- GANTRY WITH LANE CONTROL SIGNS
- DETECTOR
- CABINET
- JUNCTION BOX
- VARIABLE SPEED LIMIT SIGN
- DIGITAL MESSAGING SIGN
- BRIDGE WORK/ PROPOSED RETAINING WALLS
- EMERGENCY PULL-OFF
- HISTORICAL PROPERTY

SR 0476 SECTION HSR - PLAN DISPLAY

DISTRICT	COUNTY	ROUTE	SECTION	SHEET
D-6	DELAWARE	SR 0476	HSR	5 OF 6

REV NO	REVISIONS	DATE	BY	APPD

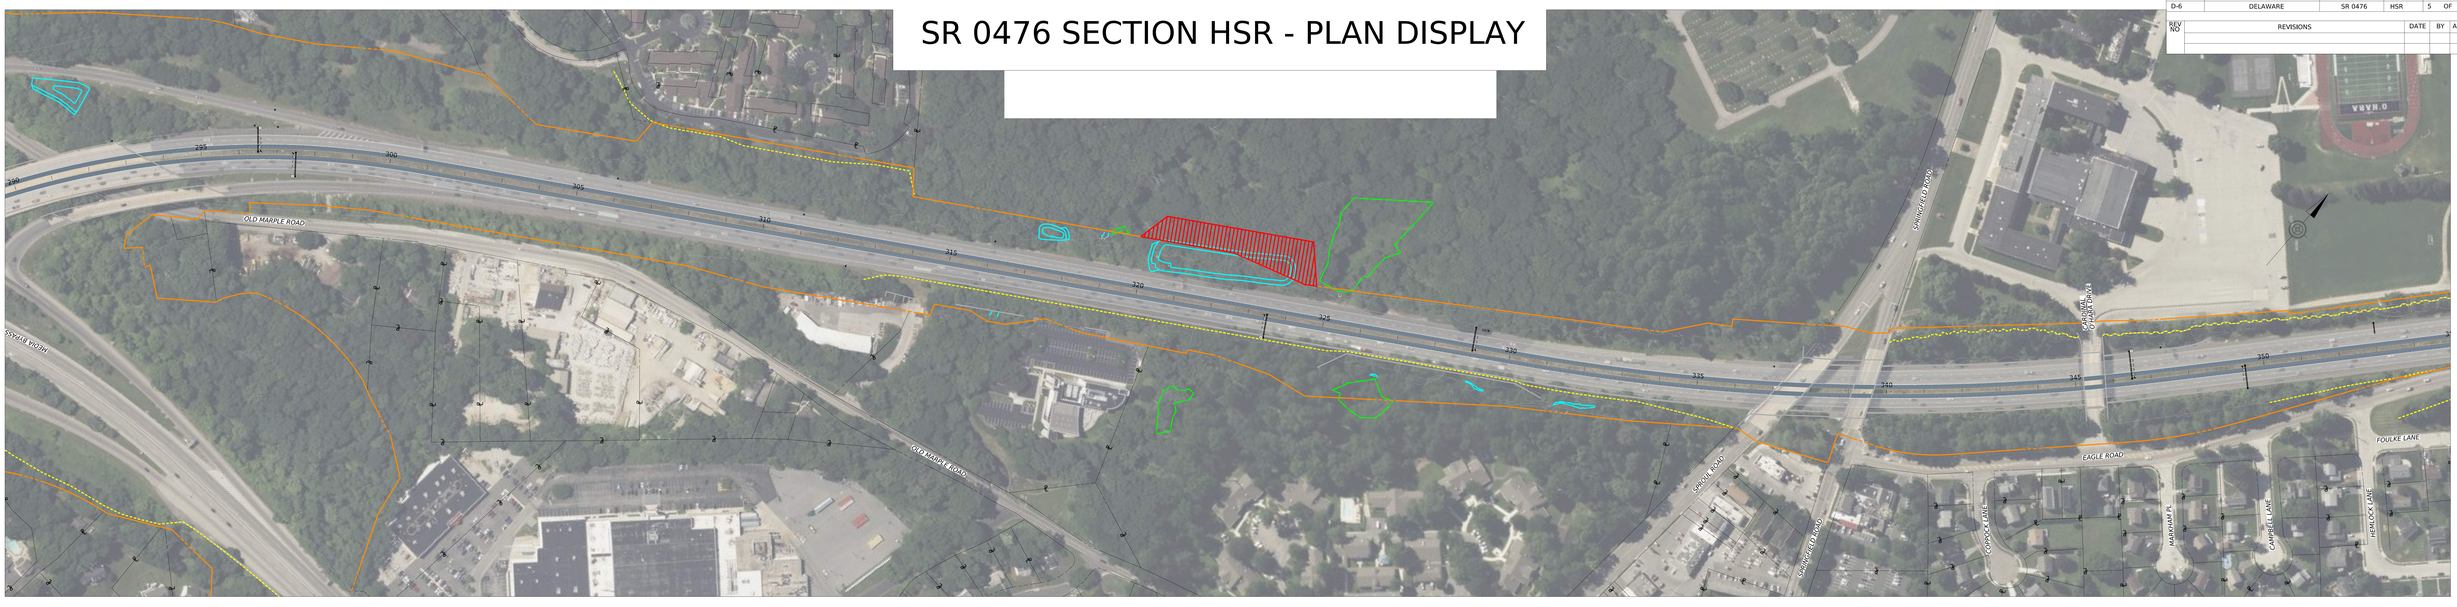

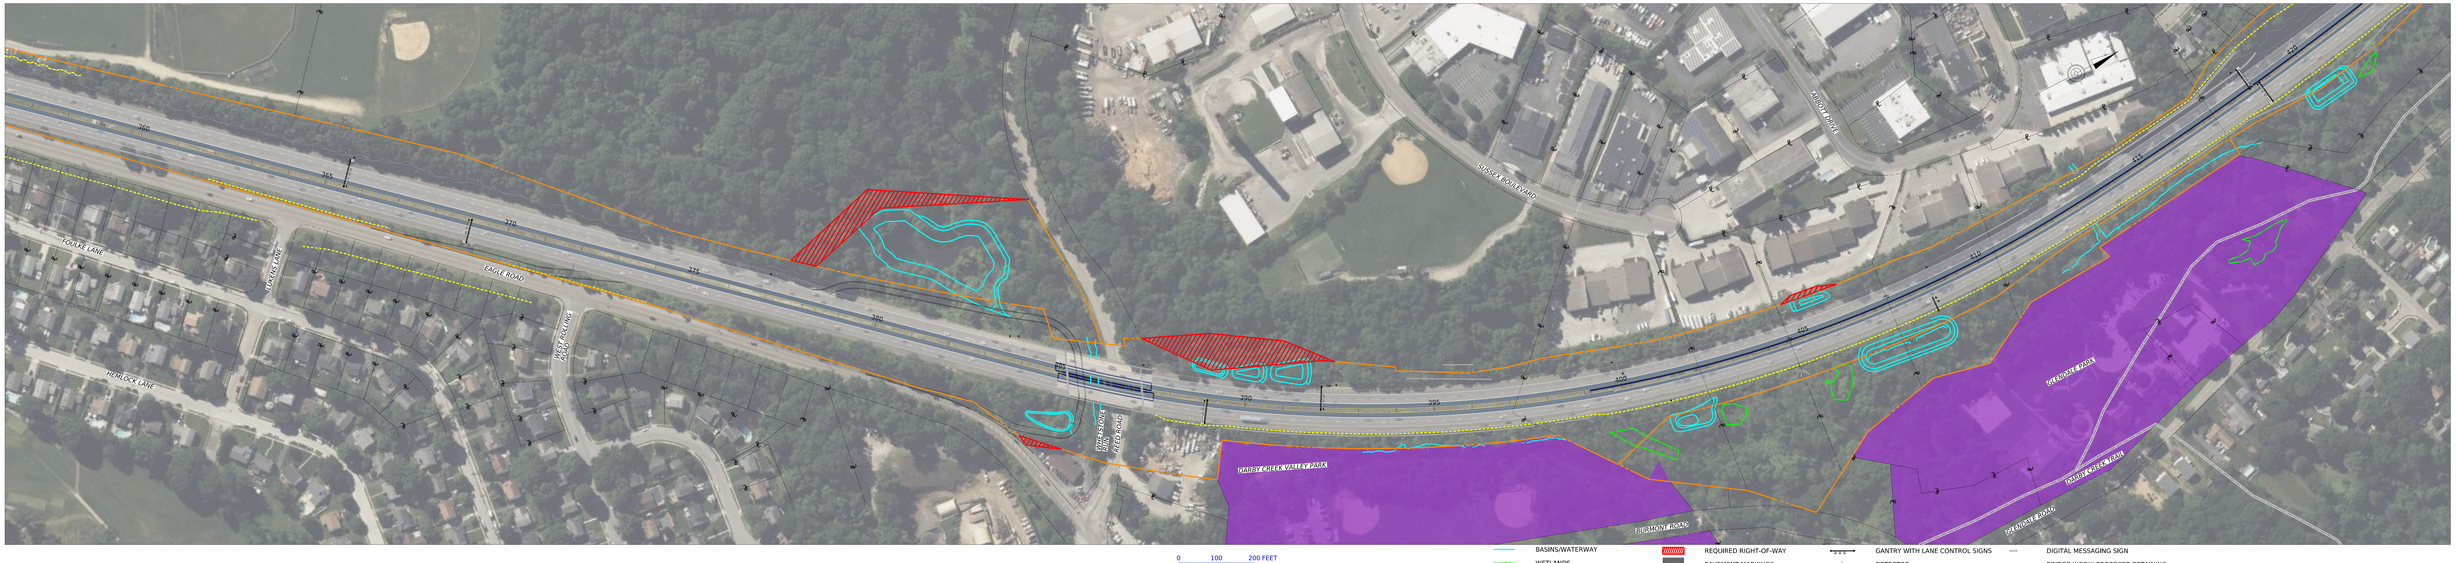

0 100 200 FEET


LEGEND

- BASINS/WATERWAY
- WETLANDS
- FLEX LANE
- FULL TIME LANE
- LEGAL RIGHT-OF-WAY
- REQUIRED RIGHT-OF-WAY
- PAVEMENT MARKINGS
- PARKS
- TRAILS
- EXISTING NOISE WALLS
- GANTRY WITH LANE CONTROL SIGNS
- DETECTOR
- CABINET
- JUNCTION BOX
- VARIABLE SPEED LIMIT SIGN
- DIGITAL MESSAGING SIGN
- BRIDGE WORK/ PROPOSED RETAINING WALLS
- EMERGENCY PULL-OFF
- HISTORICAL PROPERTY

SR 0476 SECTION HSR - PLAN DISPLAY

DISTRICT	COUNTY	ROUTE	SECTION	SHEET
D-6	DELAWARE	SR 0476	HSR	4 OF 6

REV NO	REVISIONS	DATE	BY	APPD

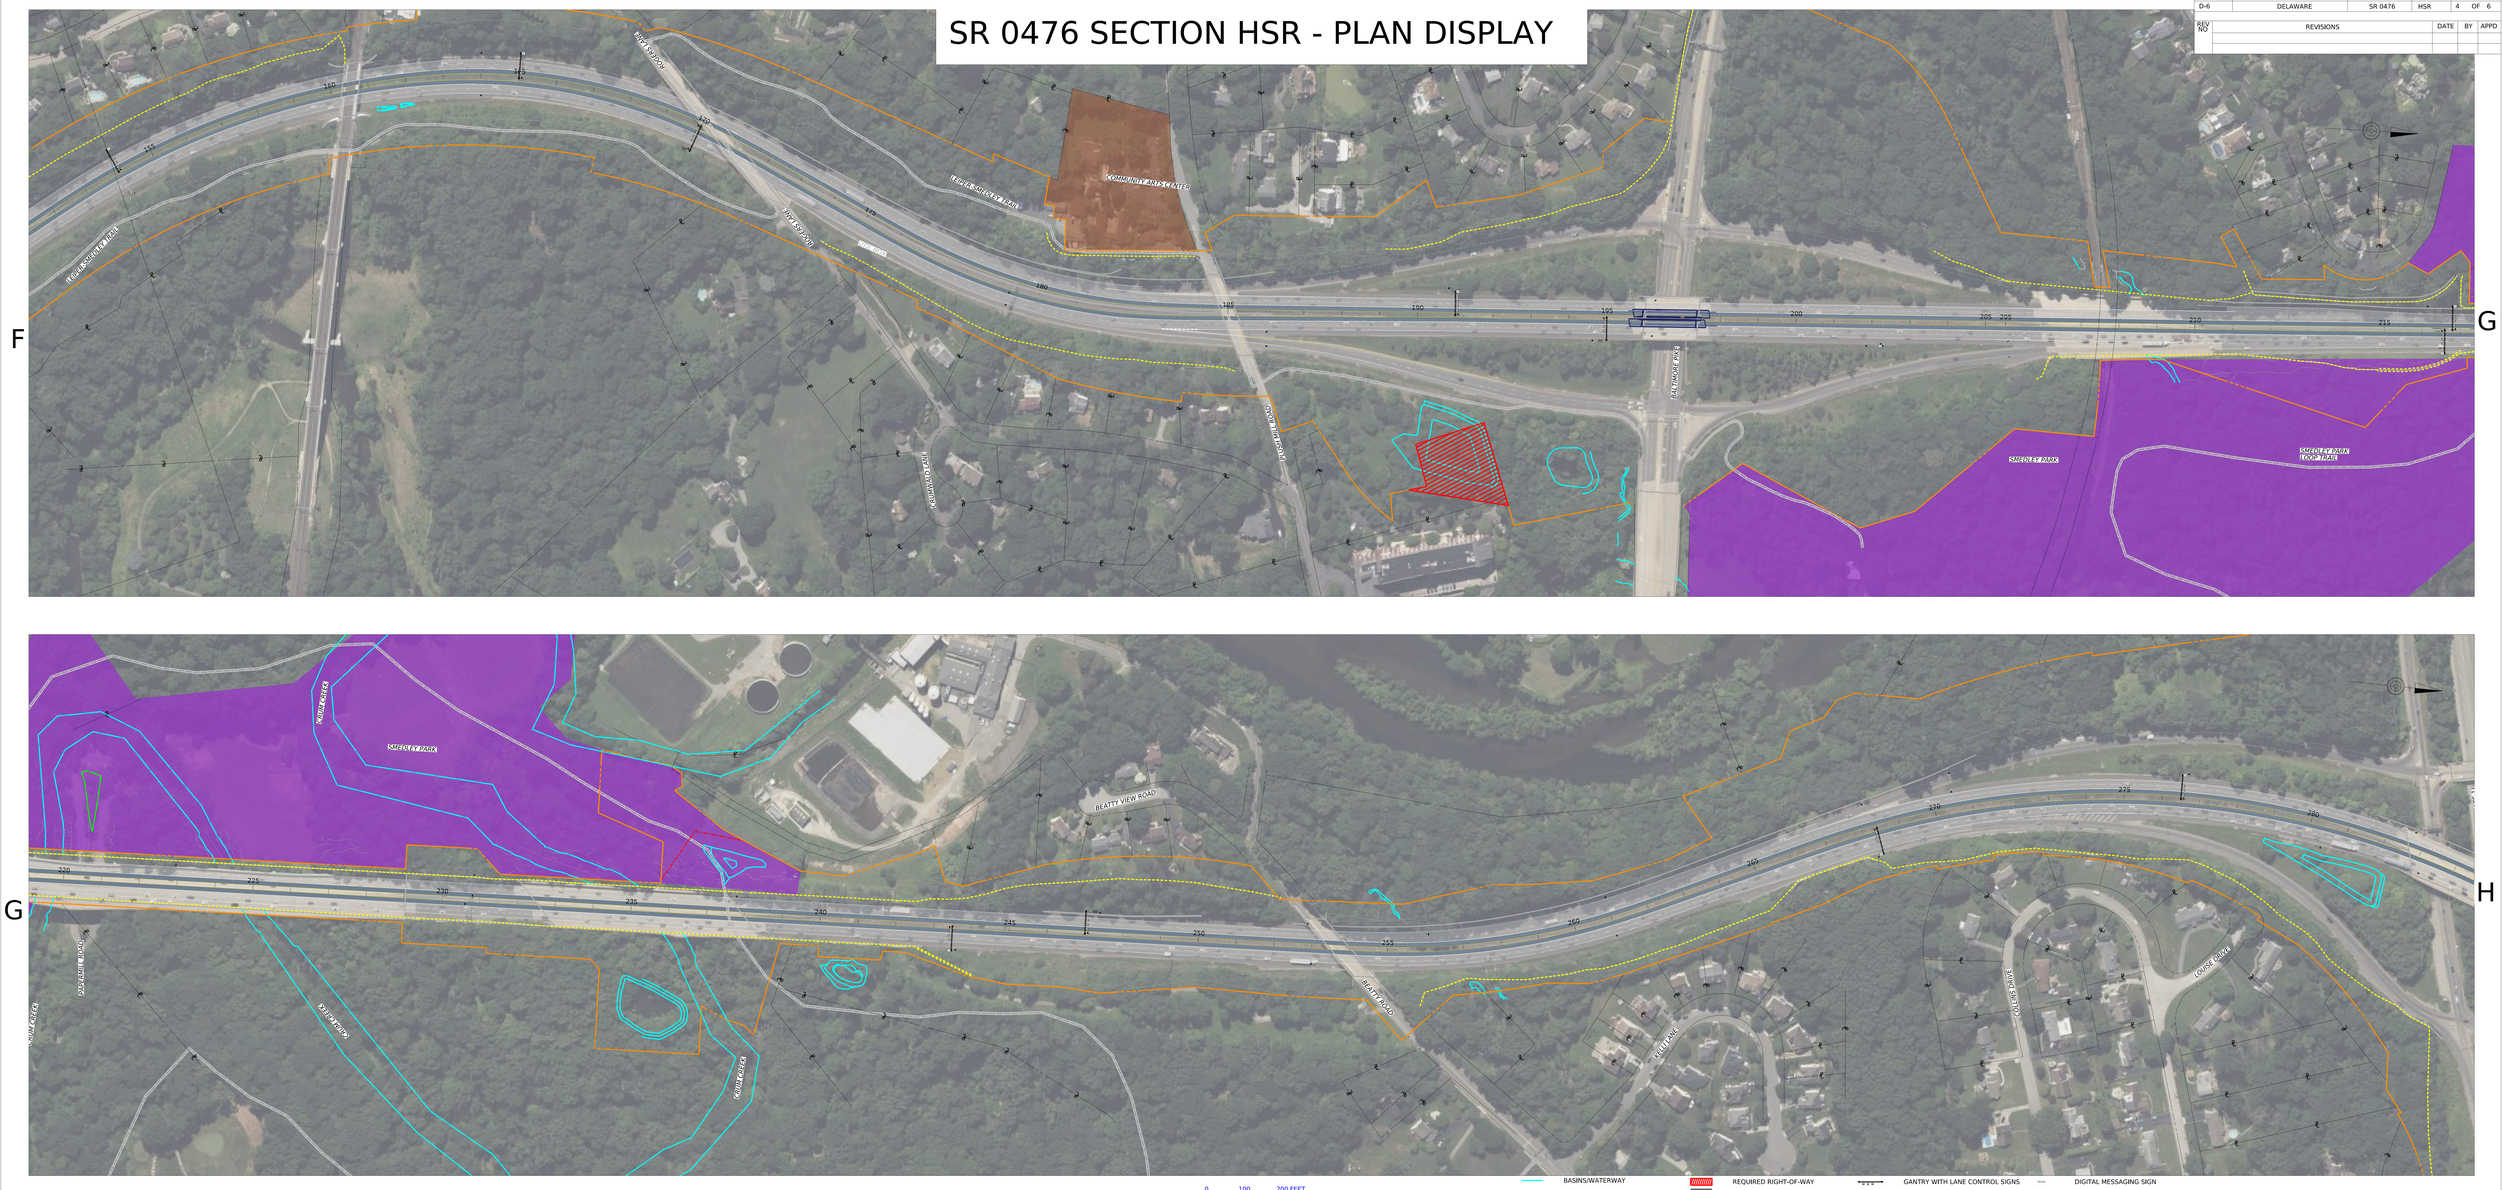

LEGEND

- BASINS/WATERWAY
- WETLANDS
- FLEX LANE
- FULL TIME LANE
- LEGAL RIGHT-OF-WAY
- REQUIRED RIGHT-OF-WAY
- PAVEMENT MARKINGS
- PARKS
- TRAILS
- EXISTING NOISE WALLS
- GANTRY WITH LANE CONTROL SIGNS
- DETECTOR
- CABINET
- JUNCTION BOX
- VARIABLE SPEED LIMIT SIGN
- DIGITAL MESSAGING SIGN
- BRIDGE WORK/ PROPOSED RETAINING WALLS
- EMERGENCY PULL-OFF
- HISTORICAL PROPERTY

SR 0476 SECTION HSR - PLAN DISPLAY

DISTRICT	COUNTY	ROUTE	SECTION	SHEET
D-6	DELAWARE	SR 0476	HSR	3 OF 6

REV NO	REVISIONS	DATE	BY	APPD




LEGEND

- BASINS/WATERWAY
- WETLANDS
- FLEX LANE
- FULL TIME LANE
- LEGAL RIGHT-OF-WAY
- REQUIRED RIGHT-OF-WAY
- PAVEMENT MARKINGS
- PARKS
- TRAILS
- EXISTING NOISE WALLS
- GANTRY WITH LANE CONTROL SIGNS
- DETECTOR
- CABINET
- JUNCTION BOX
- VARIABLE SPEED LIMIT SIGN
- DIGITAL MESSAGING SIGN
- BRIDGE WORK/ PROPOSED RETAINING WALLS
- EMERGENCY PULL-OFF
- HISTORICAL PROPERTY

SR 0476 SECTION HSR - PLANS DISPLAY

DISTRICT	COUNTY	ROUTE	SECTION	SHEET
D-6	DELAWARE	SR 0476	HSR	2 OF 6

REV NO	REVISIONS	DATE	BY	APPD

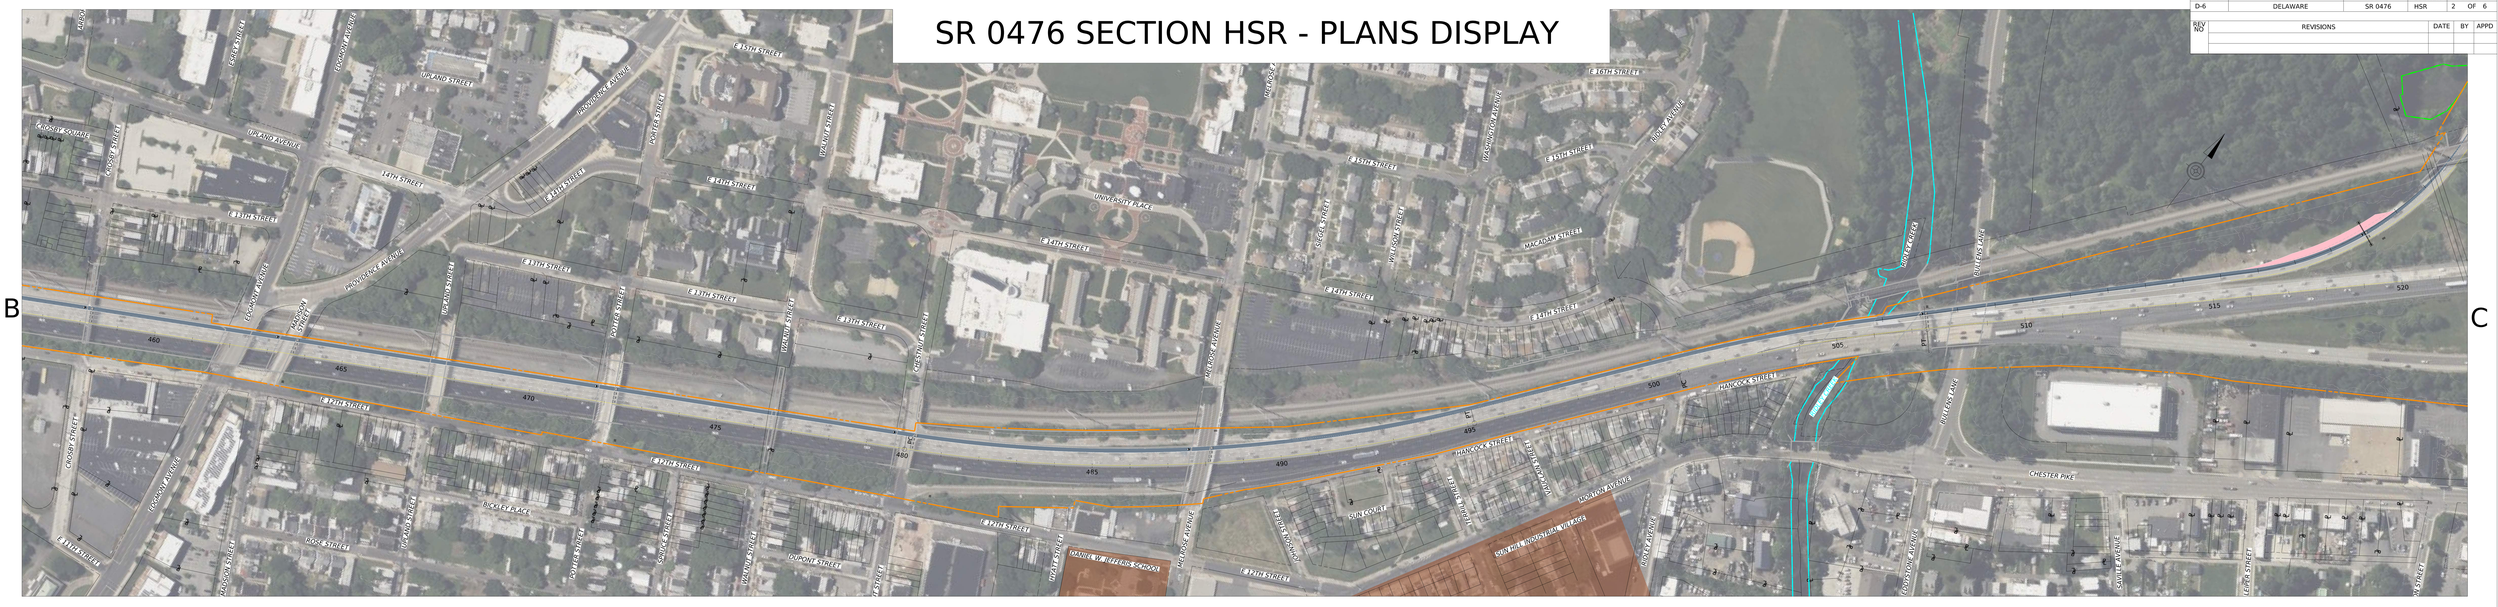

D



0 100 200 FEET

LEGEND

- BASINS/WATERWAY
- WETLANDS
- FLEX LANE
- FULL TIME LANE
- LEGAL RIGHT-OF-WAY
- REQUIRED RIGHT-OF-WAY
- PAVEMENT MARKINGS
- PARKS
- TRAILS
- EXISTING NOISE WALLS
- GANTRY WITH LANE CONTROL SIGNS
- DETECTOR
- CABINET
- JUNCTION BOX
- VARIABLE SPEED LIMIT SIGN
- DIGITAL MESSAGING SIGN
- BRIDGE WORK/ PROPOSED RETAINING WALLS
- EMERGENCY PULL-OFF
- HISTORICAL PROPERTY