DISTRICT	COUNTY	ROUTE	SECTION	SHEET
6-0	BUCKS	0013	HB1	9 OF 14
FALLS TOWNSHIP				

REVISION NUMBER	REVISIONS	DATE	BY

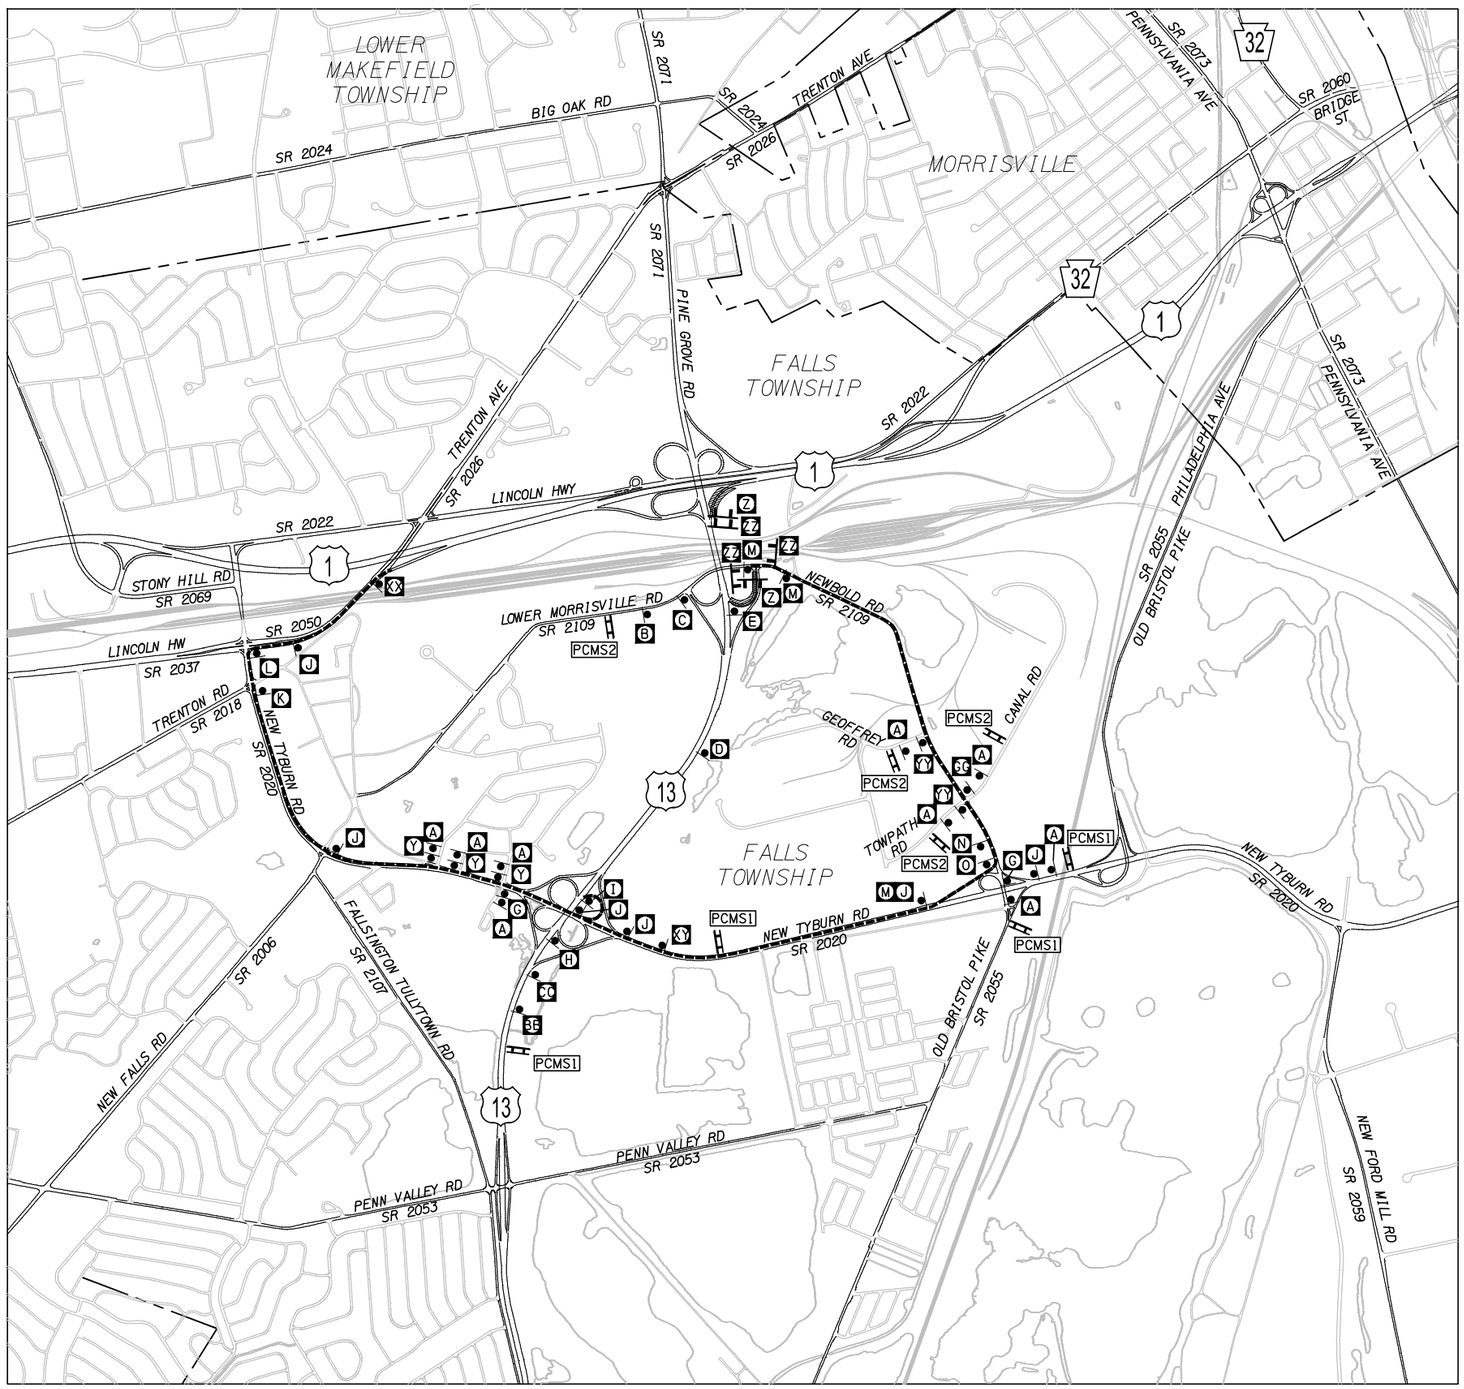

SCALE

0 1000 2000 FEET

NOTES:

1. RAMP G OVERALL DETOUR LENGTH = 1.7 MILES
   RAMP F OVERALL DETOUR LENGTH = 2.0 MILES
2. COLORS FOR SPECIAL SIGNS:
   BACKGROUND - ORANGE (REFLECTORIZED)
   LEGEND AND BORDER - BLACK (NON-REFLECTORIZED)
3. INSTALL TYPE B YELLOW FLASHING LIGHTS ON TOP OF TYPE III BARRICADE AND WARNING SIGNS AS SHOWN.
4. TYPE III BARRICADE RAILS TO BE TYPE III REFLECTIVITY IN RIGHT OR LEFT DIRECTION AS APPLICABLE.
5. PLACE TYPE III BARRICADE ACROSS ENTIRE WIDTH OF THE ROADWAY AT POINT OF CLOSURE.

LEGEND

- WORK ZONE
- DETOUR ROUTE
- DETOUR SIGN ON TYPE III BARRICADE
- DETOUR SIGN, TEMPORARY PORTABLE SIGN POST
- PCMS — PORTABLE CHANGEABLE MESSAGE SIGN
- STREAM
- COUNTY BOUNDARY
- LOCAL ROADS
- STATE ROADS

PORTABLE CHANGEABLE MESSAGE SIGN

PCMS1

MESSAGE #1	MESSAGE #2
RAMP TO	8PM-6AM
1 NORTH	FOLLOW
CLOSED	DETOUR

PCMS2

MESSAGE #1	MESSAGE #2
RAMP TO	8PM-6AM
13 NORTH	FOLLOW
CLOSED	DETOUR

SR 0013 OVER NEWBOLD ROAD TRAFFIC CONTROL PLAN RAMP F (NB ON-RAMP) AND RAMP G (NB OFF-RAMP) DETOUR PLAN

PREPARED BY:
GANNETT FLEMING, INC.
AUDUBON, PA

COMMONWEALTH OF PENNSYLVANIA
REGISTERED PROFESSIONAL
ANDREW J. WESTERMANN
ENGINEER
PE080727

FILE NAME: pw:\\gfnet-pw.bentley.com:gfnet-pw-01\Documents\Projects\62315_Group 1\OUTPUT\COMP_20 - SR0013 over Newbold Rd\Group X\Gannett Fleming\TCPL\PLOT\SR0013 TCPL_Detour01
DATE: 2/2/2026

DISTRICT	COUNTY	ROUTE	SECTION	SHEET
6-0	BUCKS	0013	HB1	10 OF 14
FALLS TOWNSHIP				

REVISION NUMBER	REVISIONS	DATE	BY

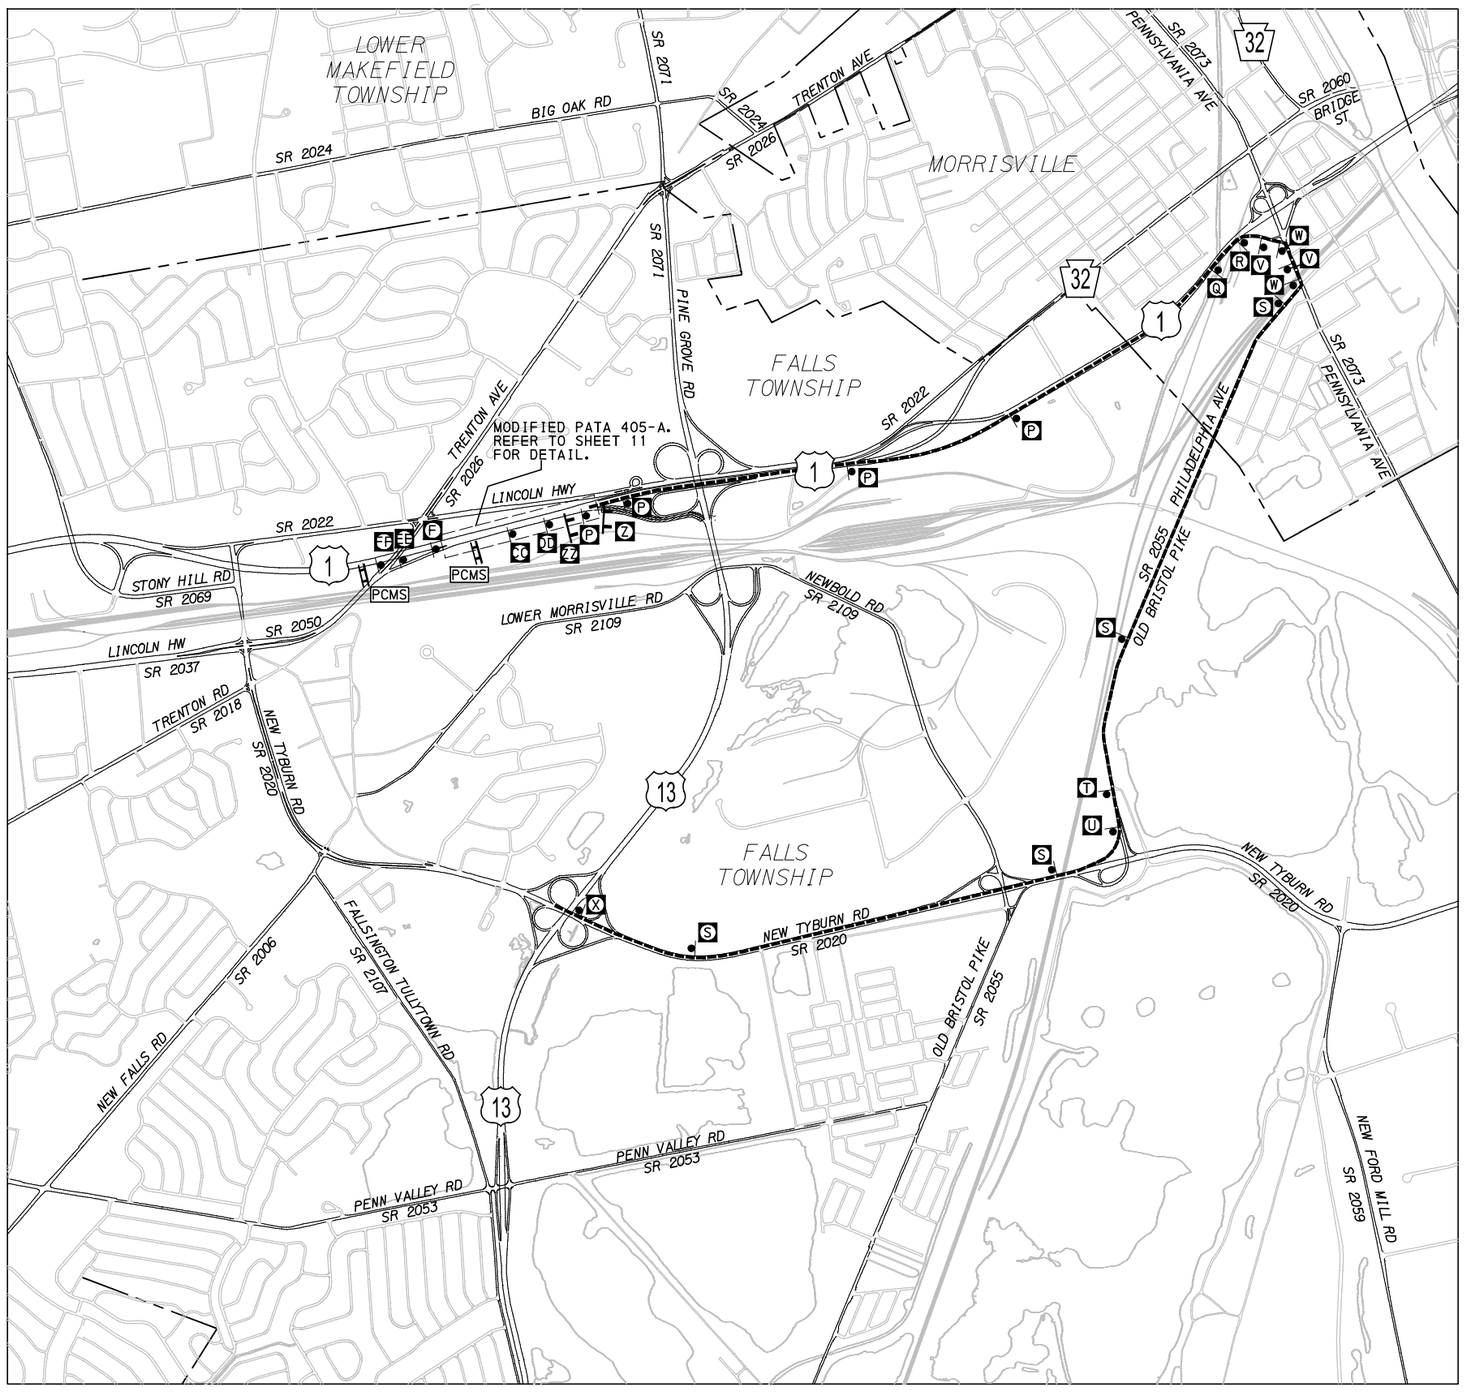

SCALE

0 1000 2000 FEET

NOTES:

1. OVERALL DETOUR LENGTH = 5.1 MILES
2. COLORS FOR SPECIAL SIGNS:
   BACKGROUND - ORANGE (REFLECTORIZED)
   LEGEND AND BORDER - BLACK (NON-REFLECTORIZED)
3. INSTALL TYPE B YELLOW FLASHING LIGHTS ON TOP OF TYPE III BARRICADE AND WARNING SIGNS AS SHOWN.
4. TYPE III BARRICADE RAILS TO BE TYPE III REFLECTIVITY IN RIGHT OR LEFT DIRECTION AS APPLICABLE.
5. PLACE TYPE III BARRICADE ACROSS ENTIRE WIDTH OF THE ROADWAY AT POINT OF CLOSURE.

LEGEND

- WORK ZONE
- DETOUR ROUTE
- DETOUR SIGN ON TYPE III BARRICADE
- DETOUR SIGN, TEMPORARY PORTABLE SIGN POST
- PCMS — PORTABLE CHANGEABLE MESSAGE SIGN
- STREAM
- COUNTY BOUNDARY
- LOCAL ROADS
- STATE ROADS

PORTABLE CHANGEABLE MESSAGE SIGN

MESSAGE #1	MESSAGE #2
RAMP TO 13 SOUTH CLOSED	8PM-6AM FOLLOW DETOUR

SR 0013 OVER NEWBOLD ROAD
TRAFFIC CONTROL PLAN
RAMP F (SB ON-RAMP)
DETOUR PLAN

PREPARED BY:
GANNETT FLEMING, INC.
AUDUBON, PA

COMMONWEALTH OF PENNSYLVANIA
REGISTERED PROFESSIONAL
ANDREW J. WESTERMANN
ENGINEER
PE080727

FILE NAME:pw:\\gfnet-pw.bentley.com:gfnet-pw-01\Documents\Projects\62315_Group 1\OUTPUT\COMP_20 - SR0013 over Newbold Rd\Group X\Gannett Fleming\TCPL\PLOT\SR0013 TCPL_Detour02
DATE:2/2/2026