STATE ROUTE 1044 SEC 003 – RED RUN RD
PUBLIC PLAN DISPLAY

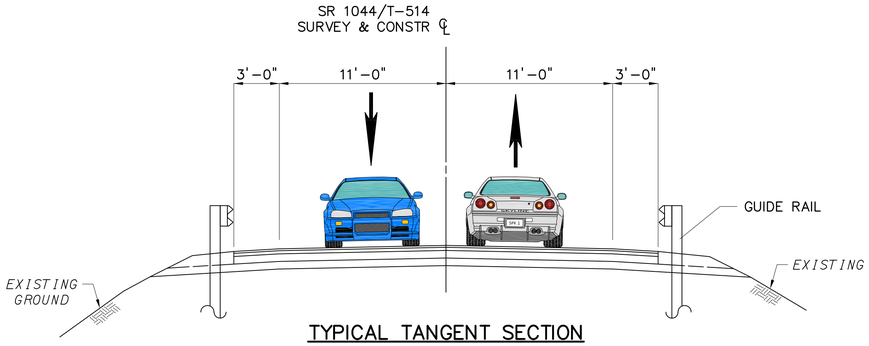

TYPICAL TANGENT SECTION
T-514 (RED RUN ROAD)

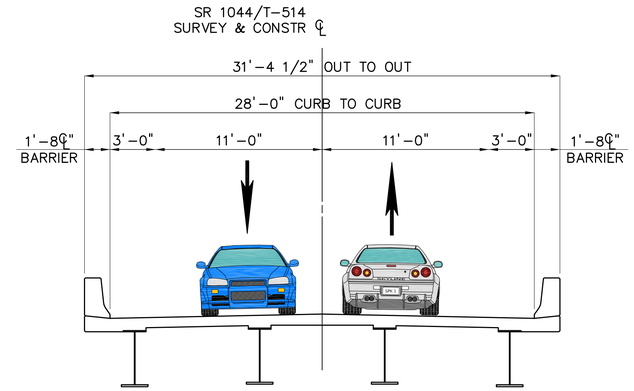

TYPICAL STRUCTURE SECTION
SR 1044 (RED RUN ROAD)

LEGEND

- PARCEL IDENTIFICATION NUMBER
- PAVEMENT
- SHOULDER
- BRIDGE APROACH SLAB
- STRUCTURE
- STREAM
- PERMANENT IMPACT ATTENUATING DEVICE, TYPE II , TEST LEVEL 3, TANGENT (MASH)

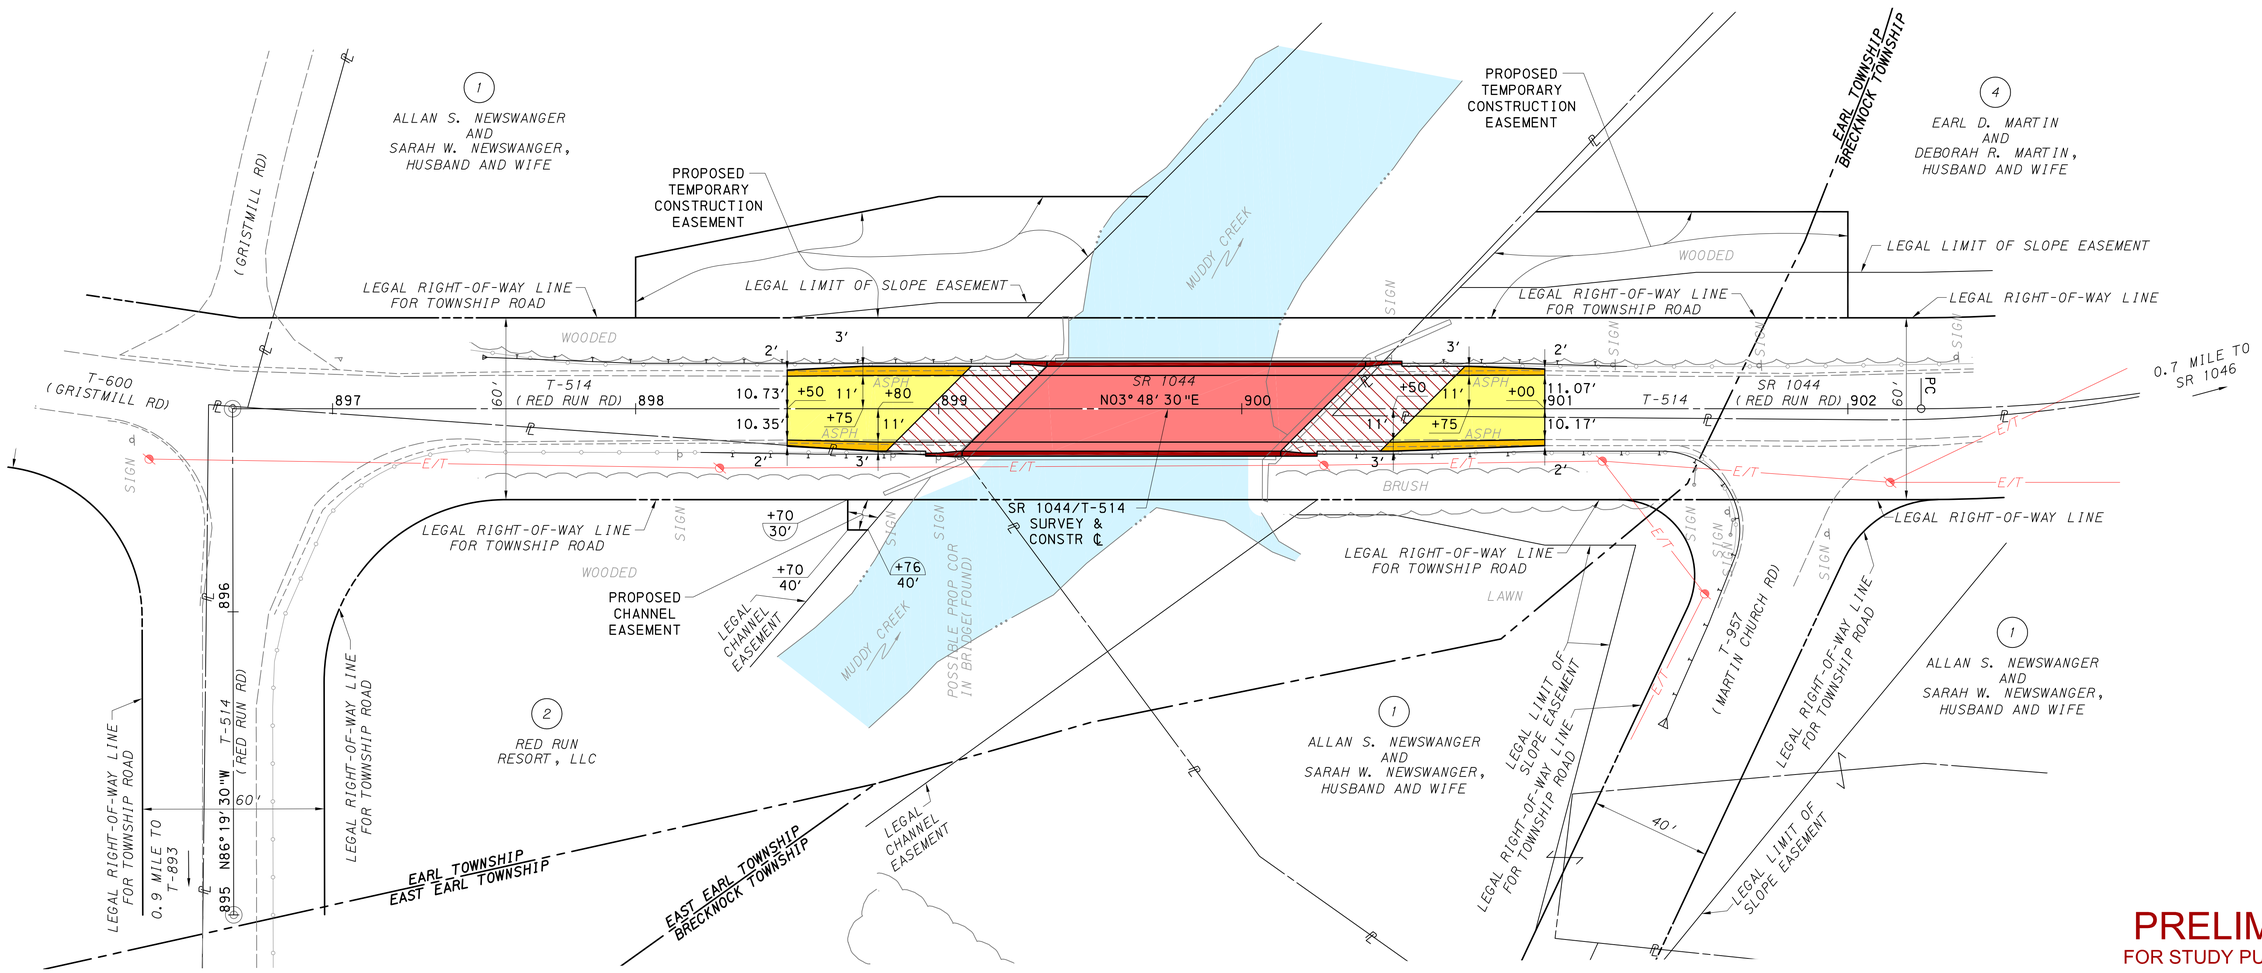

PRELIMINARY
FOR STUDY PURPOSES ONLY