PLOTTED: 22-JUL-2025 14:43
OPERATOR: SimpkiMJ
FILE NAME: pw://stv-pw.bentley.com:stv-pw-01/Documents/PennDOT/4022045 E05361 SR 2031-016/Workset/Drawings/Civil/Public Involvement/212031016_Color Construction Plan.dgn

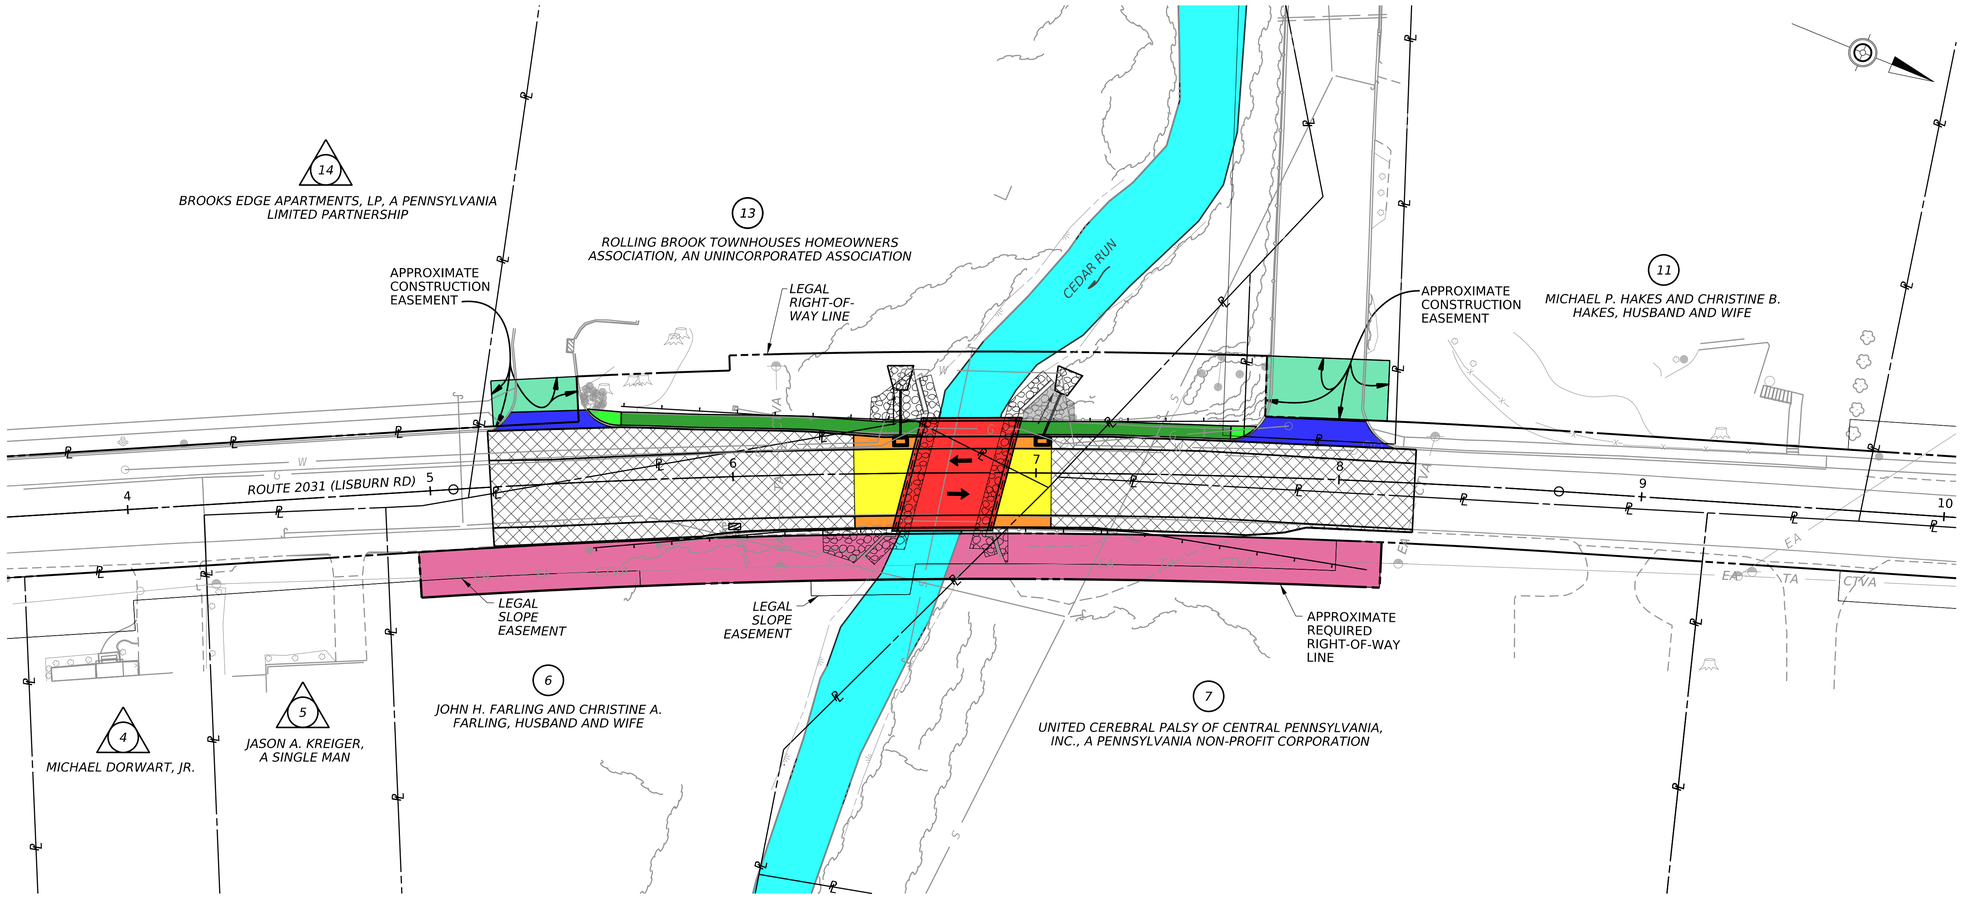

PLAN VIEW
NOT TO SCALE

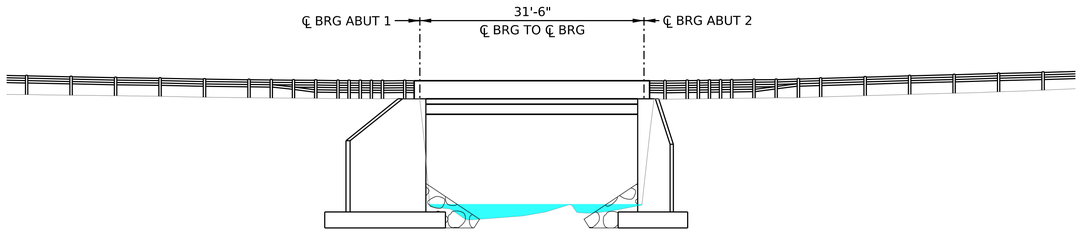

ELEVATION VIEW
NOT TO SCALE

LEGEND

- ROADWAY/SHOULDER MILL & OVERLAY
- PAVEMENT RECONSTRUCTION
- SHOULDER RECONSTRUCTION
- BRIDGE
- ROADWAY/DRIVEWAY ADJUSTMENT
- STREAM
- PROPOSED SIDEWALK
- ADA COMPLIANT CURB RAMP
- APPROXIMATE CONSTRUCTION EASEMENT
- APPROXIMATE REQUIRED RIGHT-OF-WAY
- ROCK
- TRAFFIC FLOW ARROW

ANTICIPATED CONSTRUCTION -
SPRING AND SUMMER 2027

GENERAL PLAN & ELEVATION

ROUTE 2031 - LISBURN ROAD OVER CEDAR RUN
LOWER ALLEN TOWNSHIP
CUMBERLAND COUNTY

pennsylvania
DEPARTMENT OF TRANSPORTATION

stv

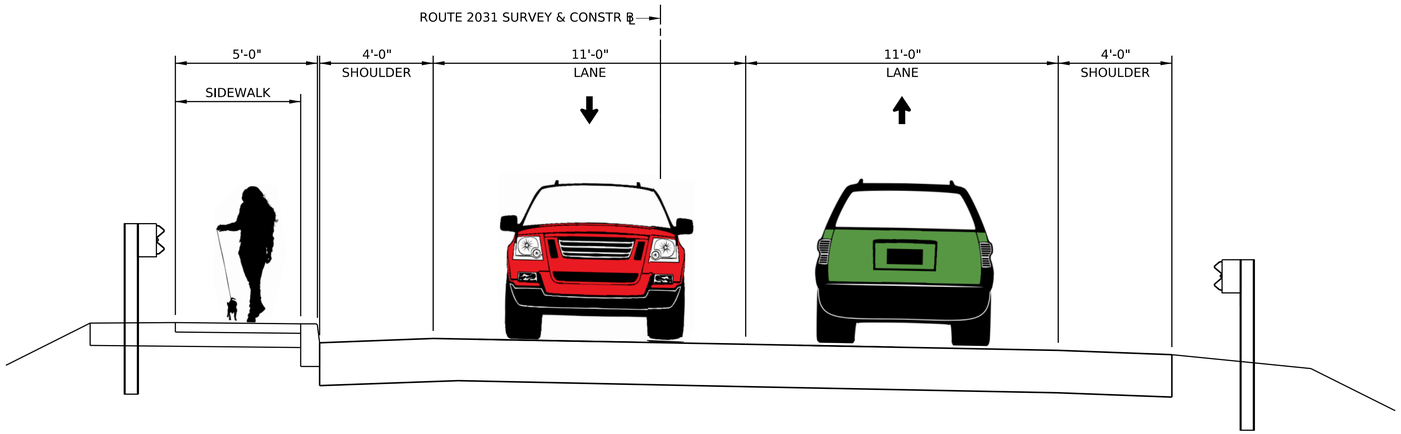

ROADWAY TYPICAL SECTION

NOT TO SCALE

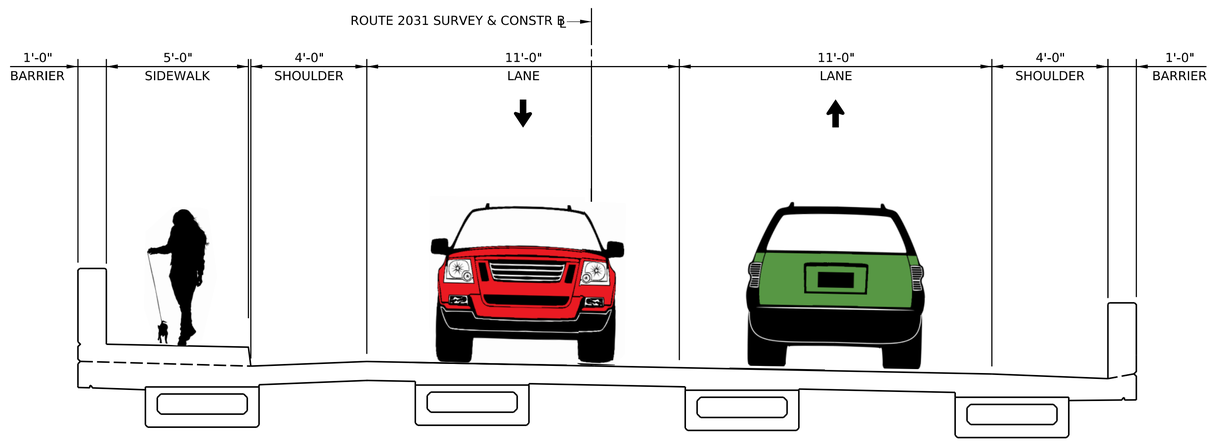

BRIDGE TYPICAL SECTION

NOT TO SCALE

LISBURN ROAD OVER CEDAR RUN ANTICIPATED PROJECT SCHEDULE	
PRELIMINARY DESIGN	2025
FINAL DESIGN	2026
BID OPENING	ANTICIPATED DECEMBER OF 2026
CONSTRUCTION	ANTICIPATED SPRING AND SUMMER 2027
LISBURN ROAD DETOUR	ANTICIPATED SPRING AND SUMMER 2027

TYPICAL SECTIONS & SCHEDULE

ROUTE 2031 - LISBURN ROAD OVER CEDAR RUN
LOWER ALLEN TOWNSHIP
CUMBERLAND COUNTY

pennsylvania
DEPARTMENT OF TRANSPORTATION

stv

PLOTTED: 22-JUL-2025 14:43
OPERATOR: AllbeeO
FILE NAME: pw://stv-pw.bentley.com:stv-pw-01/Documents/PennDOT/4022045 E05361 SR 2031-016/Workset/Drawings/Civil/Public Involvement/212031016_Public Involvement Typicals.dgn