ROUTE 0222-071 ROADWAY IMPROVEMENTS

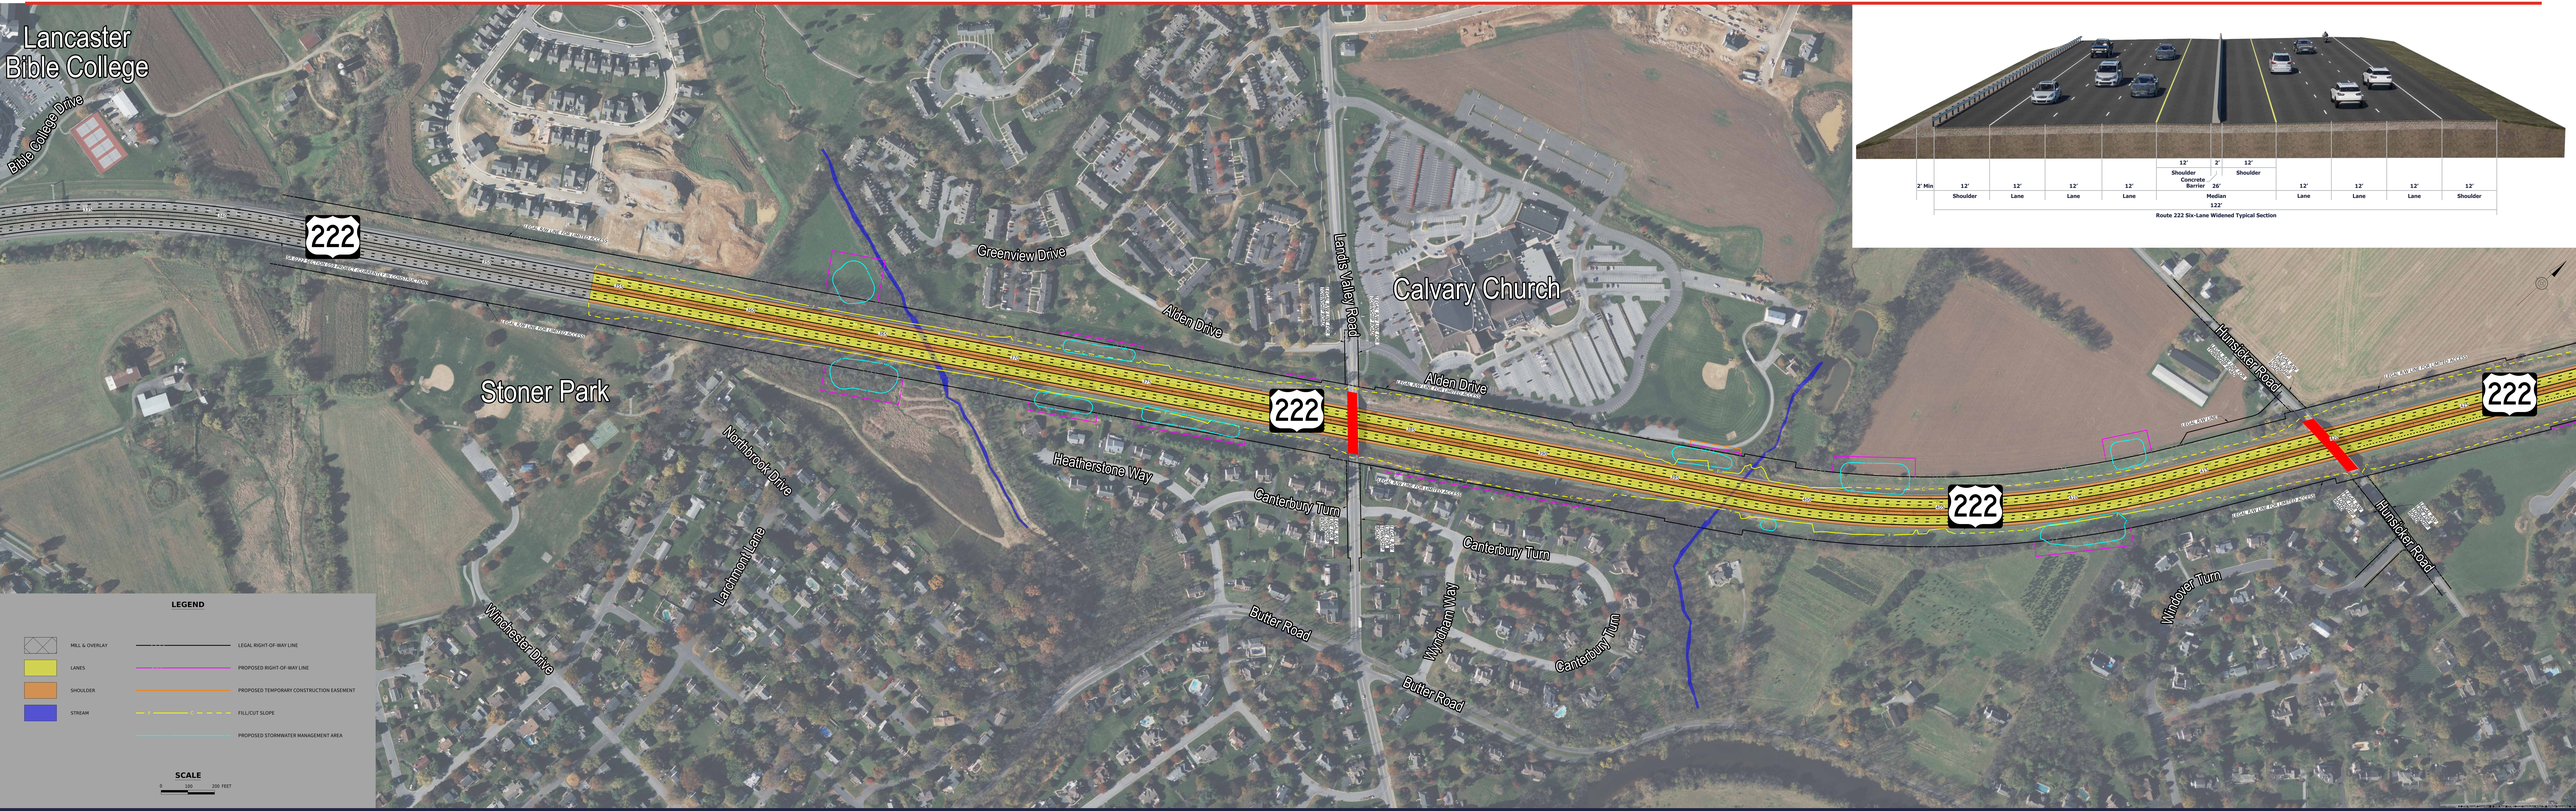

March 2026

KCI

Pennsylvania Department of Transportation

ROUTE 0222-071 ROADWAY IMPROVEMENTS

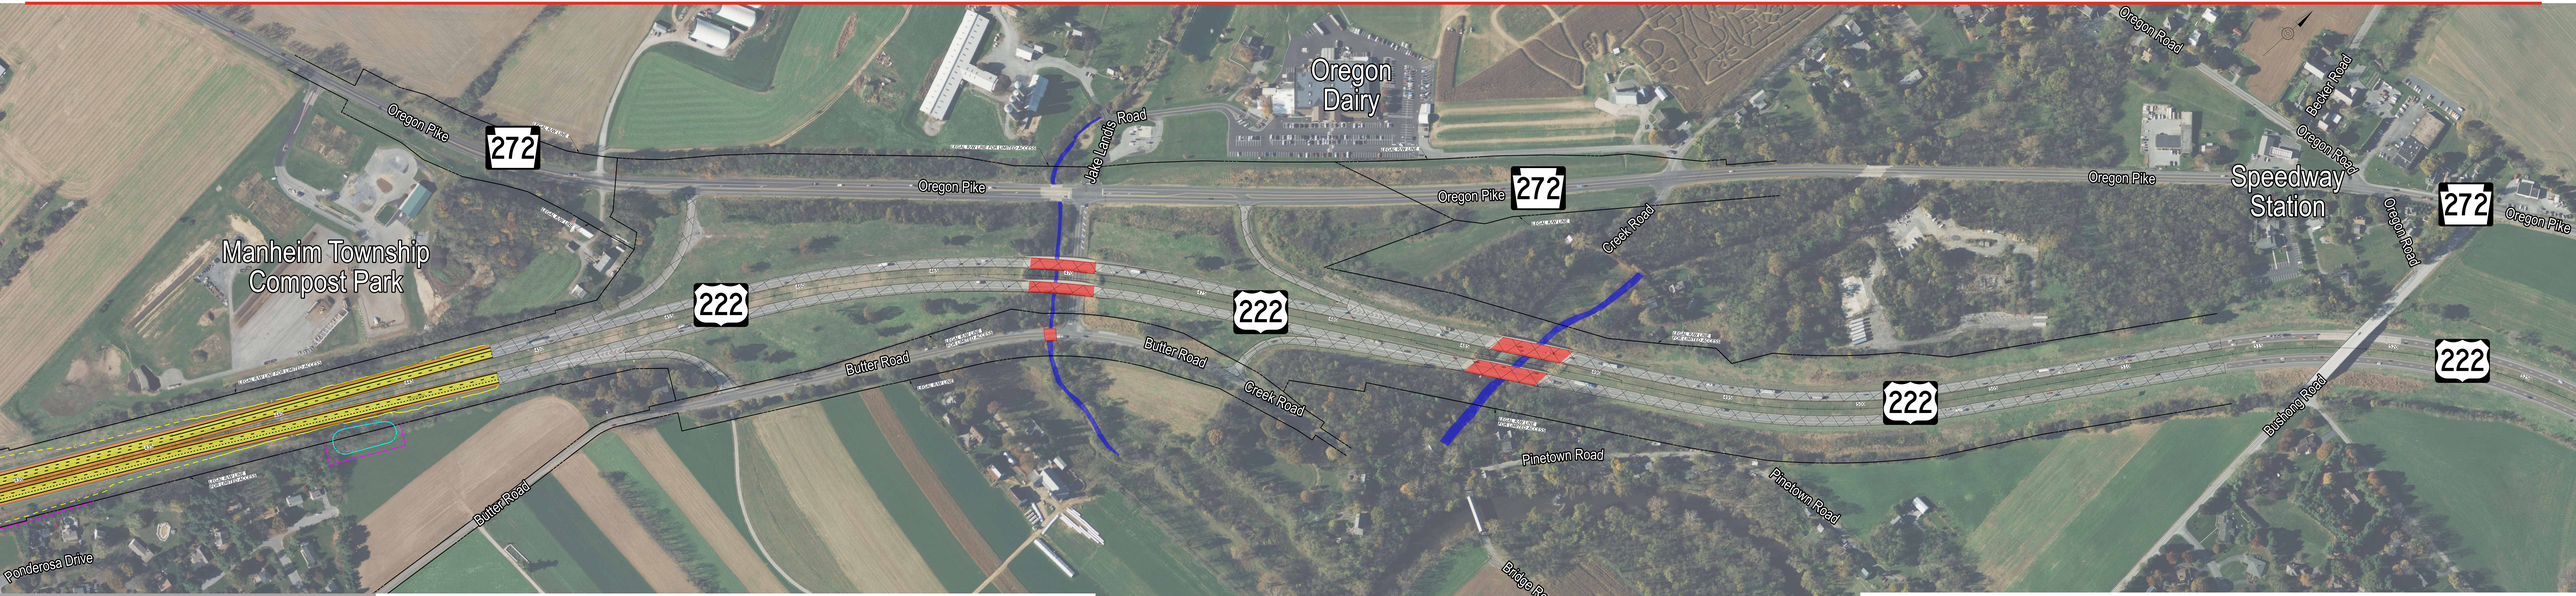

LEGEND

- MILL & OVERLAY
- LANES
- SHOULDER
- STREAM
- LEGAL RIGHT-OF-WAY LINE
- PROPOSED RIGHT-OF-WAY LINE
- PROPOSED TEMPORARY CONSTRUCTION EASEMENT
- FILL/CUT SLOPE
- PROPOSED STORMWATER MANAGEMENT AREA

SCALE

0 100 200 FEET

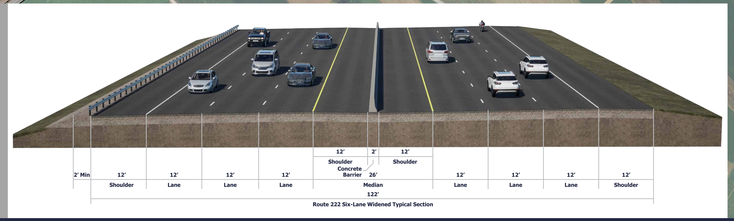

Route 222 Six-Lane Widened Typical Section

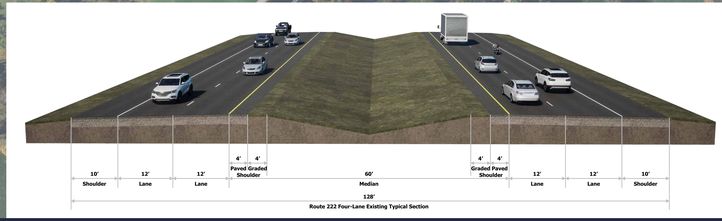

Route 222 Four-Lane Existing Typical Section

March 2026

KCI

Pennsylvania Department of Transportation