


SR 3012 - 027 (SOCIAL ISLAND RD BRIDGE) - PROJECT PLAN & TYPICAL SECTIONS

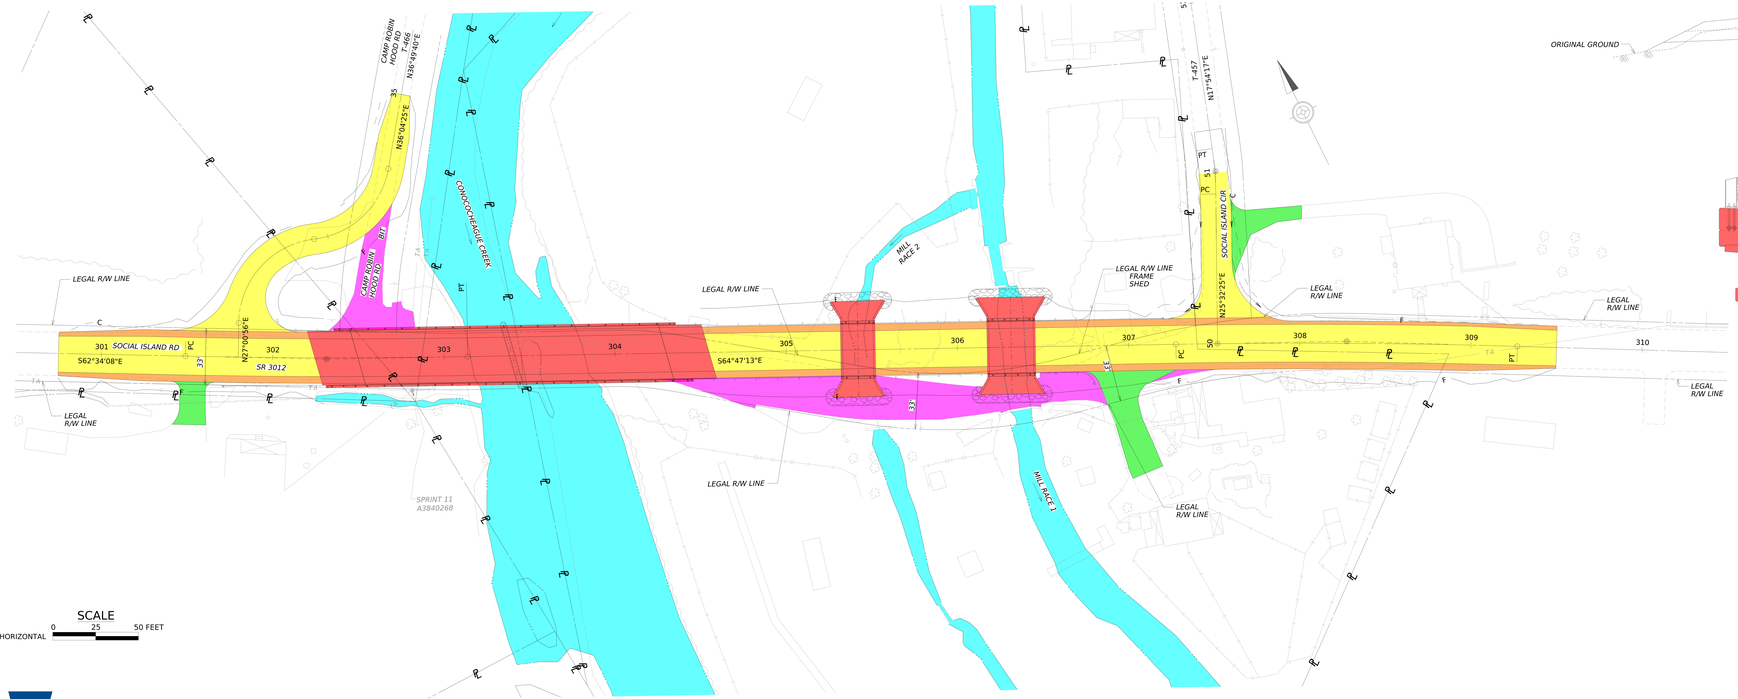

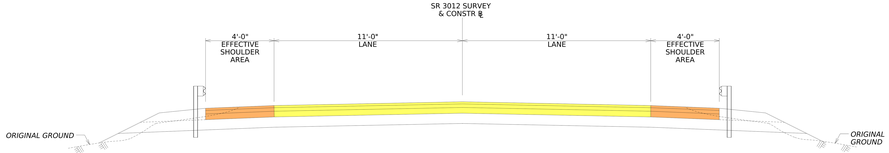

SR 3012 - TYPICAL SECTION
FULL DEPTH PAVEMENT

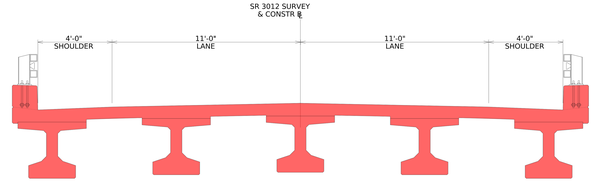

SR 3012 - TYPICAL SECTION
BRIDGE

LEGEND

- PROPOSED STRUCTURE
- PROPOSED TRAVEL LANE
- PROPOSED SHOULDER
- WATERWAY
- DRIVEWAY ADJUSTMENT / REALIGNMENT
- EXISTING PAVEMENT REMOVAL
- F / C - CUT / FILL IMPACTS

SCALE
HORIZONTAL 0 25 50 FEET

pennsylvania
DEPARTMENT OF TRANSPORTATION

PRELIMINARY
NOVEMBER 2026

GFT

OPERATOR: mbsmith
FILE NAME: c:\transystems\pw_local\transystems-pw-01\d0329776\3012027_Display Roll Plan.dgn