PLOTTED: 12-MAY-2026 09:41

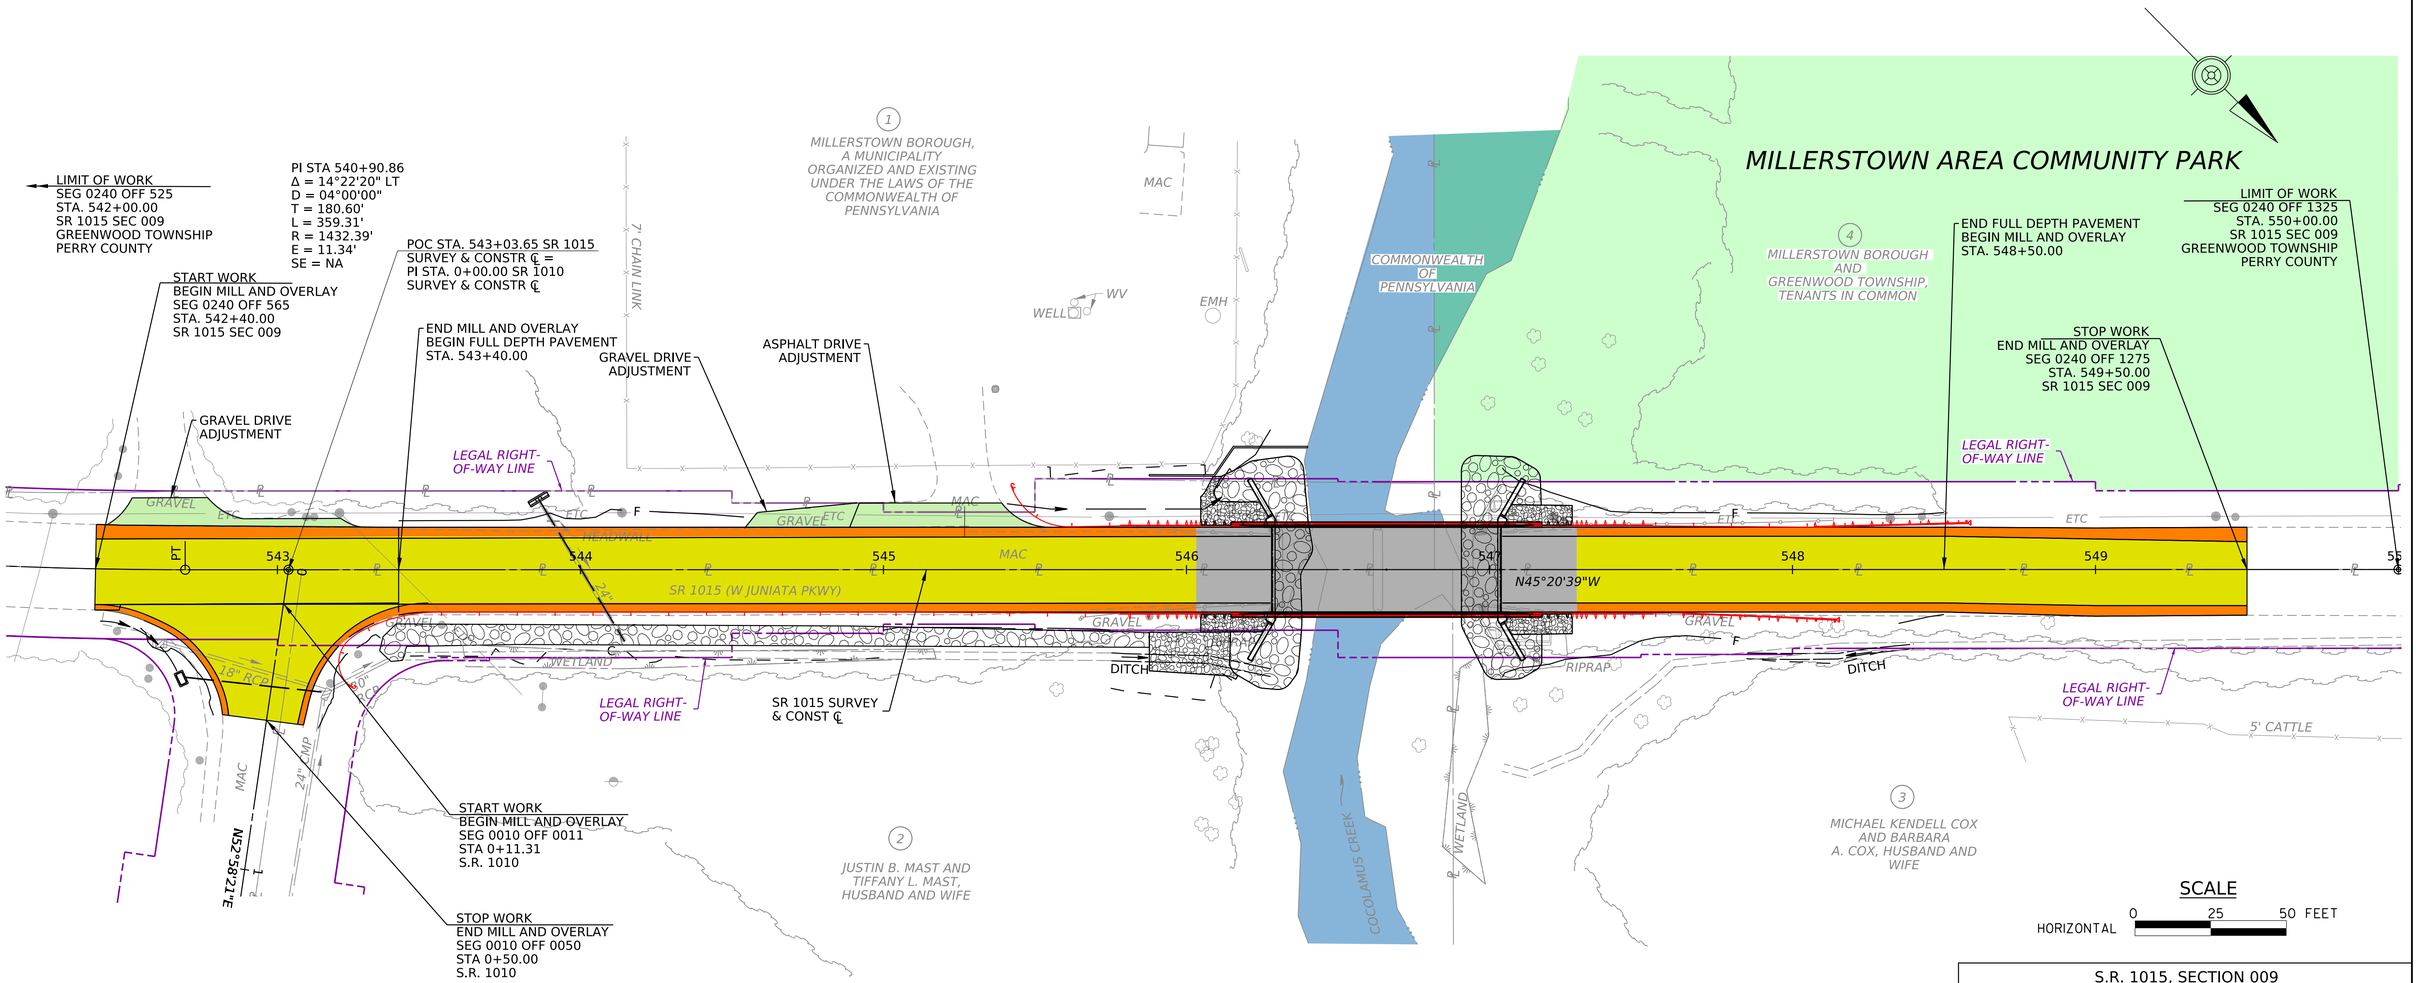

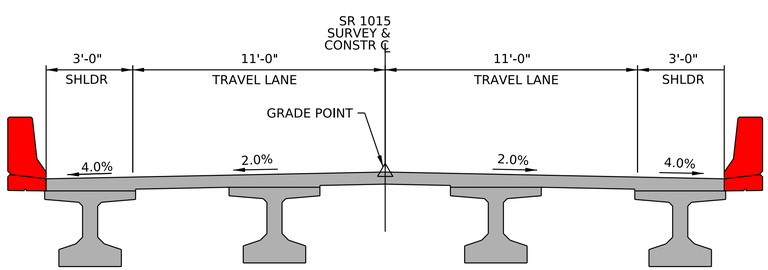

TYPICAL STRUCTURE SECTION

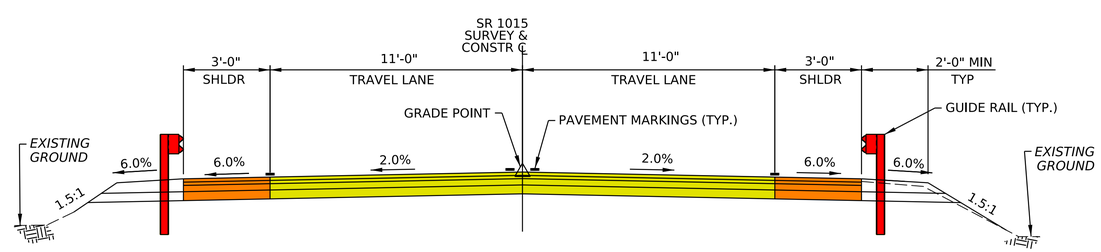

SR 1015 ROADWAY SECTION - FULL DEPTH PAVEMENT

LEGEND

- ROADWAY RECONSTRUCTION
- SHOULDER RECONSTRUCTION
- GUIDE RAIL
- STRUCTURE
- STREAM
- MILLERSTOWN AREA COMMUNITY PARK

S.R. 1015, SECTION 009
OVER COCOLAMUS CREEK
GREENWOOD TOWNSHIP, PERRY COUNTY

KELLER ENGINEERS

PREPARED BY:
KELLER ENGINEERS, INC
420 ALLEGHENY STREET
PO BOX 61
HOLLIDAYSBURG, PA 16648

pennsylvania
DEPARTMENT OF TRANSPORTATION

FILE NAME: P:\3845-4 SR 1015\Drawings\Public Involvement\3845-4 Public Involvement Display.dgn