

JEFFERSON STREET BRIDGE




BRIDGE REHABILITATION PROJECT

Jefferson Street Bridge over Redstone Creek is located in the City of Uniontown, Fayette County. The roadway and bridge are owned and maintained by the City. The project consists of the replacement of the existing deck and concrete beams with steel beams and new deck. Minor work below the bridge and approach roadway work is also anticipated. The existing roadway alignment and typical section will be matched. A minor increase in the roadway profile grade on the near approach is proposed. Both vehicular and pedestrian traffic will be maintained via detour. The project is tentatively scheduled for a March 23, 2028 letting. Construction of the project is anticipated in the summer of 2028 or 2029.

MILESTONE SCHEDULE

<u>ACTIVITY</u>	<u>ANTICIPATED DATE</u>
Complete Preliminary Engineering.....	Winter 2026
Begin Final Design.....	Spring 2027
Begin Right-of-Way Acquisition.....	Spring 2027
Open Bids.....	March 2028
Road Closure & Construction.....	Summer 2028 or 2029

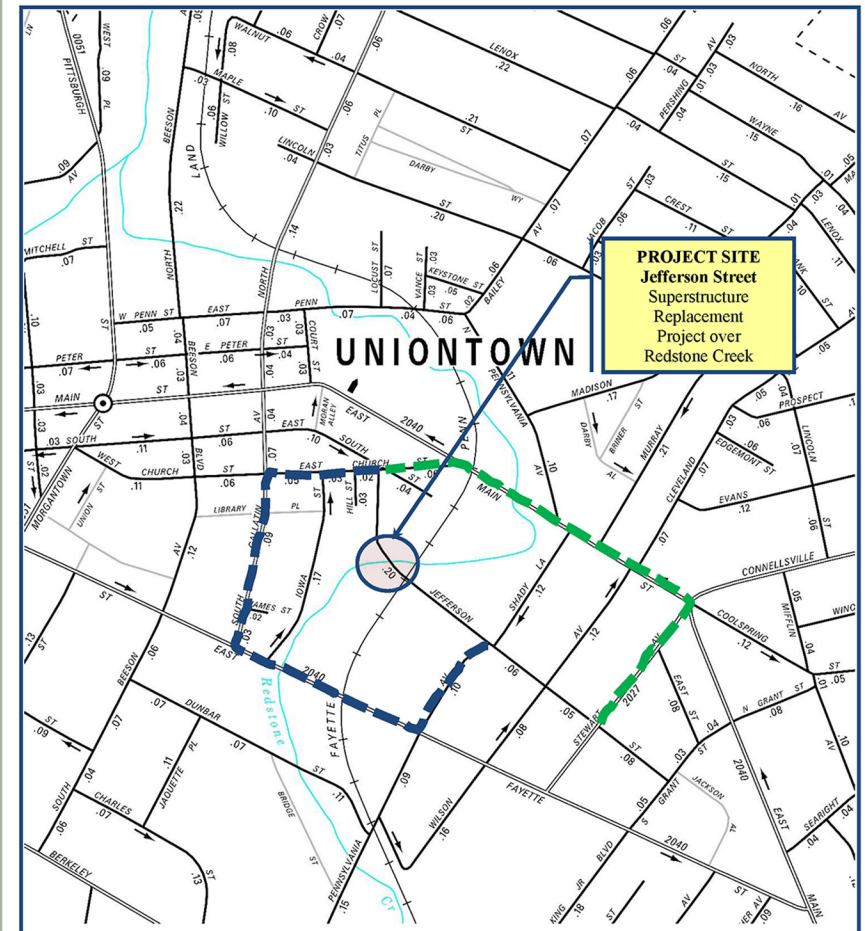

MPMS# 111776
Detour EB = 0.5 Miles

Detour WB = 0.4 Miles

DETOUR MAP

Scale: NTS

Route: Jefferson Street

Municipality: City of Uniontown

County: Fayette

State: PA

If you require additional information concerning the project, please contact Cristin Covert, P.E., PennDOT Project Manager by phone at (724) 439-7155, email ccovert@pa.gov or write:

Contacts:

Cristin Covert, P.E.

Project Manager



Pennsylvania Department of Transportation

Engineering District 12-0

825 N. Gallatin Ave. Ext.

Uniontown, PA 15401


JEFFERSON STREET PUBLIC PLAN DISPLAY

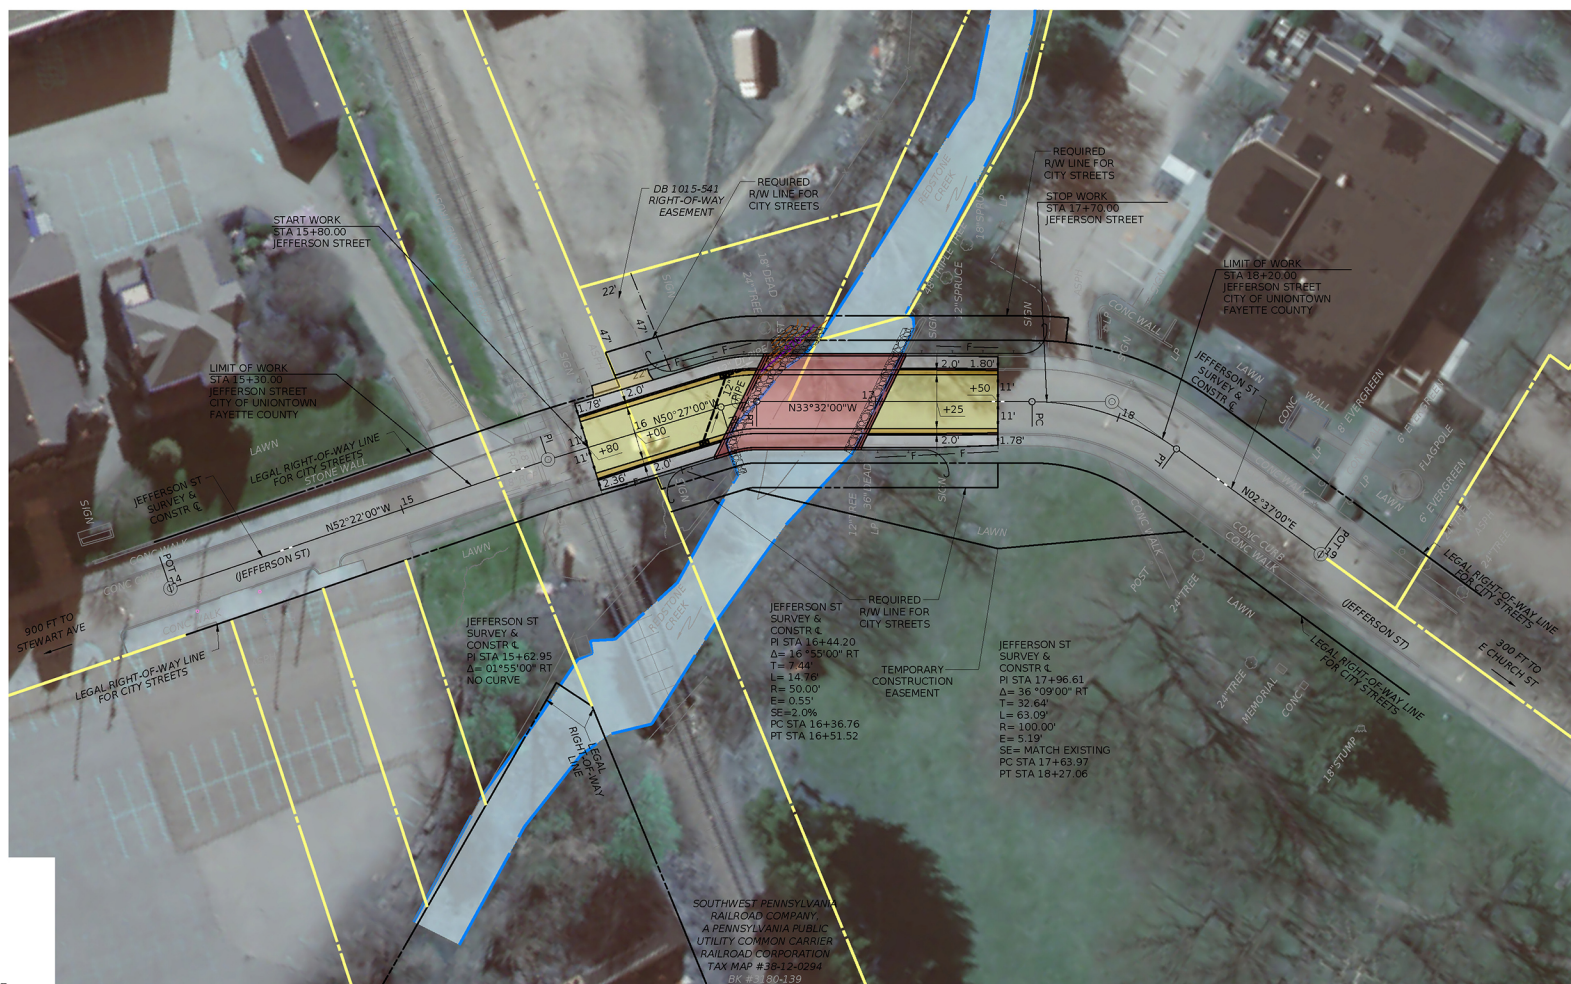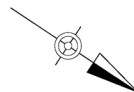

LEGEND

- PAVEMENT
- SHOULDER
- DRIVE ADJUSTMENT
- STRUCTURE
- SIDEWALK
- CURB

SCALE

 

PRELIMINARY
FOR STUDY PURPOSES ONLY