PA 88 IMPROVEMENTS

ECMS#105426/MPMS#105426

Pavement Preservation
SR 88 , Section 23R

Speers Borough, Charleroi Borough, and North Charleroi Borough, Washington County

PA 88 Pavement Preservation
Pennsylvania Ave., McKean Ave., Fallowfield Ave. and Lincoln Ave.




NOVEMBER, 2026

U.S. Department of Transportation
Federal Highway Administration

Pennsylvania
Department of Transportation

PROJECT LOCATION

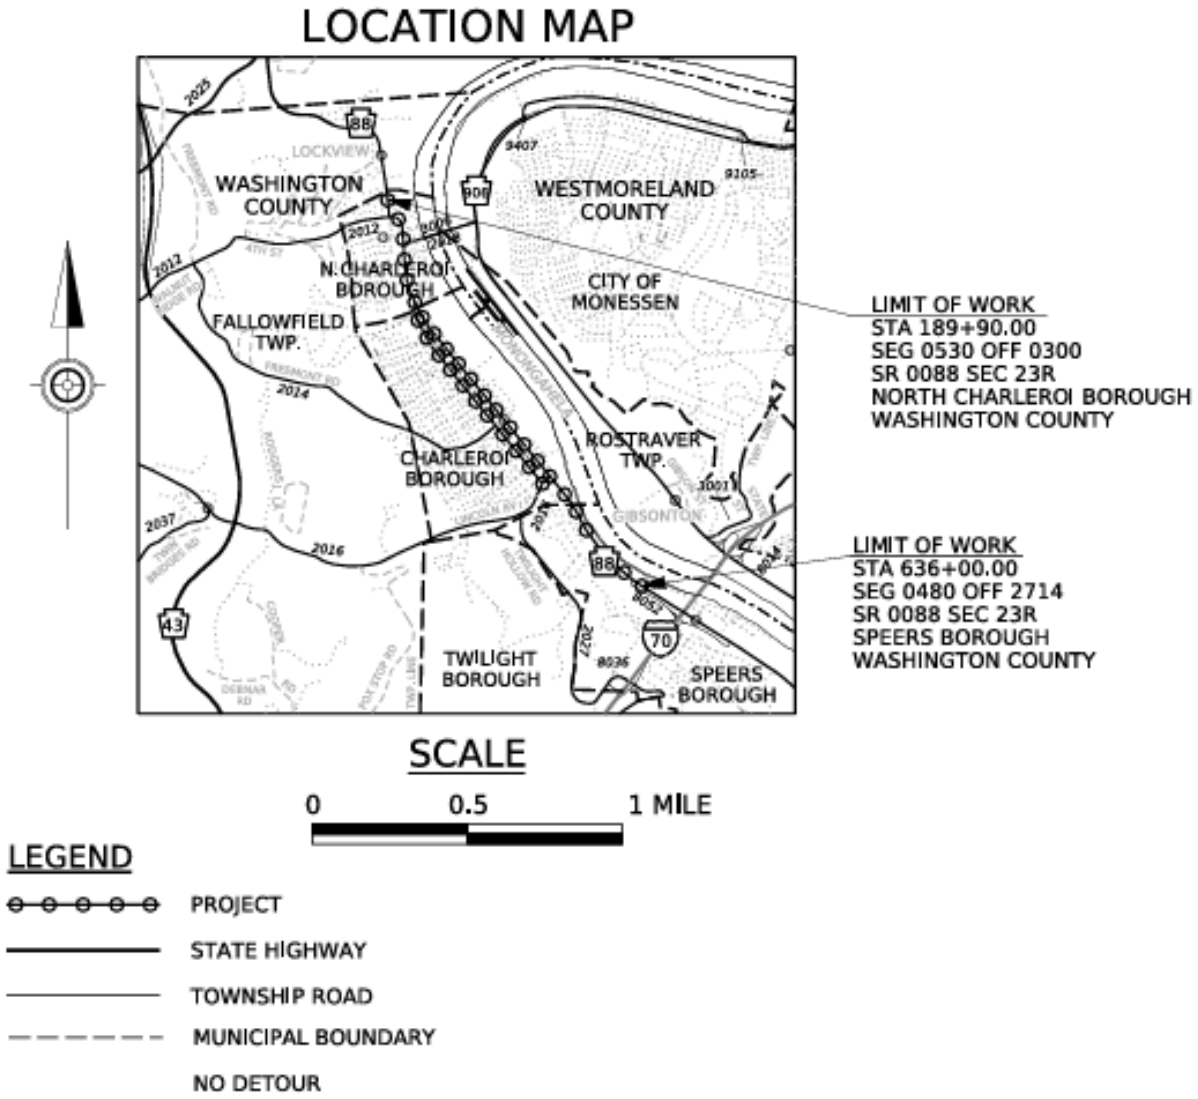

The project begins shortly before the I-70 Ramp/SR 88 intersection in Speers Borough, continues through Charleroi Borough, and ends near where Wilson Rd intersects SR 88 in North Charleroi Borough in Washington County.

PAVEMENT PRESERVATION PURPOSE & NEED


The purpose of this project is to improve and extend the useful life of the existing pavement as well as improving the rideability. In addition, the project will improve mobility for vehicles and pedestrians.

The scope of work will consist of milling and resurfacing SR 88 within the project limits. This will include milling and resurfacing 1st through 12th Streets between Mckean Ave. and Fallowfield Ave. Concrete Patching will occur in the concrete section on Mckean Ave. between 4th and 6th Streets. Work will be performed to the traffic signals at SR 88/Lock St./Charleroi-Monessen Bridge and SR 88/Seventh St. In addition, new sidewalk & curb replacement, ADA ramps and concrete driveway adjustments will be installed at various locations in Speers, Charleroi and North Charleroi Boroughs.

Also, minor drainage repairs will be completed throughout the project. Other miscellaneous work will include updating the guiderail, pavement markings and signage.

Work will be completed using single lane closures with flaggers. No detours are anticipated with this project.

SR 0088 TYPICAL SECTION - MCKEAN AVE.

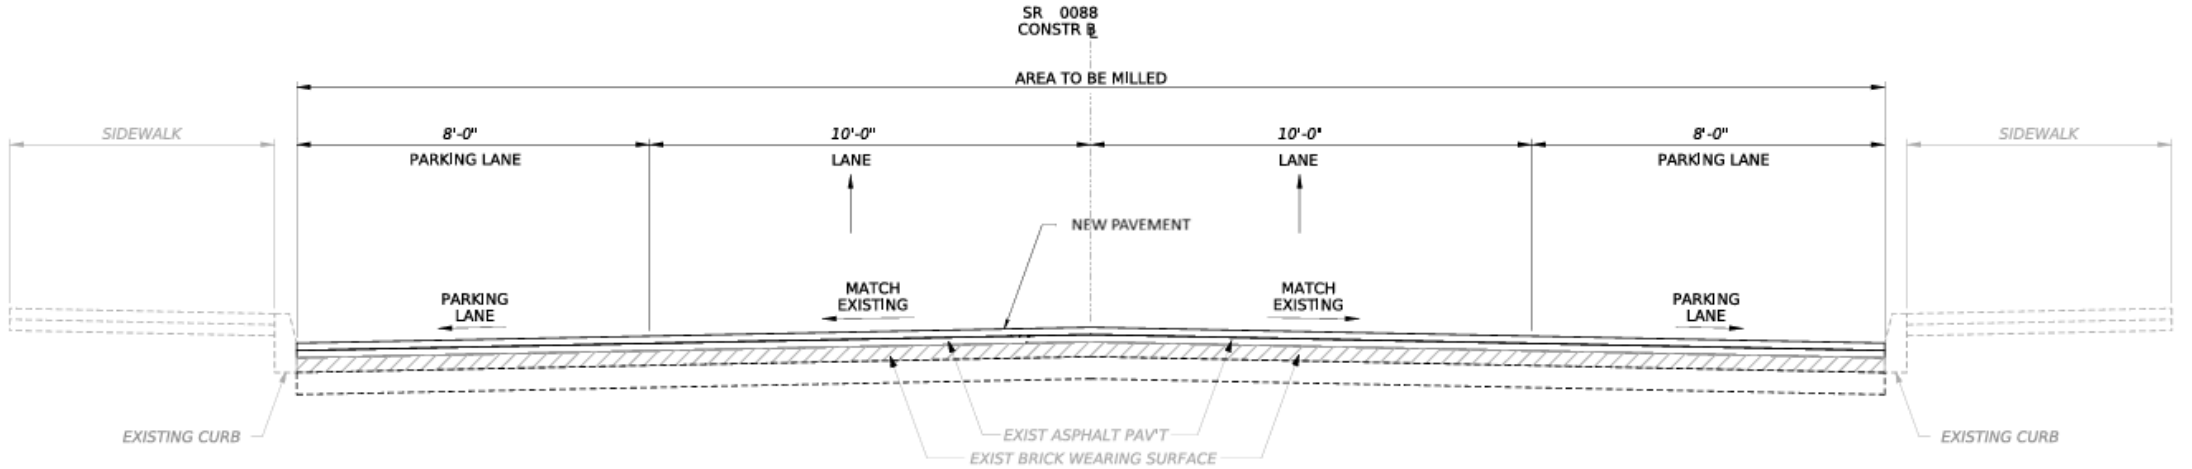


TYPICAL SECTION (OVERLAY) - SR 0088 (MCKEAN AVE)
STA 100+00.00 AHD TO STA 114+49.00
STA 124+35.85 TO STA 159+14.03
NOT TO SCALE





SR 0088 TYPICAL SECTION -FALLOWFIELD AVE.

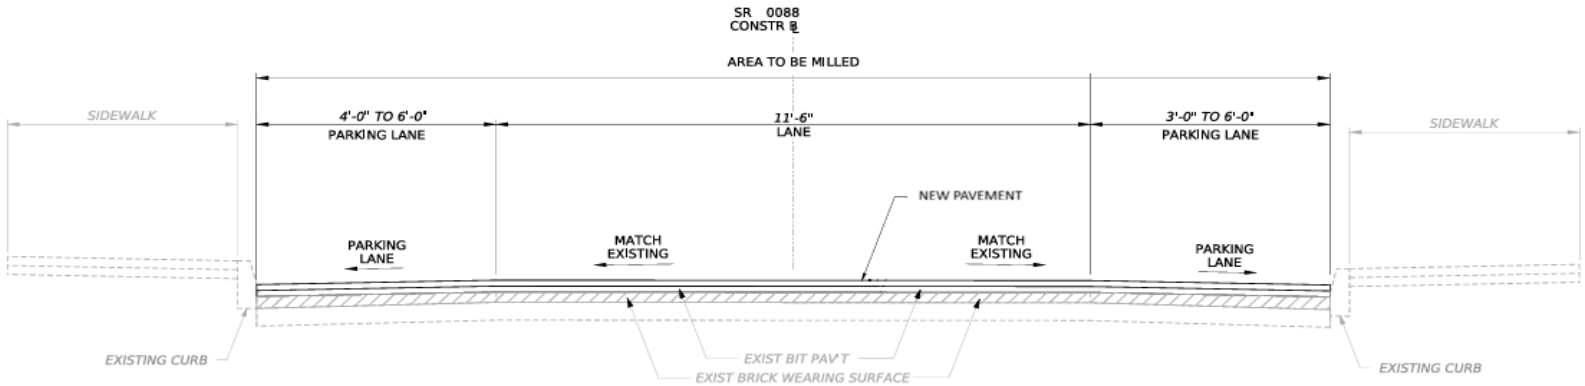


TYPICAL SECTION (OVERLAY) - SR 0088 (FALLOWFIELD AVE)
STA 199+00.00 TO STA 259+87.65
NOT TO SCALE






CONCRETE PATCHING BETWEEN 4TH & 6TH STREET



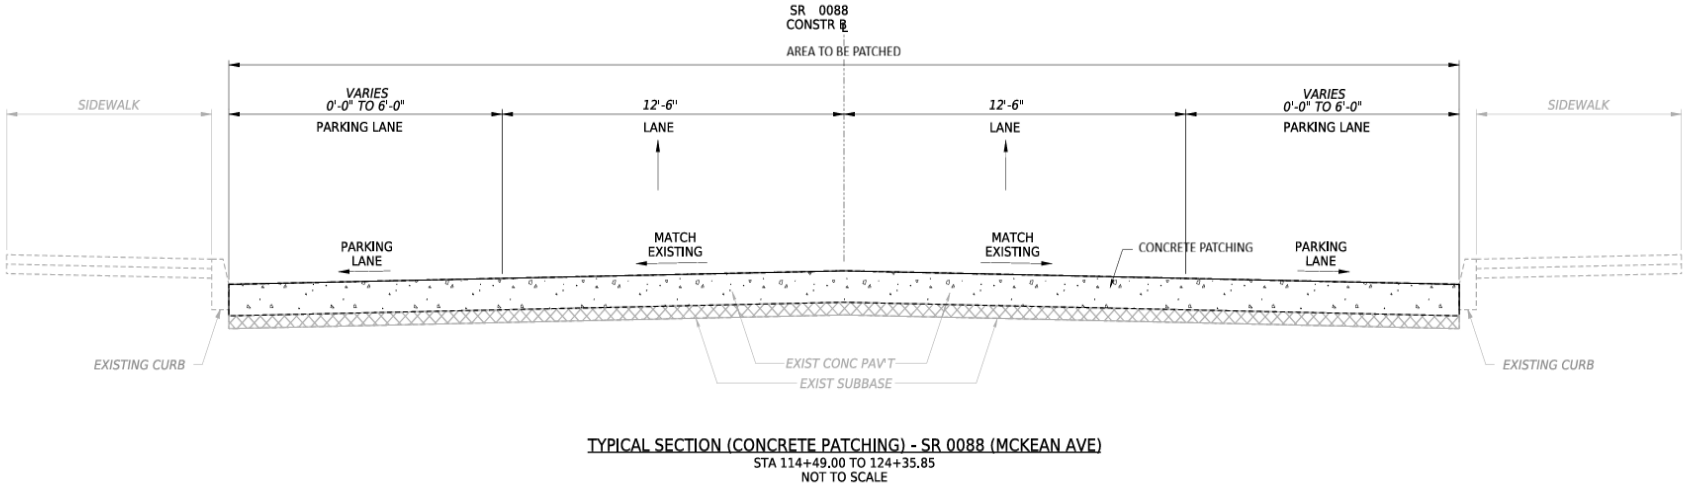


TYPICAL SECTION (CONCRETE PATCHING) - SR 0088 (MCKEAN AVE)
STA 114+49.00 TO 124+35.85
NOT TO SCALE

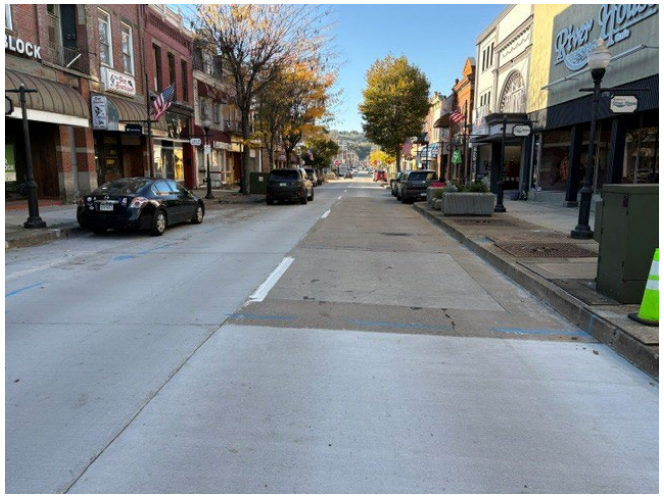



Concrete Patching will take place in the areas between 4th St. and 6th St.

SIDE ROAD TYPICAL SECTION

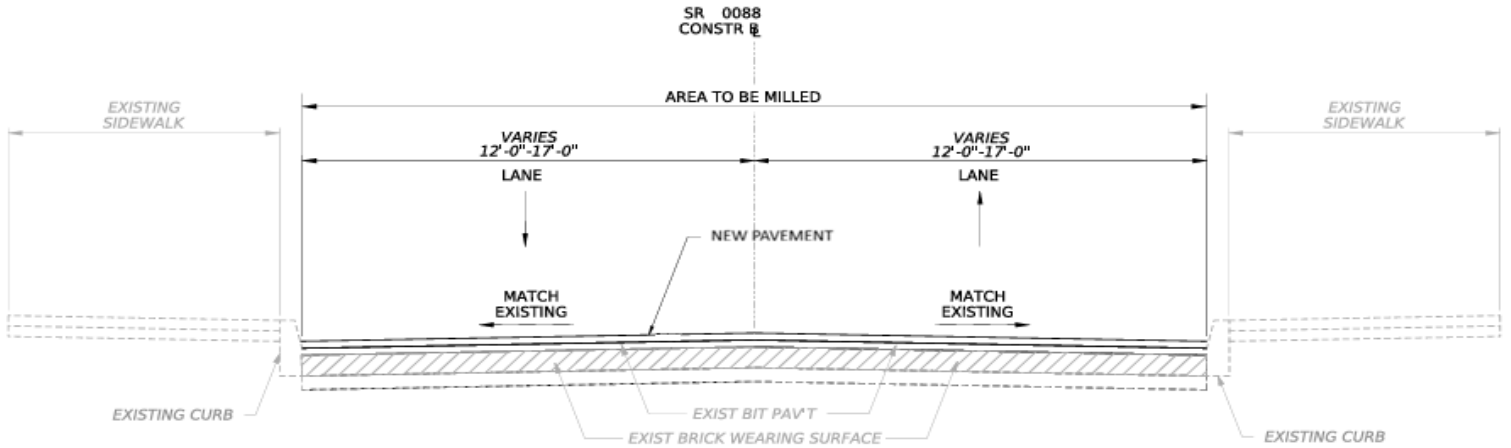

TYPICAL SECTION (OVERLAY) 1st - 12th STREET



1st Street



10th Street

CURRENT CONDITIONS





ADA Ramp Installation/Upgrades





Sidewalk Repairs

SR 0088 SIGNAL WORK



SR 88 at Seventh St.



SR 88/Lock St./Charleroi-Monessen Bridge


PROJECT MILESTONES

Final Design Phase Anticipated Completion : 12/2026

Letting Date: 2/11/2027

Construction: April 2027 – 6/30/2028

CONTACT INFORMATION

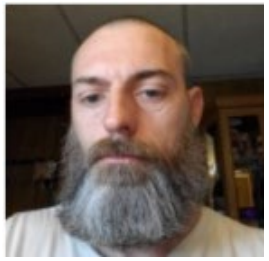

Project Manager

Brian Letrick

BLETRICK@pa.gov
724-439-7323



Press Officer

Melissa Maczko

mmacko@pa.gov
724-439-7135

District 12 Projects Near You

FOLLOW PENNDOT

www.pa.gov/penndot

www.pa.gov/dmv

PennsylvaniaDepartmentofTransportation

PennDOTNews

PennsylvaniaDOT

PennDOTSec

/company/PennDOT

PennDOTSec

PennsylvaniaDOT

Pennsylvania
Department of Transportation