SR 3016
SLOPE & PAVEMENT REPAIR PROJECT


NESCOPECK CREEK
LUZERNE COUNTY



SLOPE FAILURE AREA ROAD VIEW




SLOPE FAILURE AREA VIEW INTO STREAM

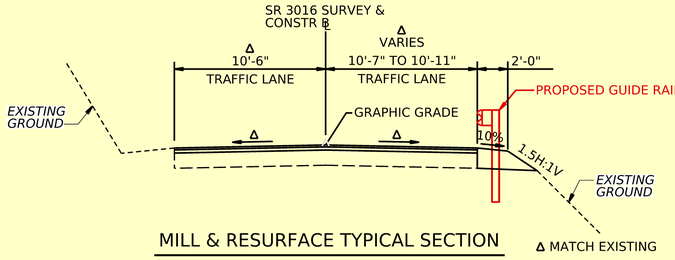


MILL & RESURFACE TYPICAL SECTION

NOT TO SCALE

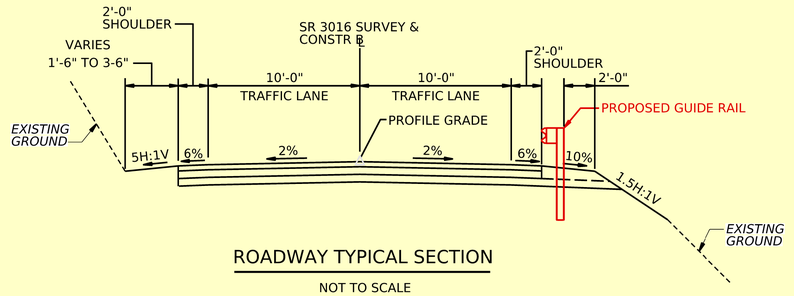

ROADWAY TYPICAL SECTION

NOT TO SCALE

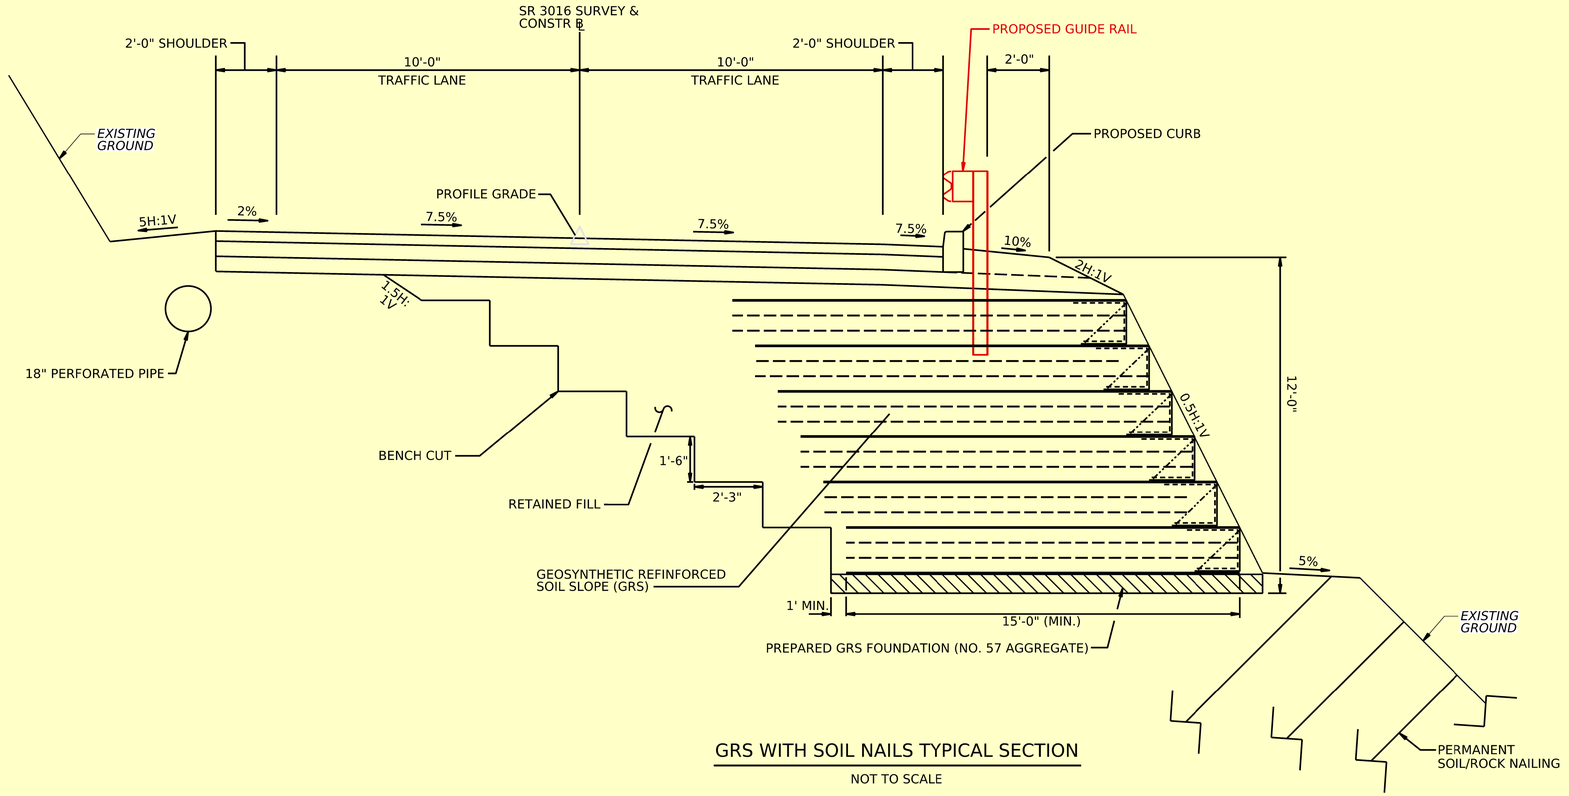

GRS WITH SOIL NAILS TYPICAL SECTION

NOT TO SCALE

PROPOSED DESIGN CONCEPT

PENNSYLVANIA
DEPARTMENT OF TRANSPORTATION

Michael Baker
INTERNATIONAL