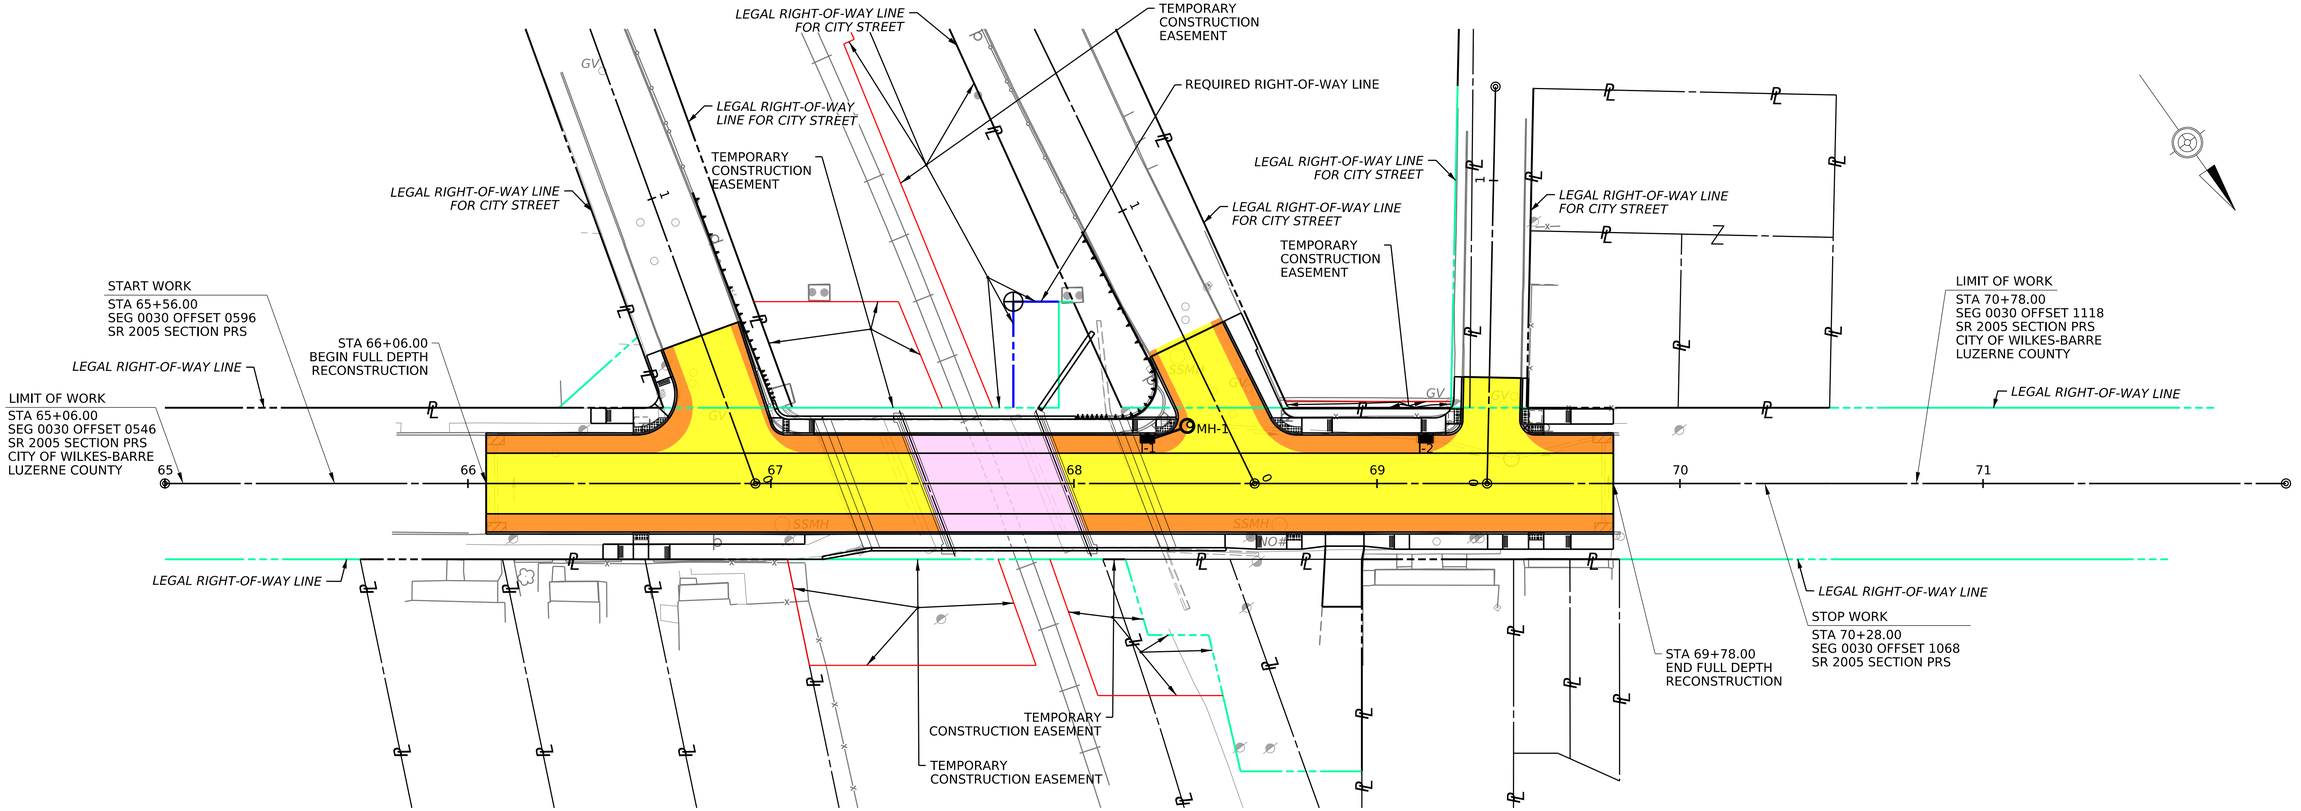

PLAN VIEW

0 25 50 FEET

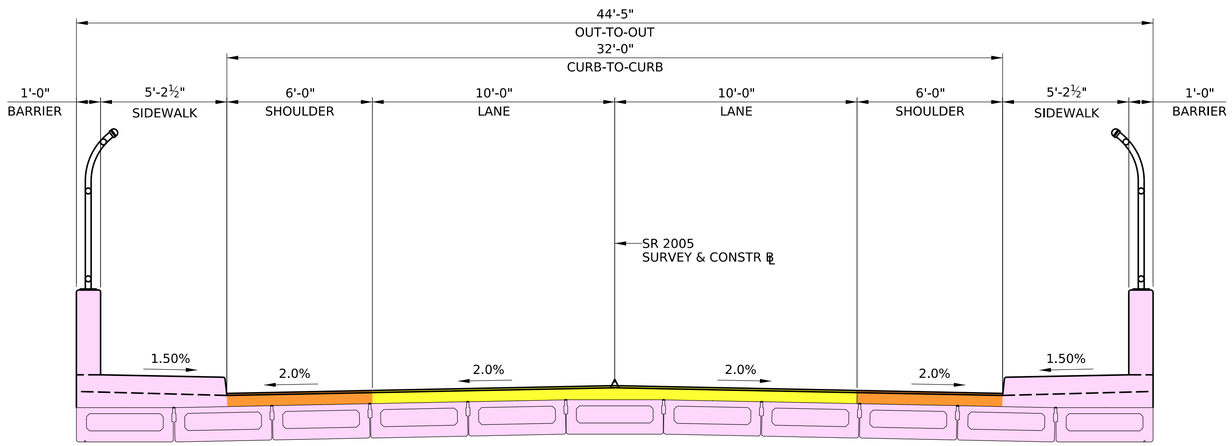

SR 2005 BRIDGE SECTION

NOT TO SCALE

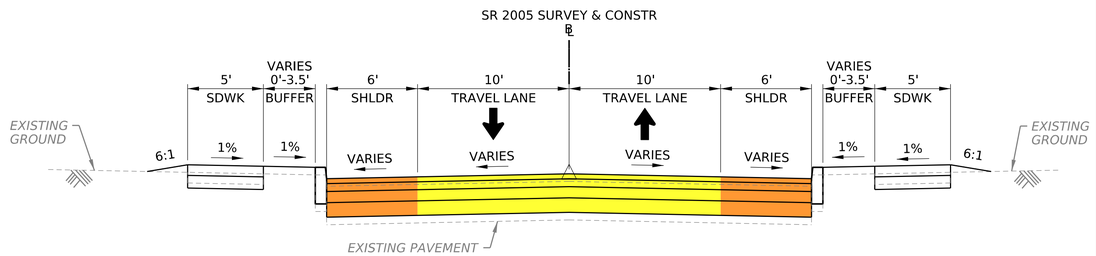

SR 2005 TYPICAL SECTION

NOT TO SCALE

LEGEND

- PROPOSED ROADWAY
- PROPOSED SHOULDER
- PROPOSED STRUCTURE

SR 2005 PROPOSED PLAN

Whitman, Requardt & Associates, LLP
4900 Ritter Road, Suite 130, Mechanicsburg, PA 17055