





SR 0006, SECTION IMP INTERSECTION IMPROVEMENT PROJECT HONESDALE BOROUGH, WAYNE COUNTY

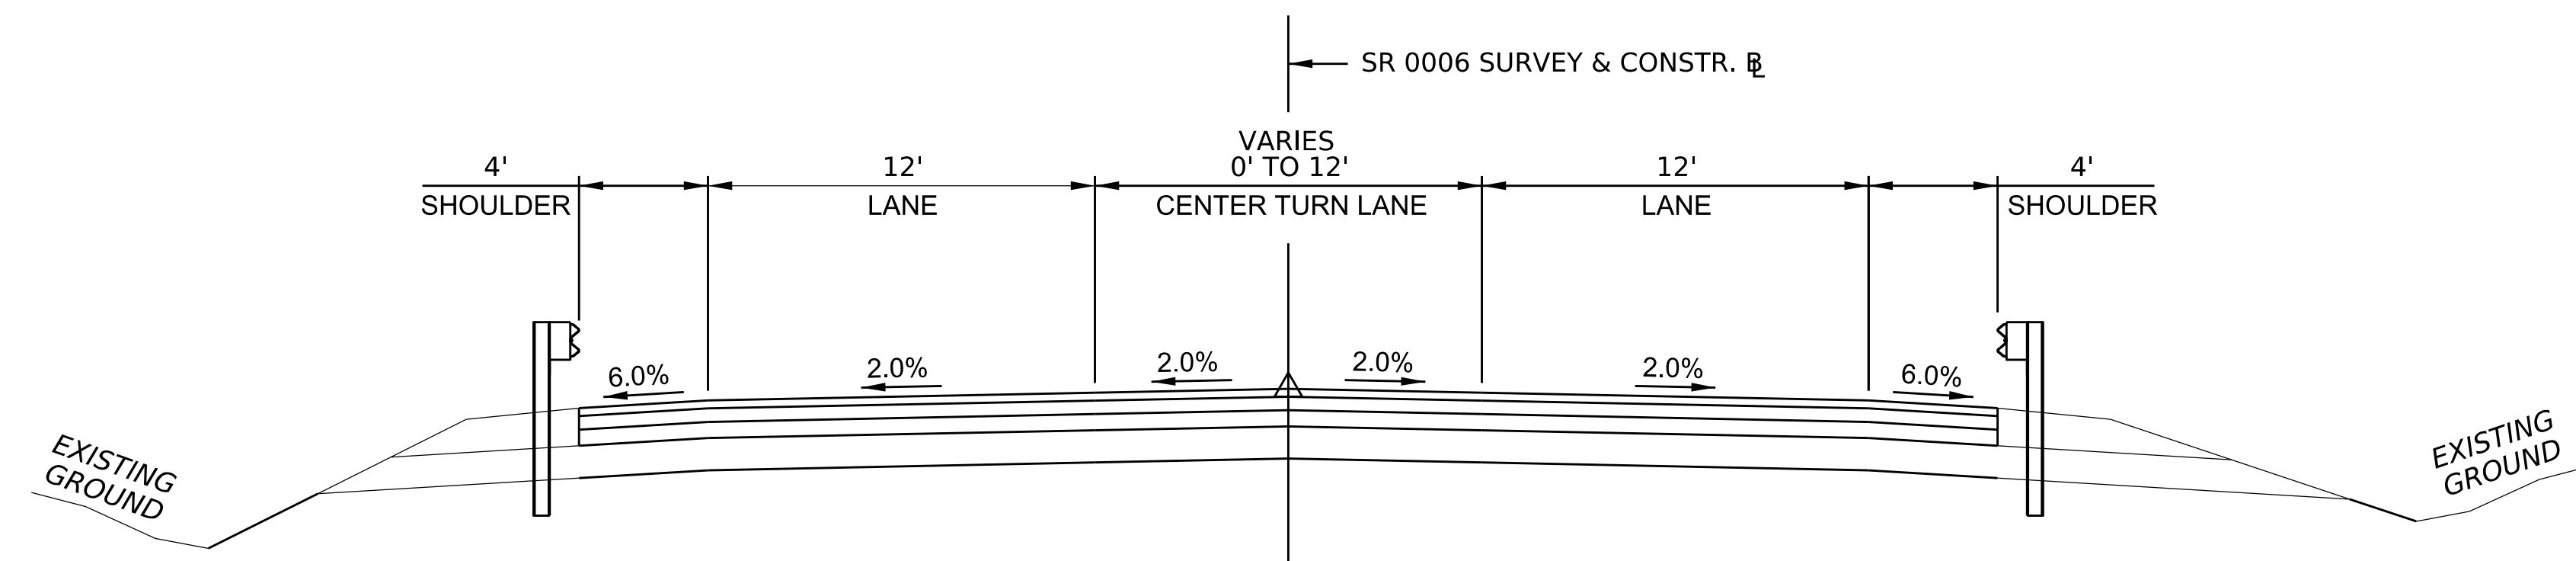

SR 0006 TYPICAL SECTION
NOT TO SCALE

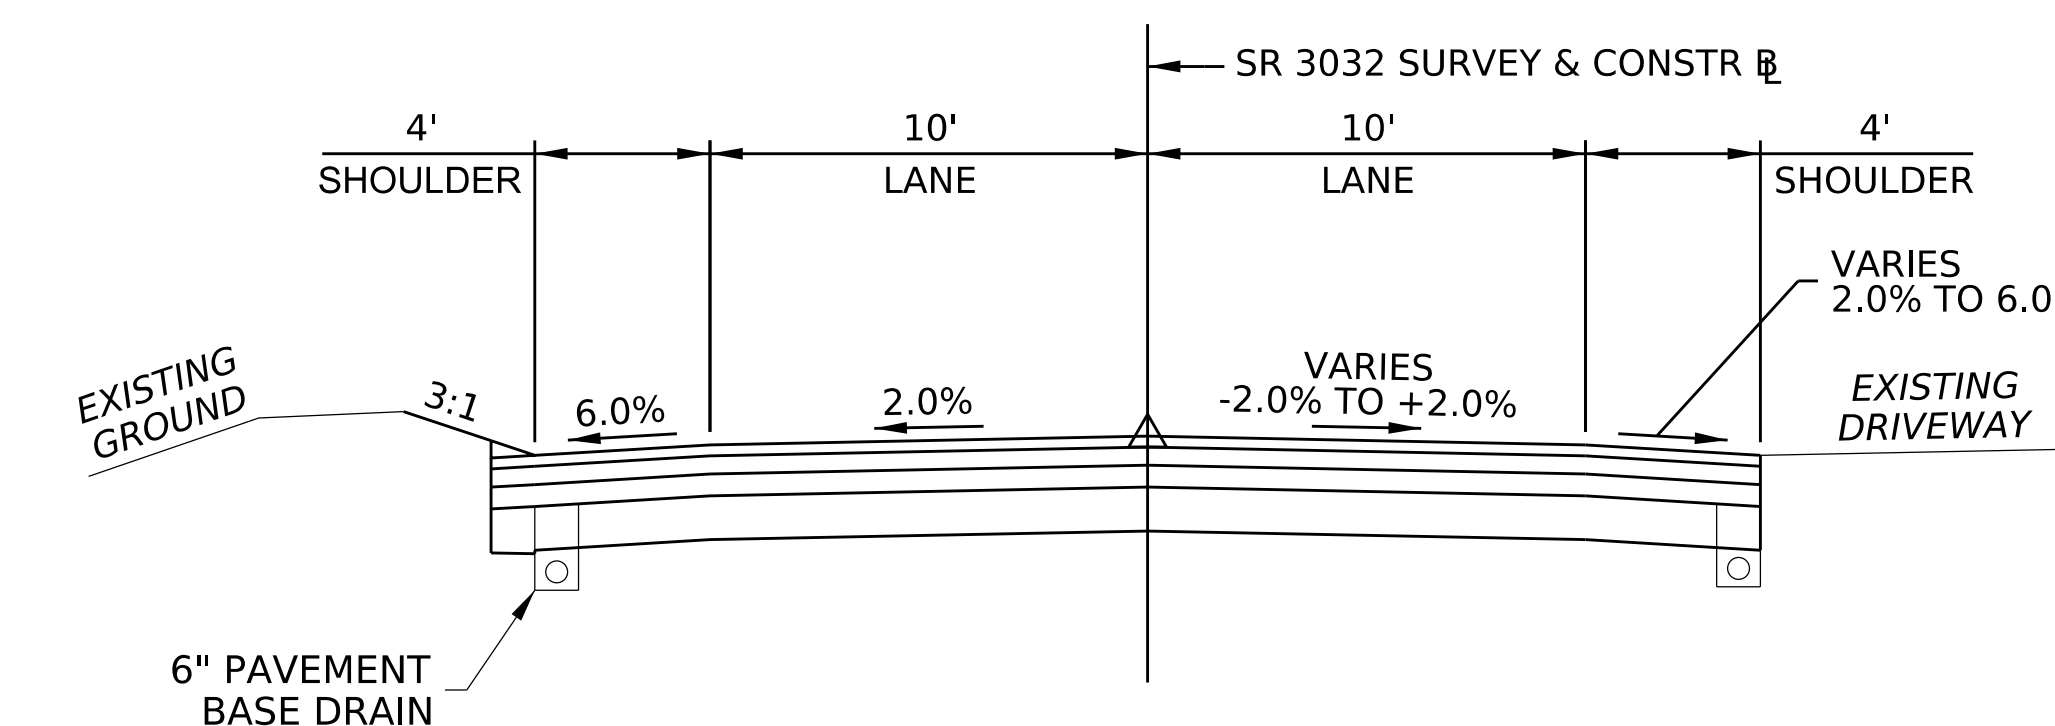

SR 3032 (MAPLE AVENUE) TYPICAL SECTION
NOT TO SCALE


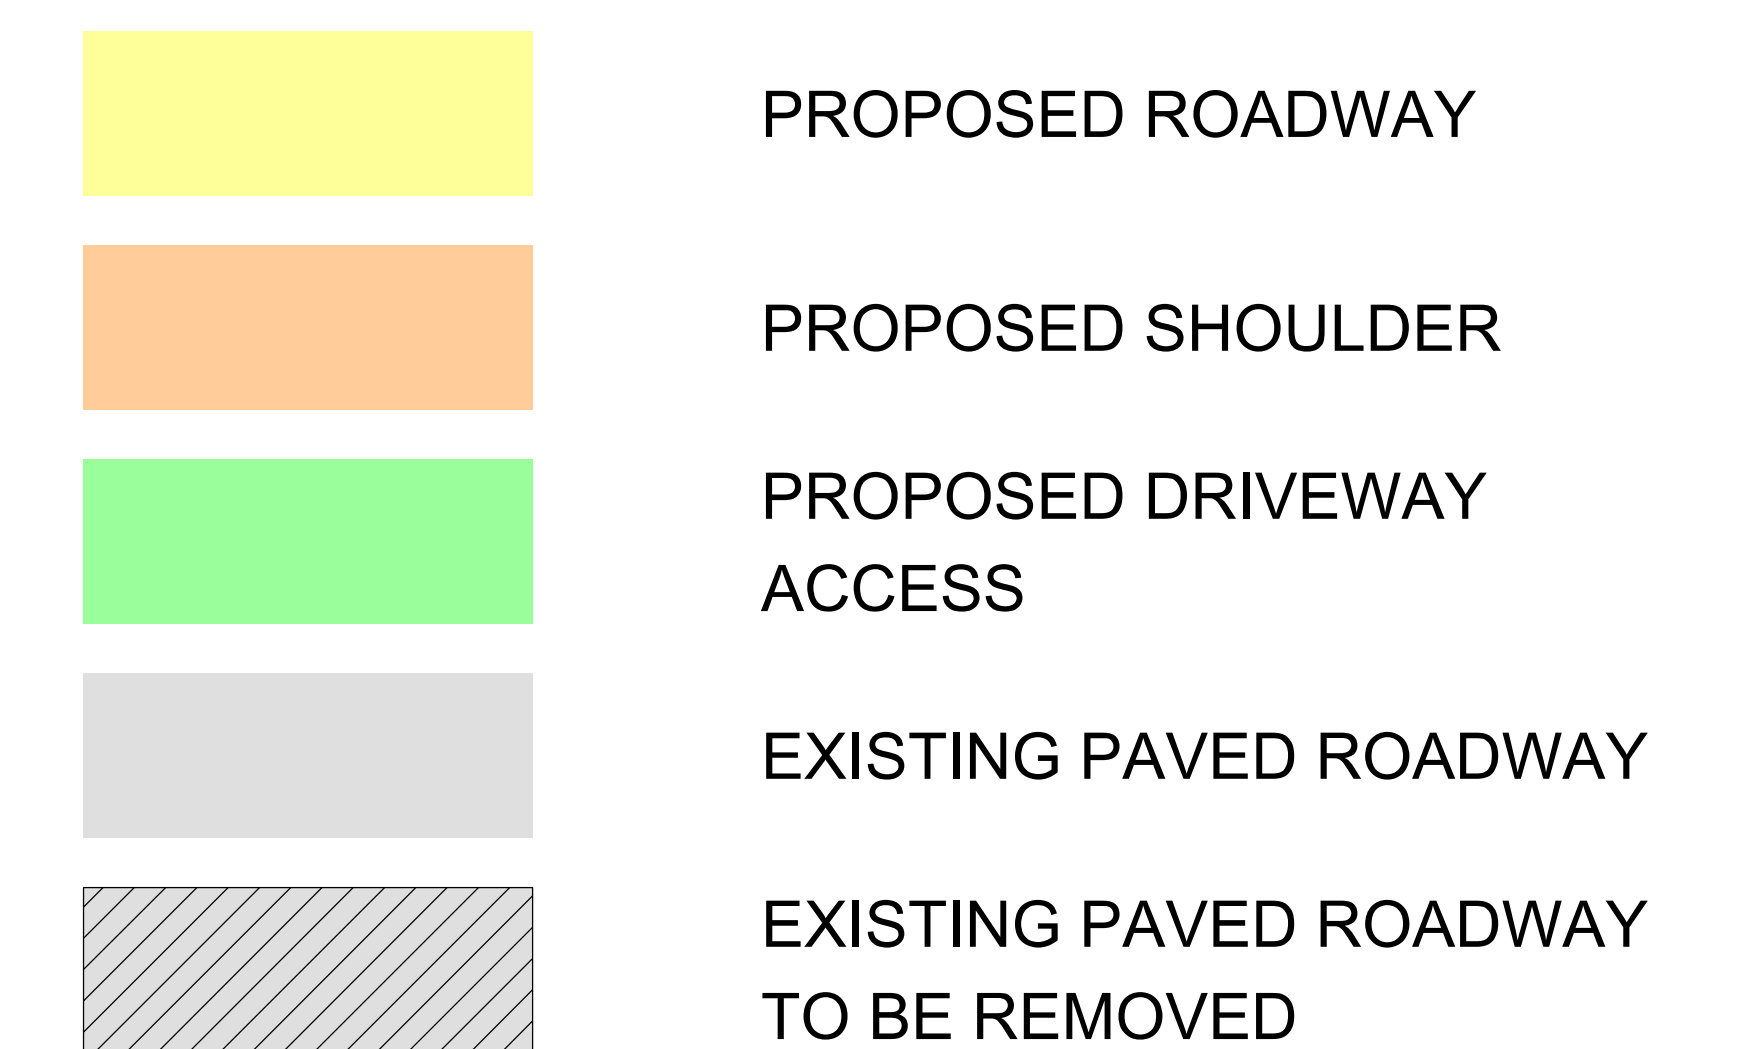
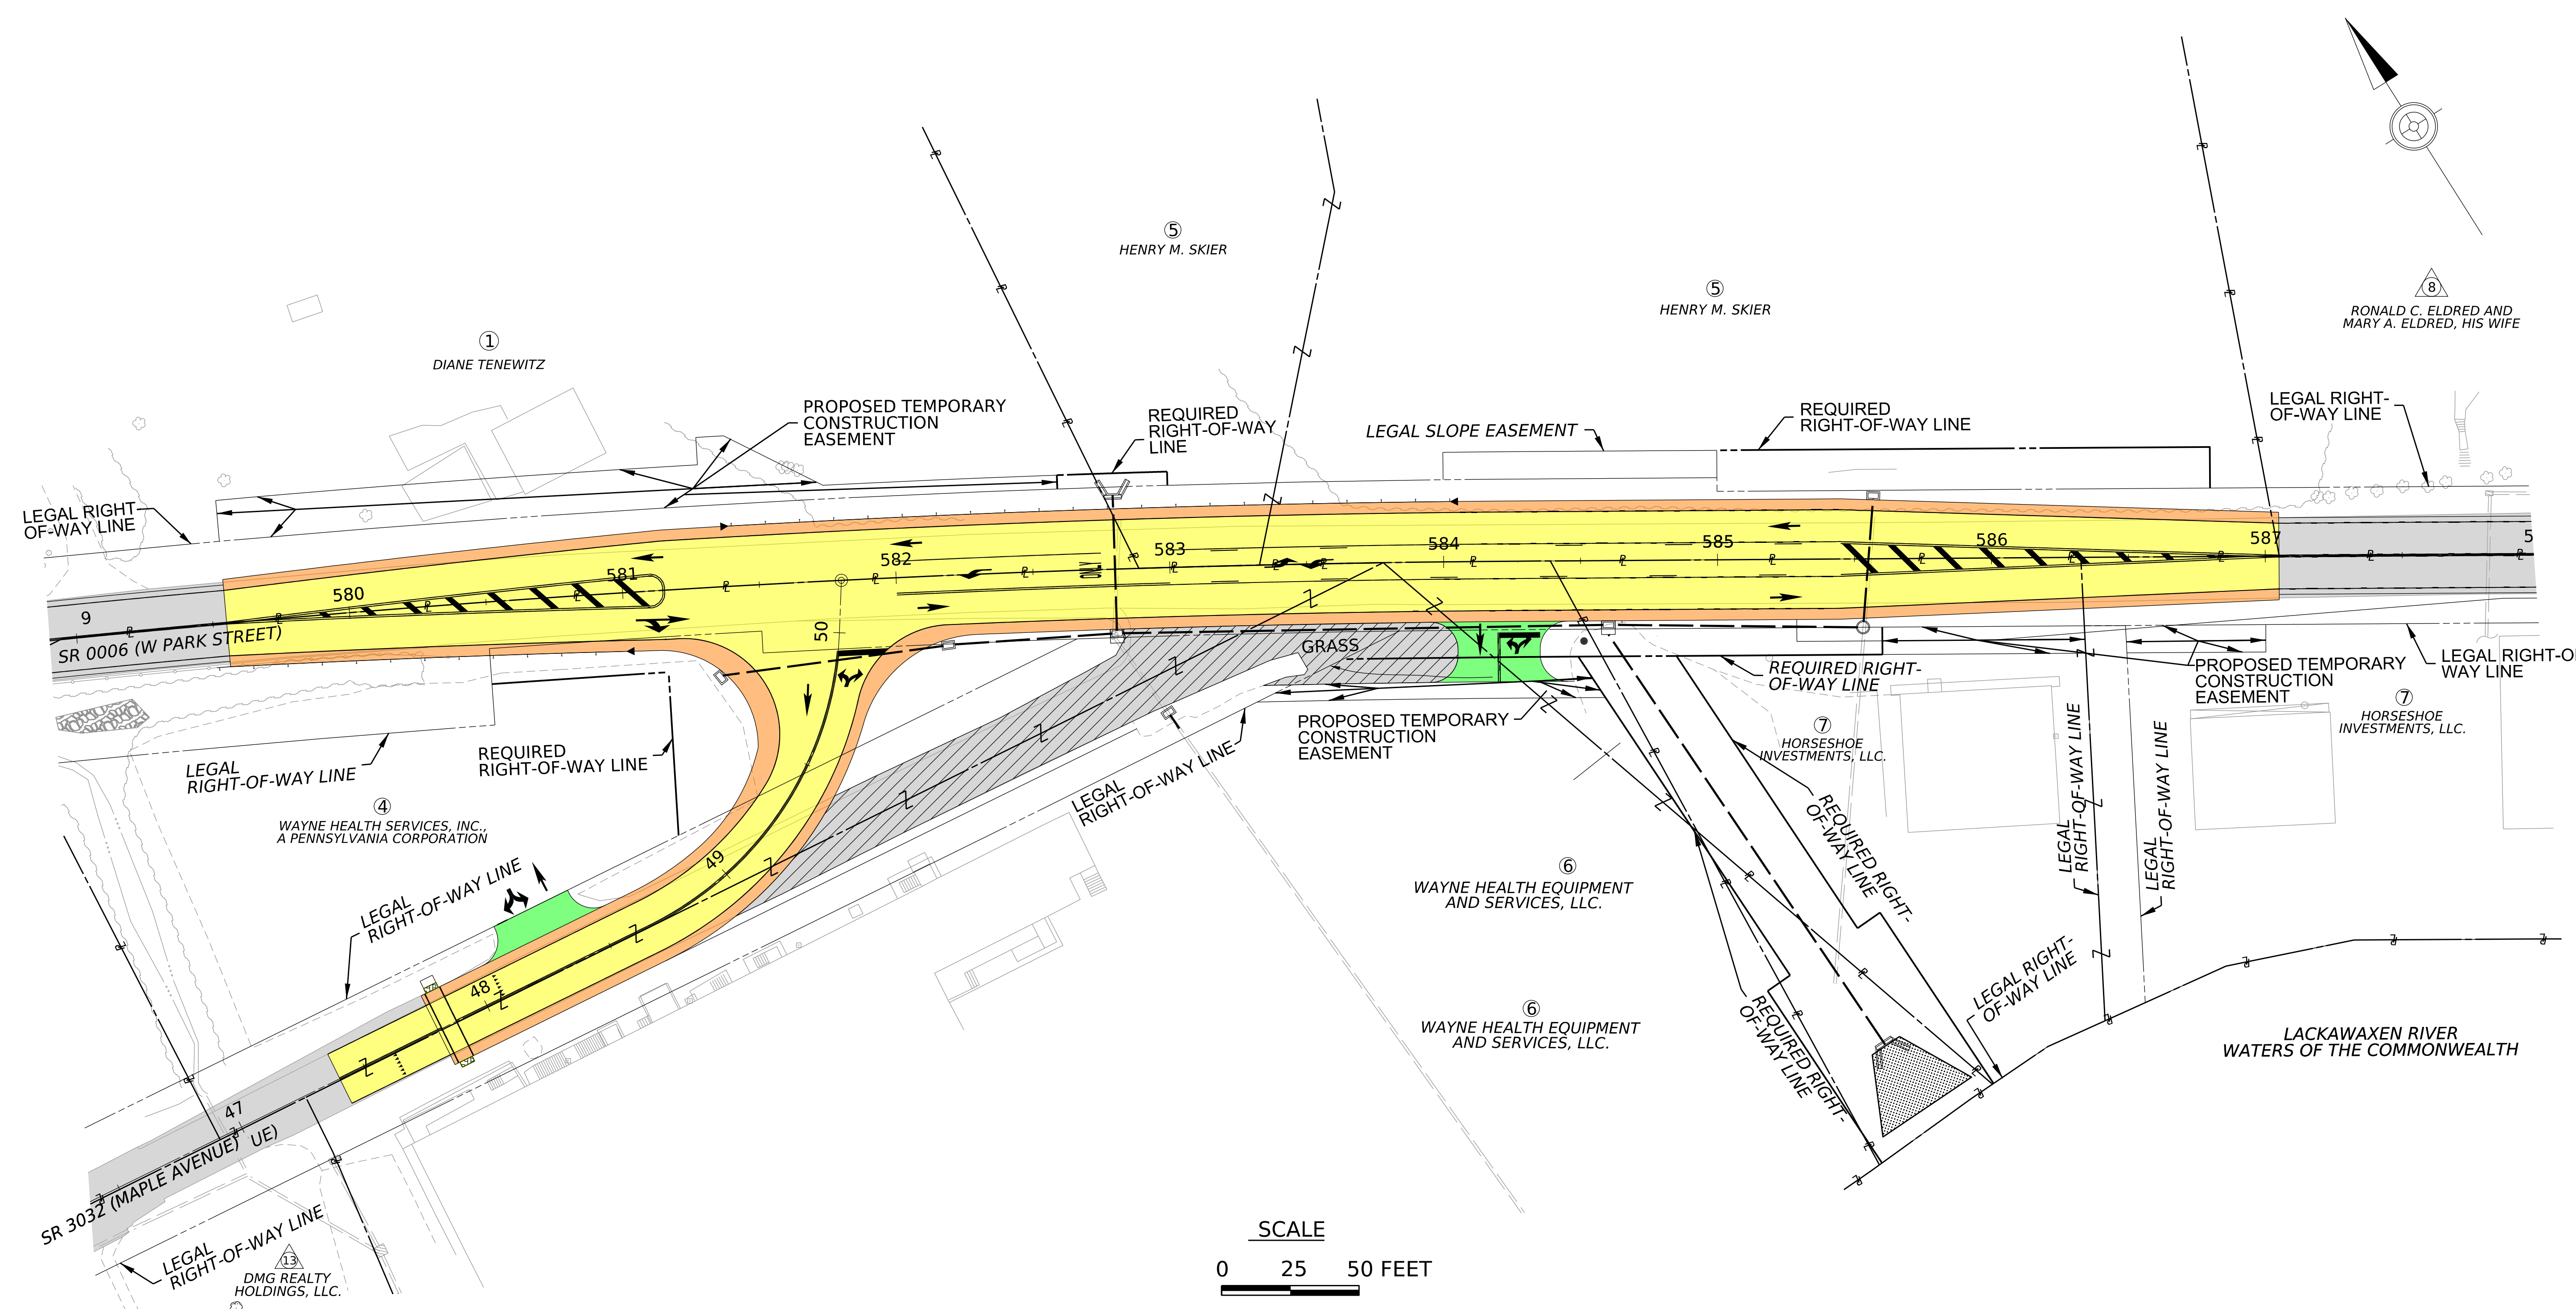


ANTICIPATED SCHEDULE

BID PROJECT	SUMMER 2027
BEGIN CONSTRUCTION	FALL 2027
SR 3032 MAPLE AVE DETOUR (STAGE 3)	SUMMER 2028
COMPLETE CONSTRUCTION	FALL 2028


PRELIMINARY

**SR 0006, SECTION IMP
INTERSECTION IMPROVEMENT PROJECT
HONESDALE BOROUGH, WAYNE COUNTY**

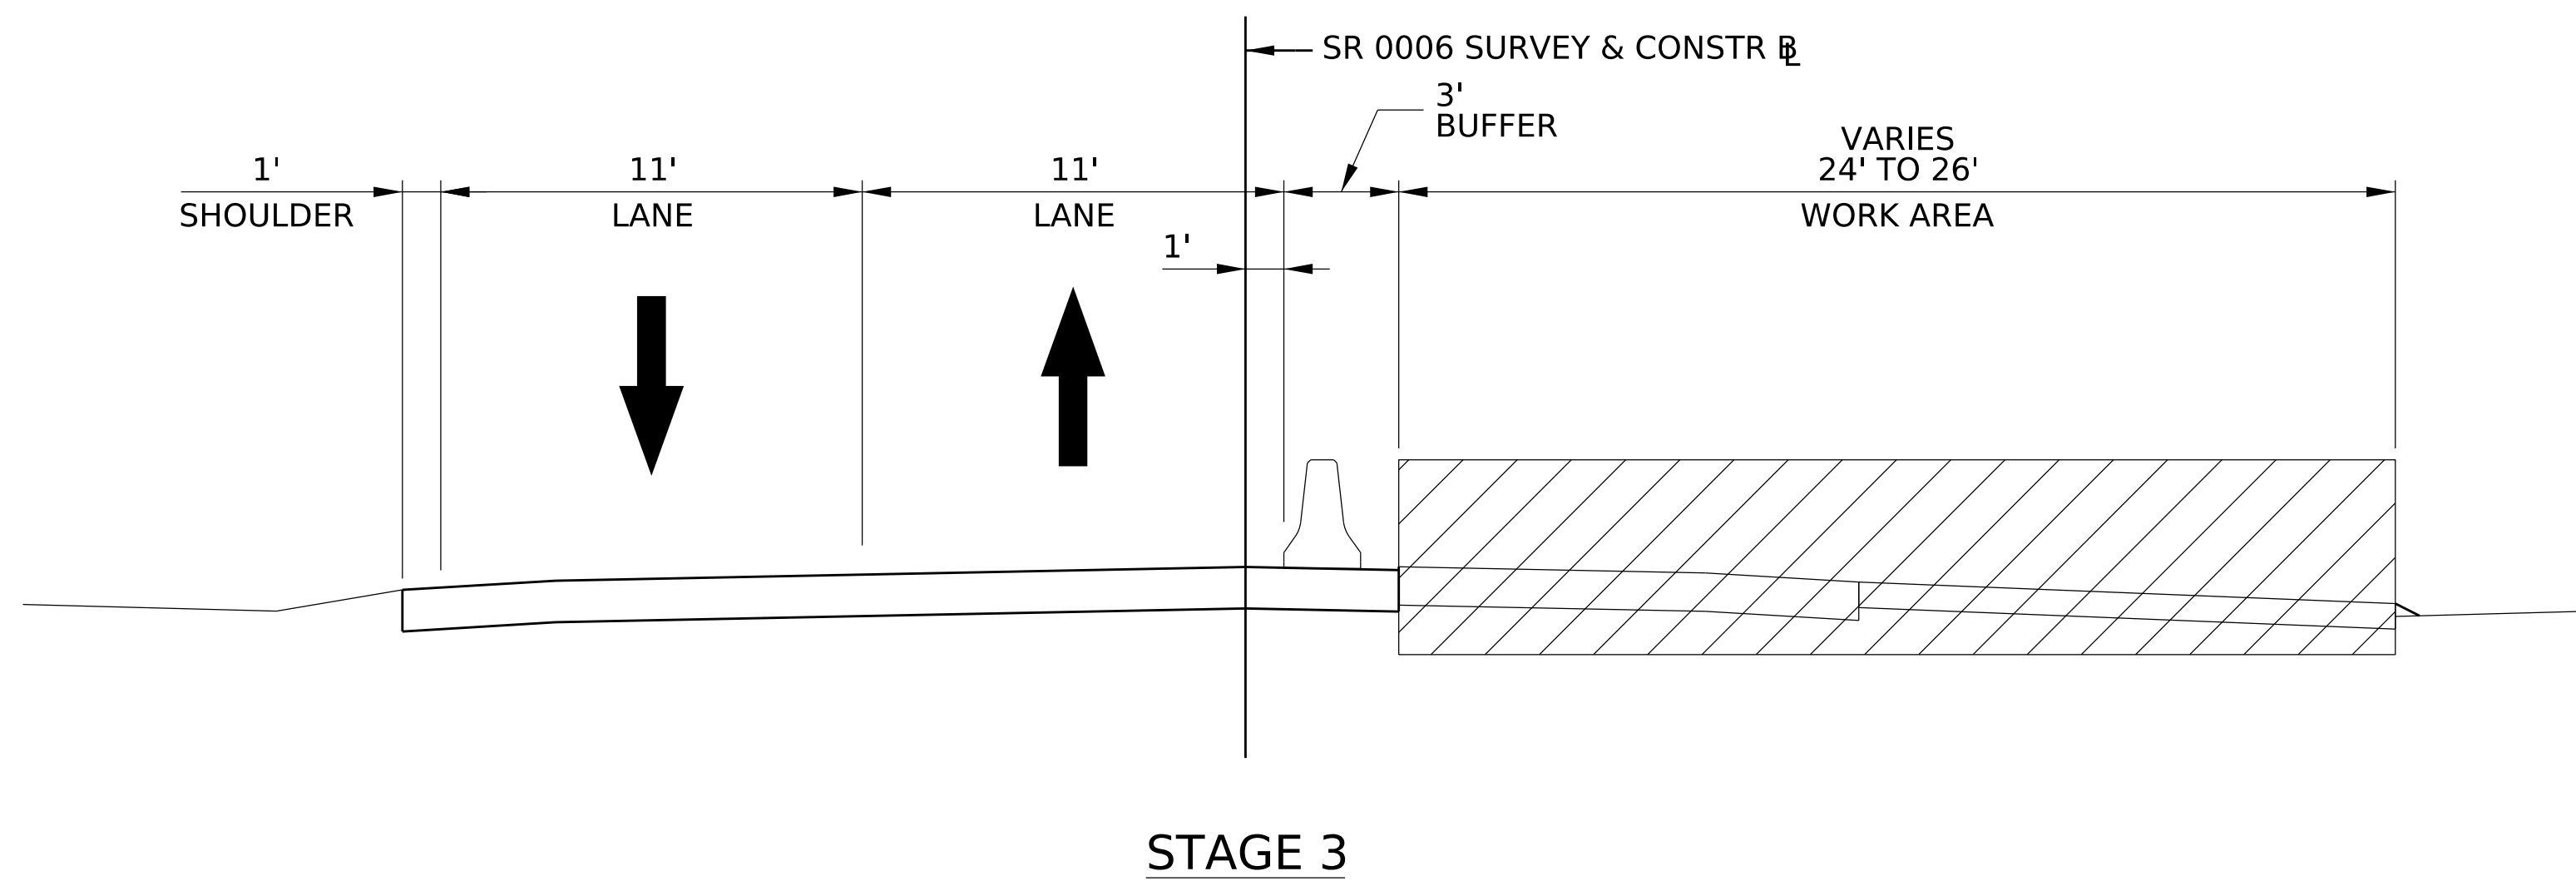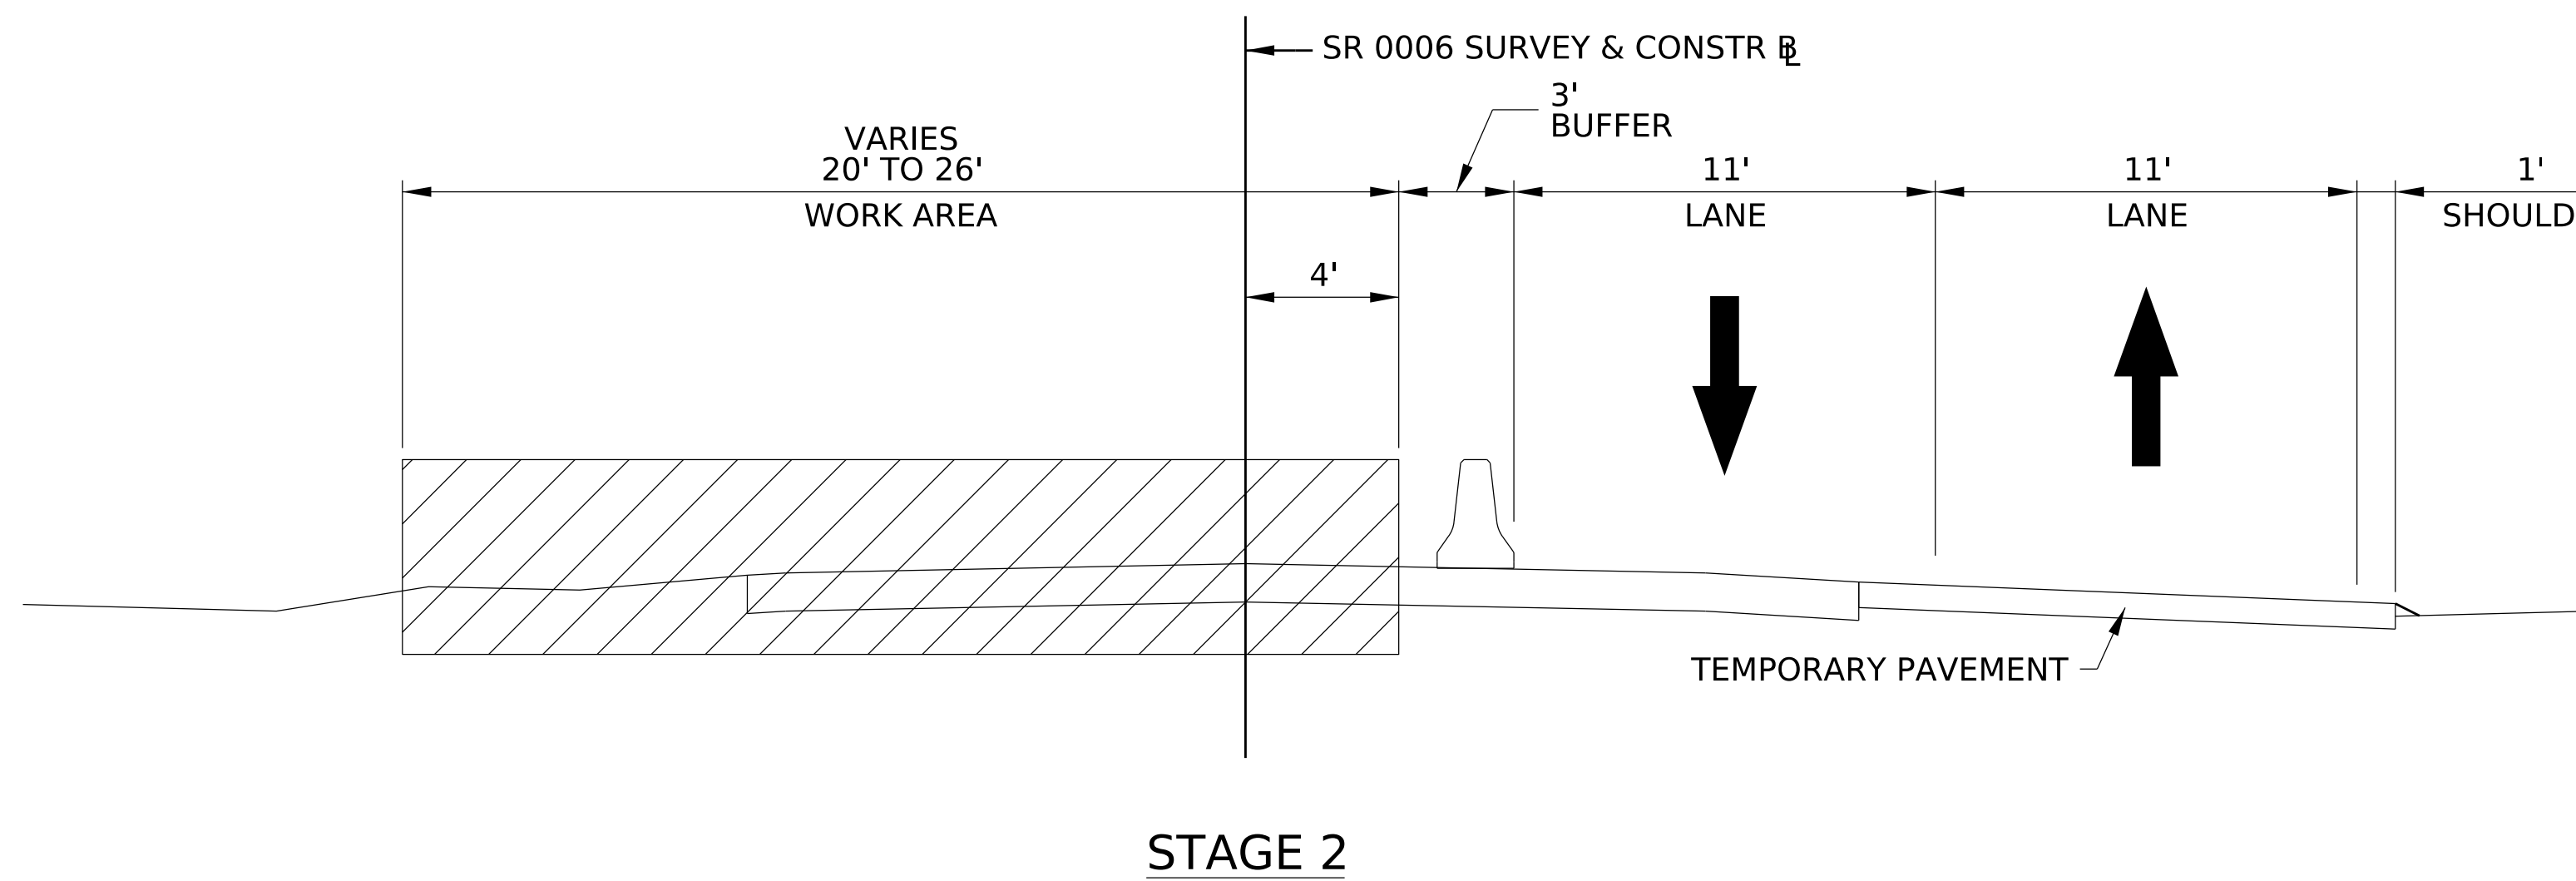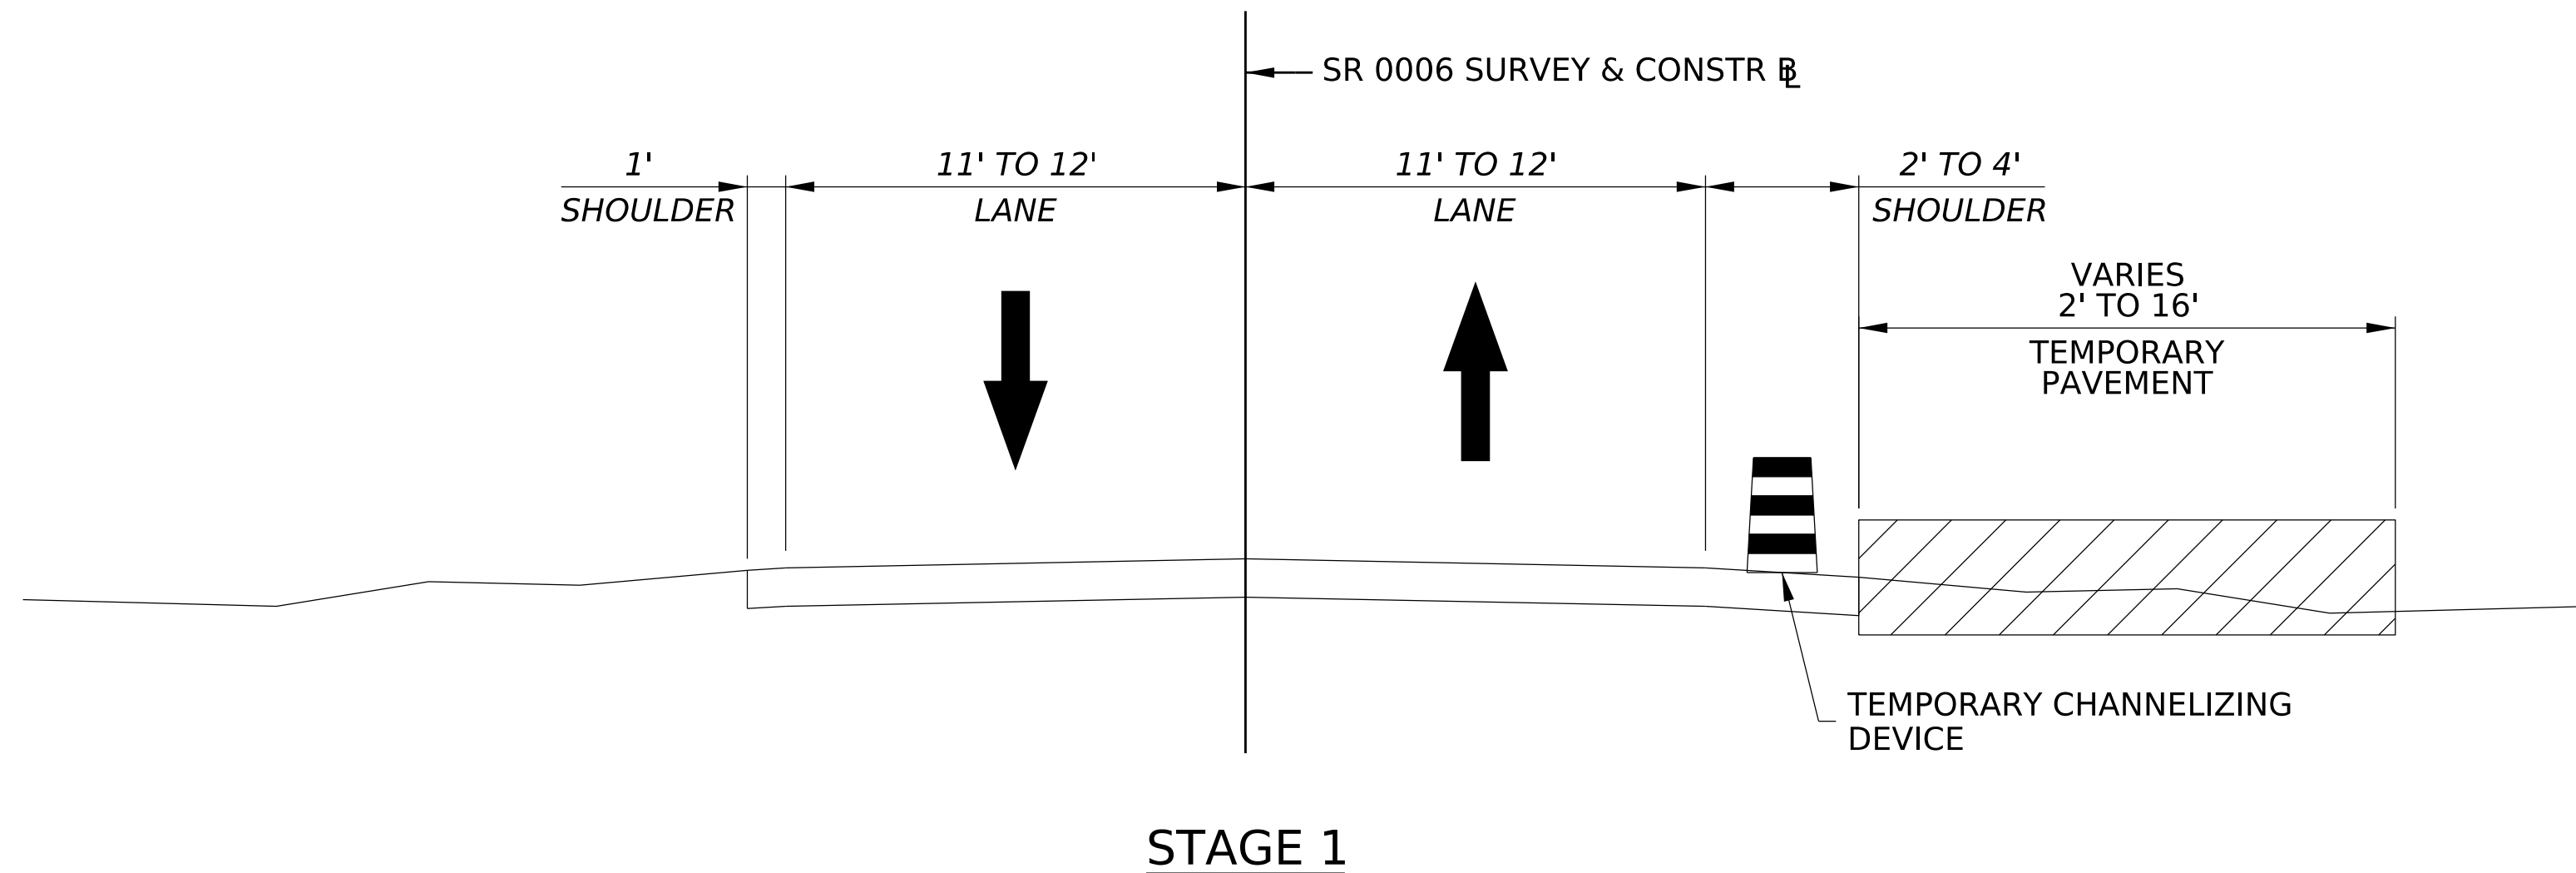


SR 6 TRAFFIC CONTROL TYPICAL SECTIONS

NOT TO SCALE

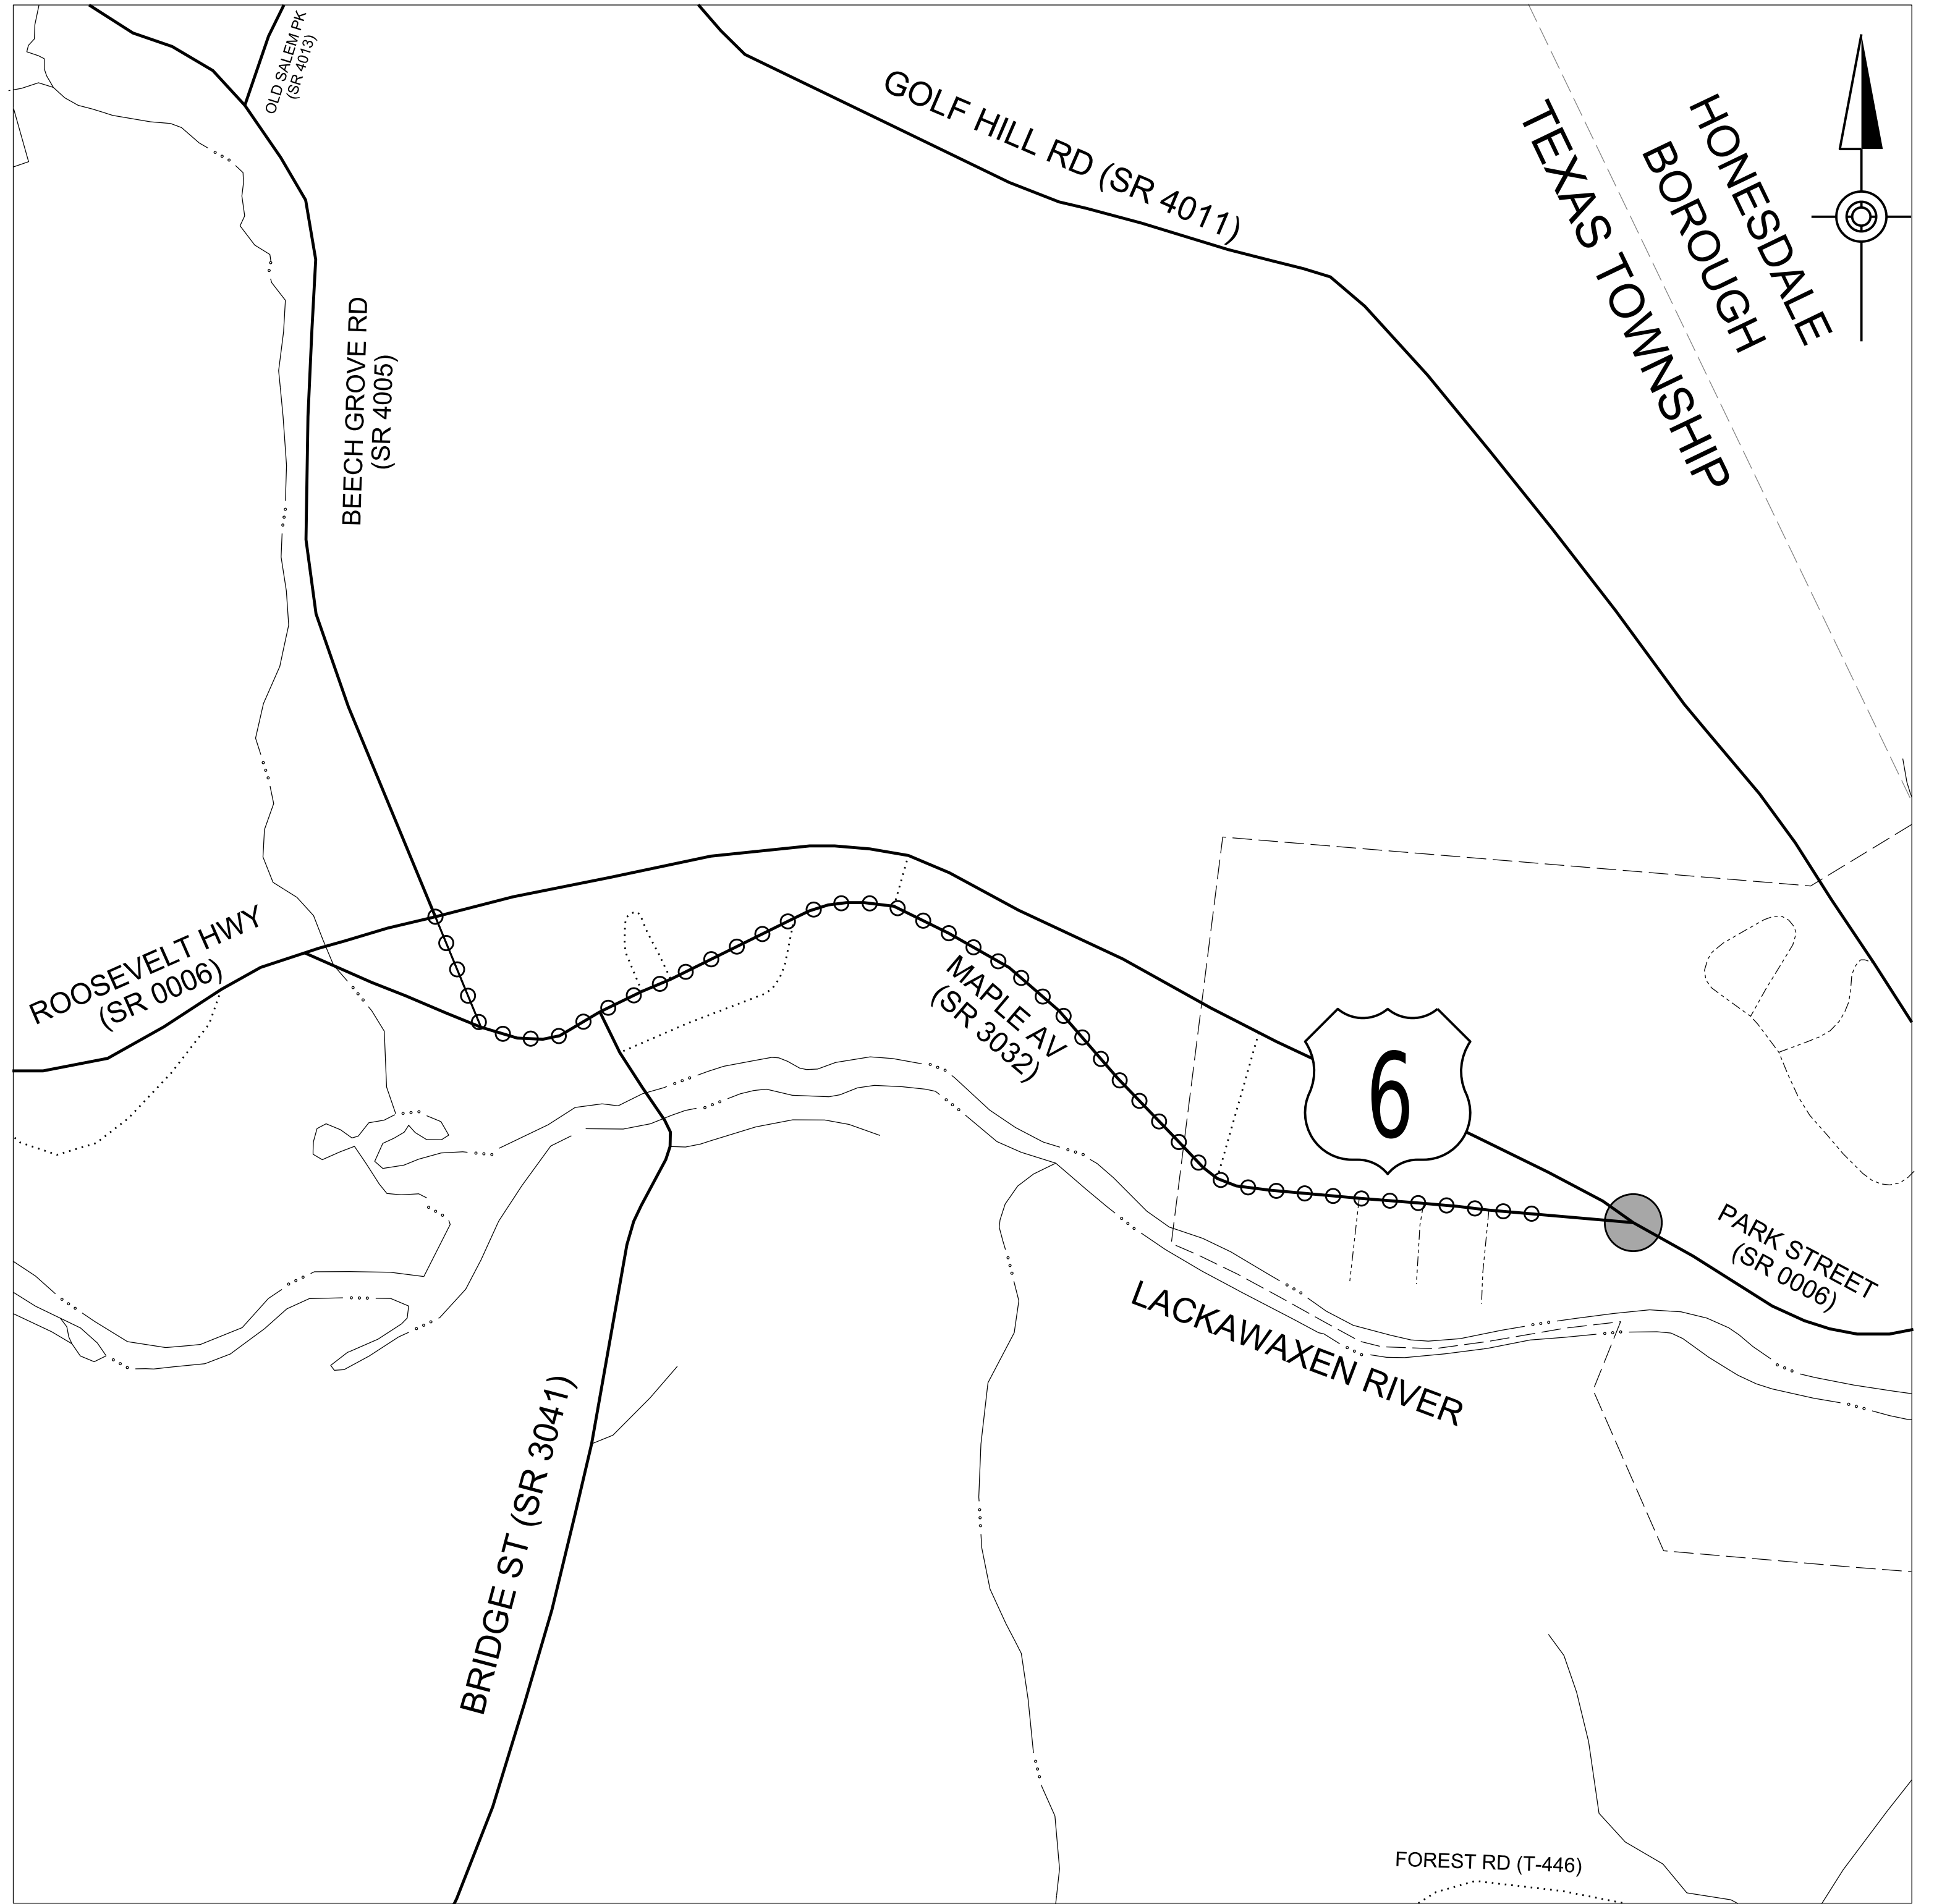

SR 3032 (MAPLE AVENUE) DETOUR MAP (STAGE 3)

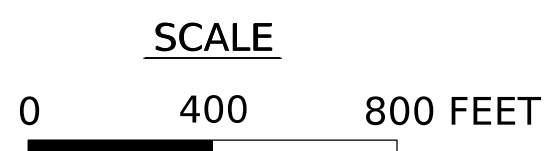

LEGEND

	STATE ROUTE
	TOWNSHIP ROAD
	BOROUGH ROAD
	PRIVATE ROAD
	EDGE OF WATER
	MUNICIPAL BOUNDARY
	PROJECT LOCATION
	DETOUR ROUTE (STAGE 3)

DETOUR LENGTH = 0.9 MILES

PRELIMINARY

TRAFFIC CONTROL STAGING SEPTEMBER 2026