DISTRICT	COUNTY	ROUTE	SECTION	SHEET
1-0	MERCER	0062	20M	3 OF 11

CITY OF SHARON

REV NO	REVISIONS	DATE	BY	APPD

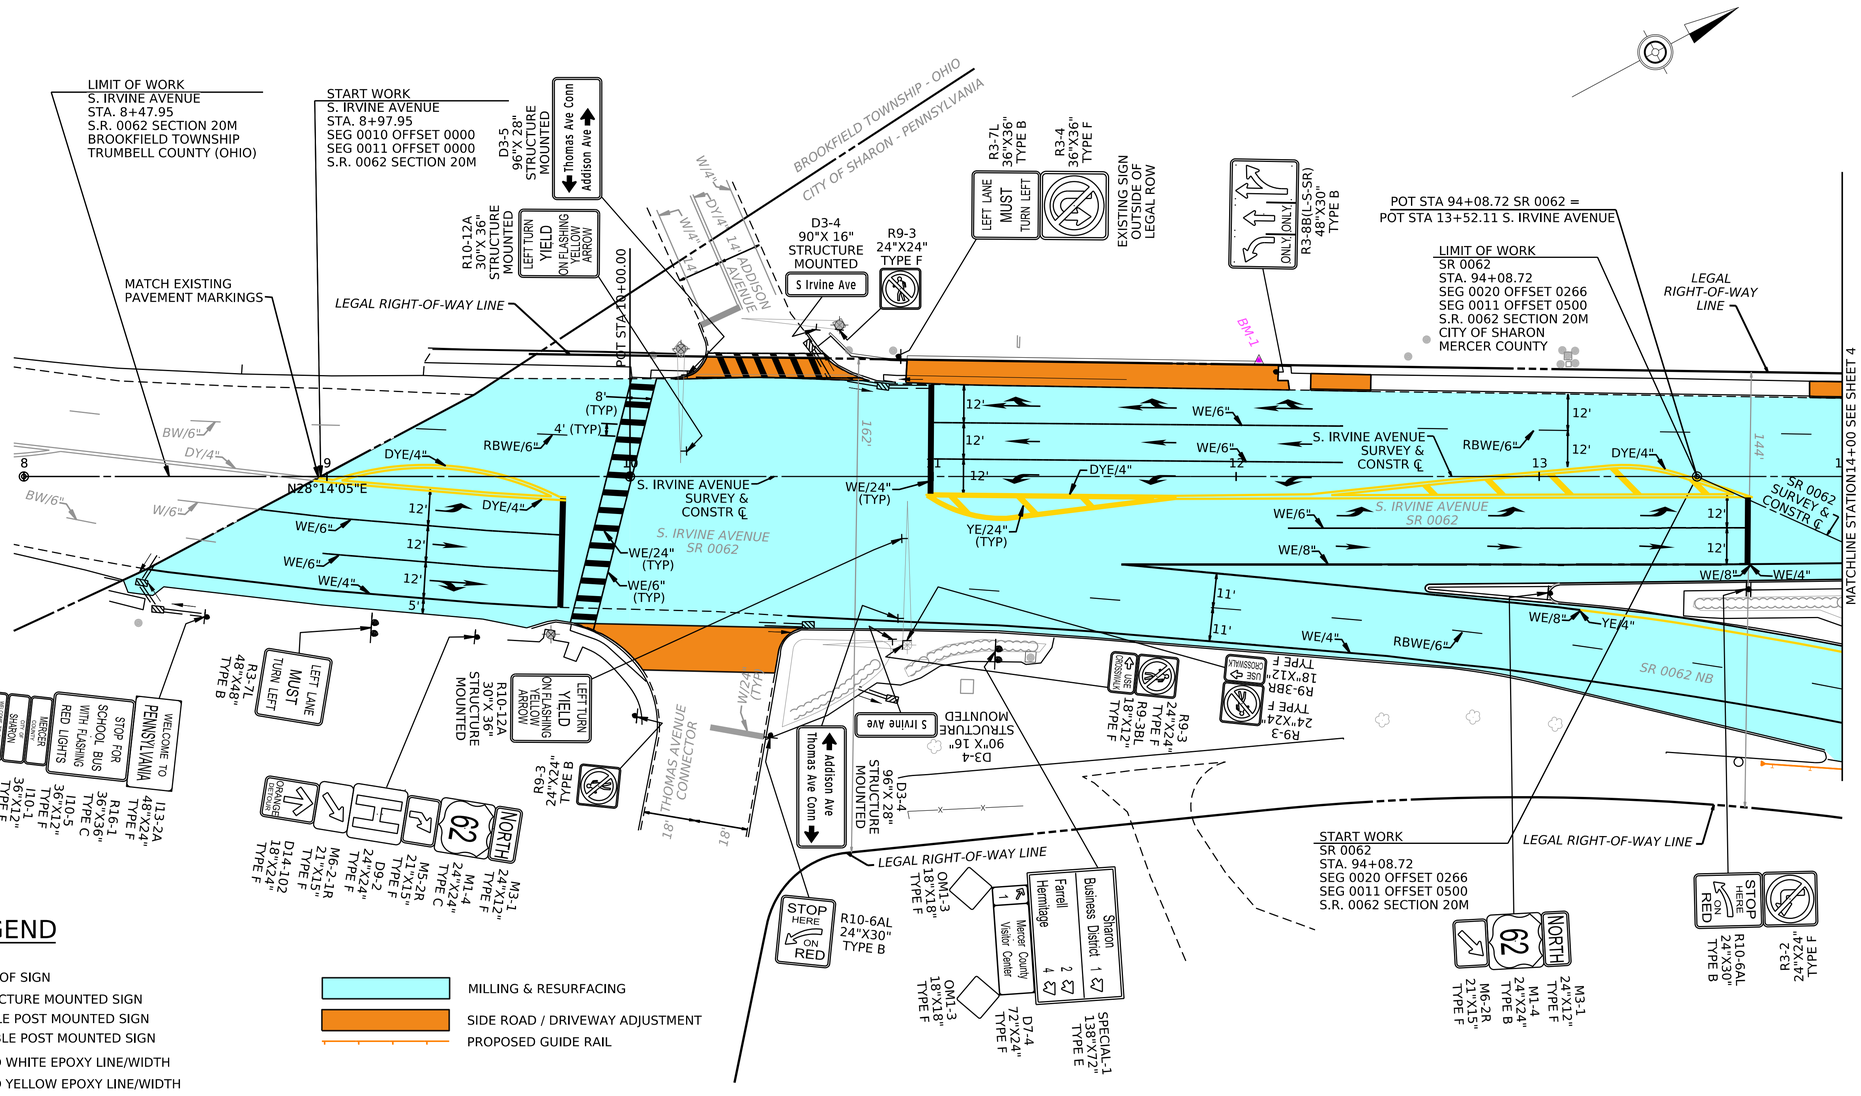

LEGEND

R11-2	TYPE OF SIGN
⊣	STRUCTURE MOUNTED SIGN
⊥	SINGLE POST MOUNTED SIGN
⊥⊥	DOUBLE POST MOUNTED SIGN
WE/4"	SOLID WHITE EPOXY LINE/WIDTH
YE/24"	SOLID YELLOW EPOXY LINE/WIDTH
DYE/6"	SOLID DOUBLE YELLOW EPOXY LINE/WIDTH
RBWE/6"	SOLID RECESSED BROKEN WHITE EPOXY LINE/WIDTH
W/6"	*EXISTING SOLID WHITE LINE/WIDTH*
BW/6"	*EXISTING BROKEN WHITE LINE/WIDTH*
DY/4"	*EXISTING SOLID DOUBLE YELLOW LINE/WIDTH*
➘	PAVEMENT MARKING ARROW LEGEND
○	FLEXIBLE DELINEATOR POST, GROUND MOUNT TYPE GM-1, RED POST WITH RED SHEETING

MILLING & RESURFACING

SIDE ROAD / DRIVEWAY ADJUSTMENT

PROPOSED GUIDE RAIL

SCALE

0 25 100 FEET

10 50

PRELIMINARY

SIGNING AND PAVEMENT MARKING PLAN

PLOTTED: 2-APR-2026 14:45

OPERATOR: Default

FILE NAME: P:\Projects\current projects\E06017 D1 SR 62-20M Imp (prime)\Project Management\Correspondence\Public Involvement\43006220M_SGPM.dgn

DISTRICT	COUNTY	ROUTE	SECTION	SHEET
1-0	MERCER	0062	20M	4 OF 11

CITY OF SHARON

REV NO	REVISIONS	DATE	BY	APPD

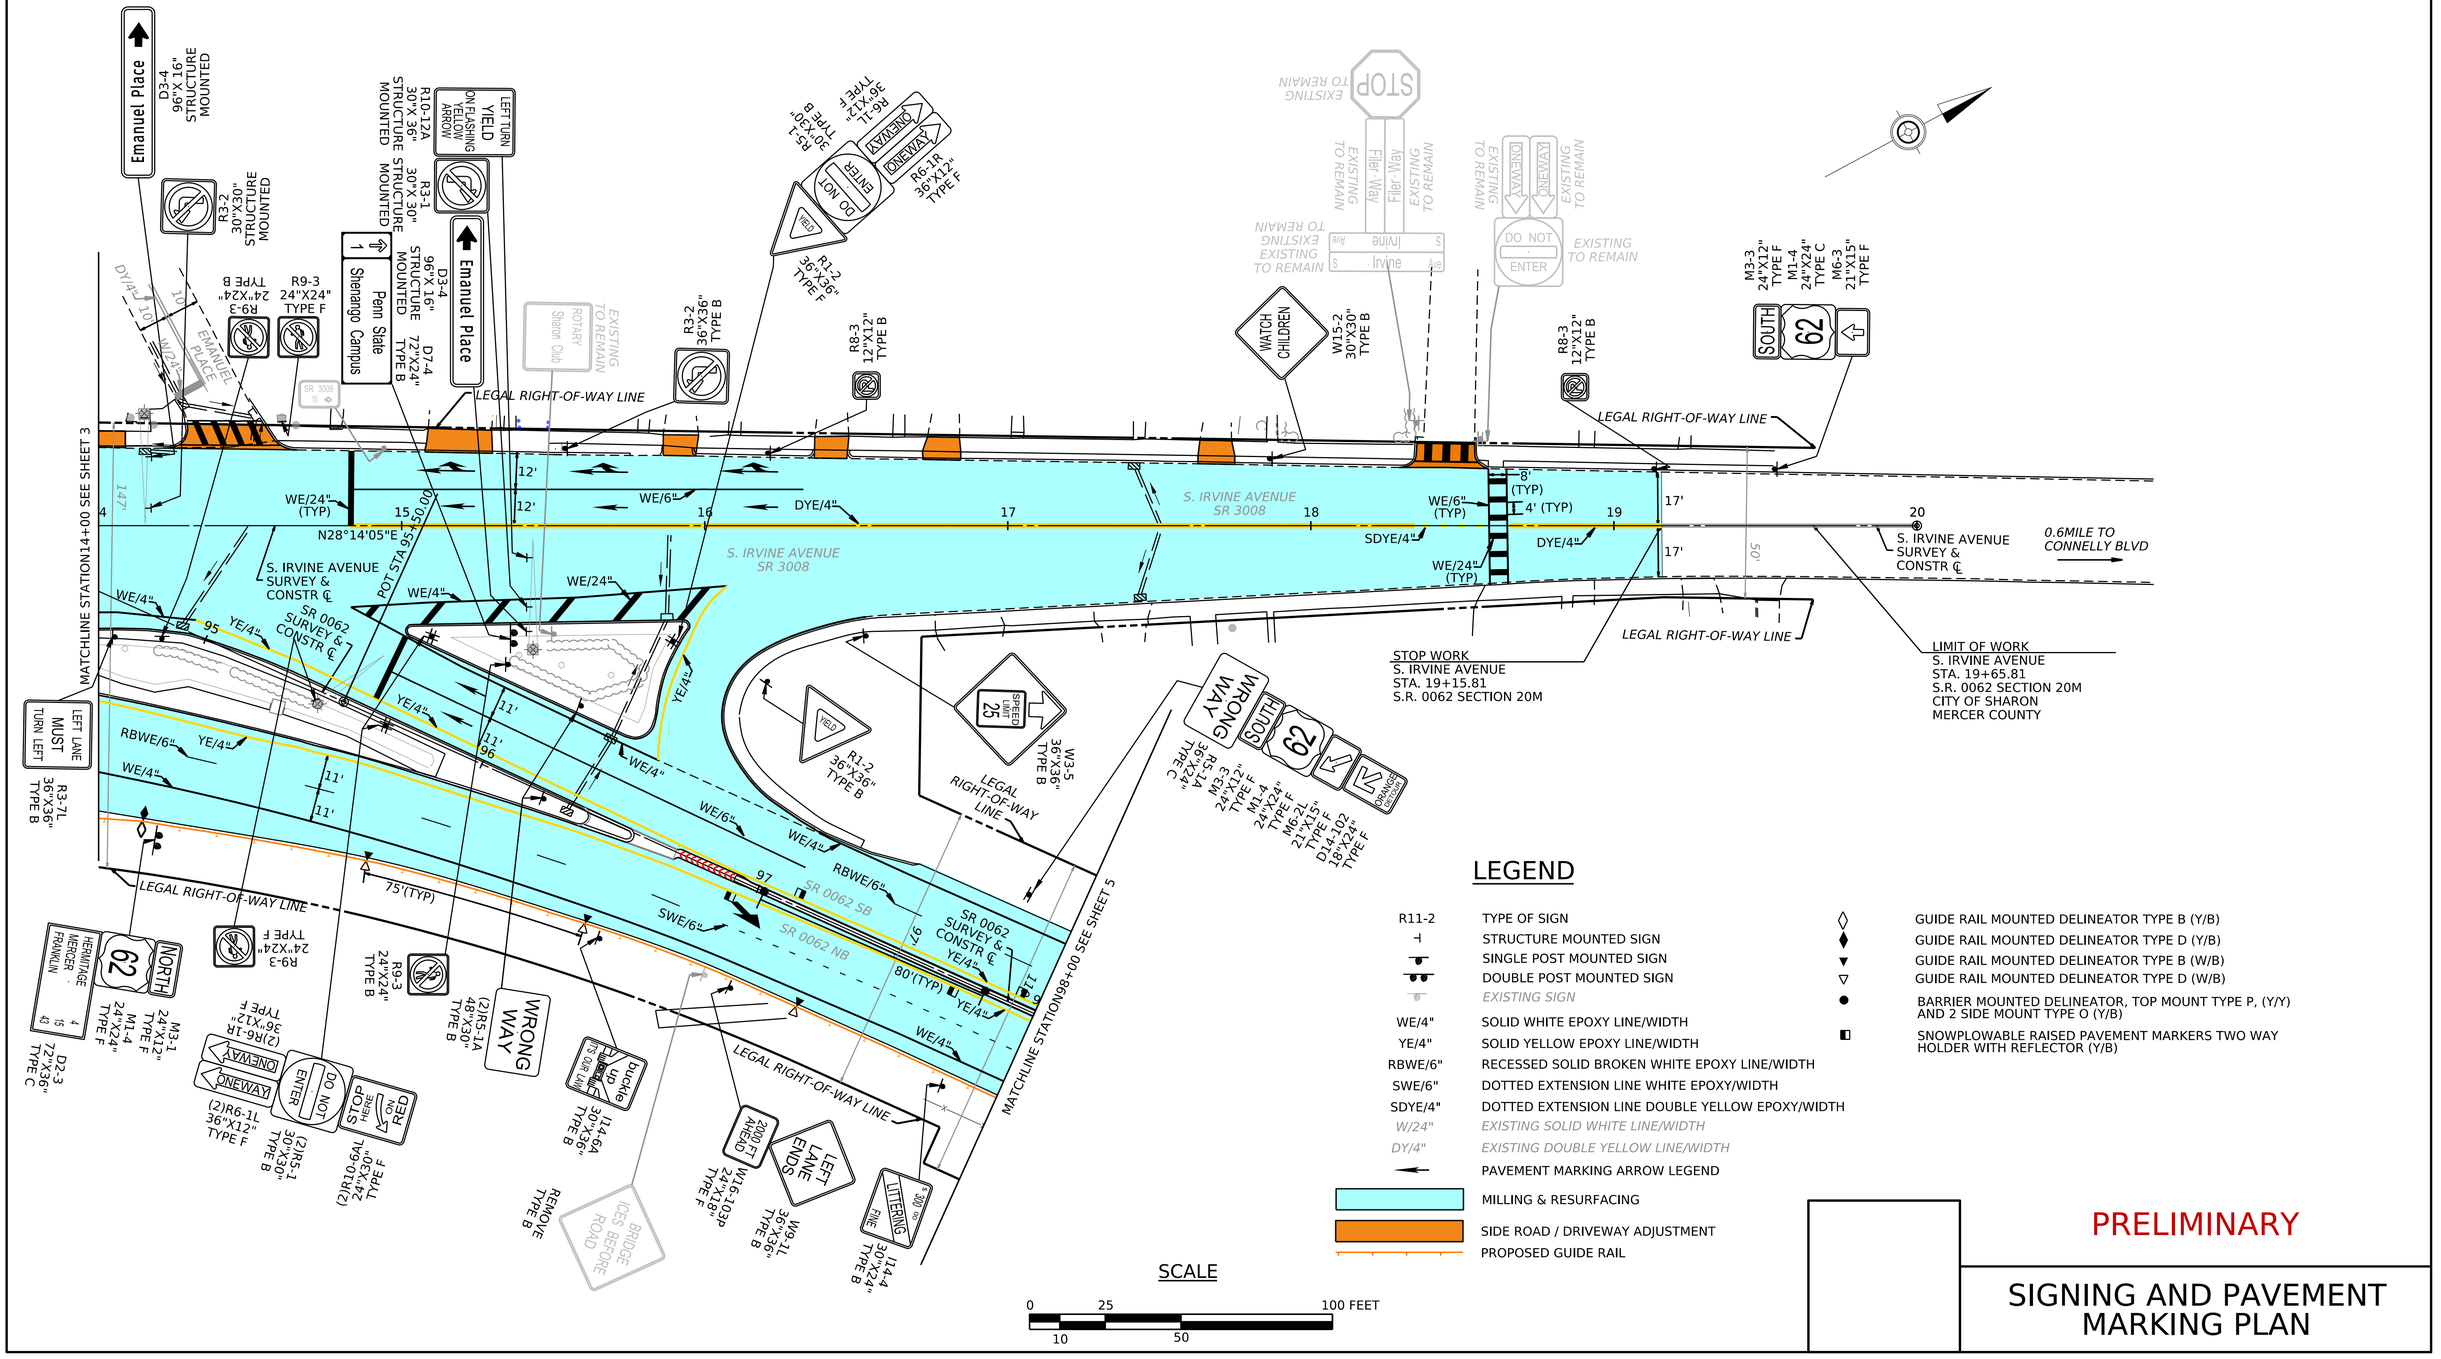

PRELIMINARY

SIGNING AND PAVEMENT MARKING PLAN

PLOTTED: 2-APR-2026 14:47
OPERATOR: Default
FILE NAME: P:\Projects\current projects\E06017 D1 SR 62-20M Imp (prime)\Project Management\Correspondence\Public Involvement\43006220M_SGPM.dgn

DISTRICT	COUNTY	ROUTE	SECTION	SHEET
1-0	MERCER	0062	20M	5 OF 11

CITY OF SHARON

REV NO	REVISIONS	DATE	BY	APPD

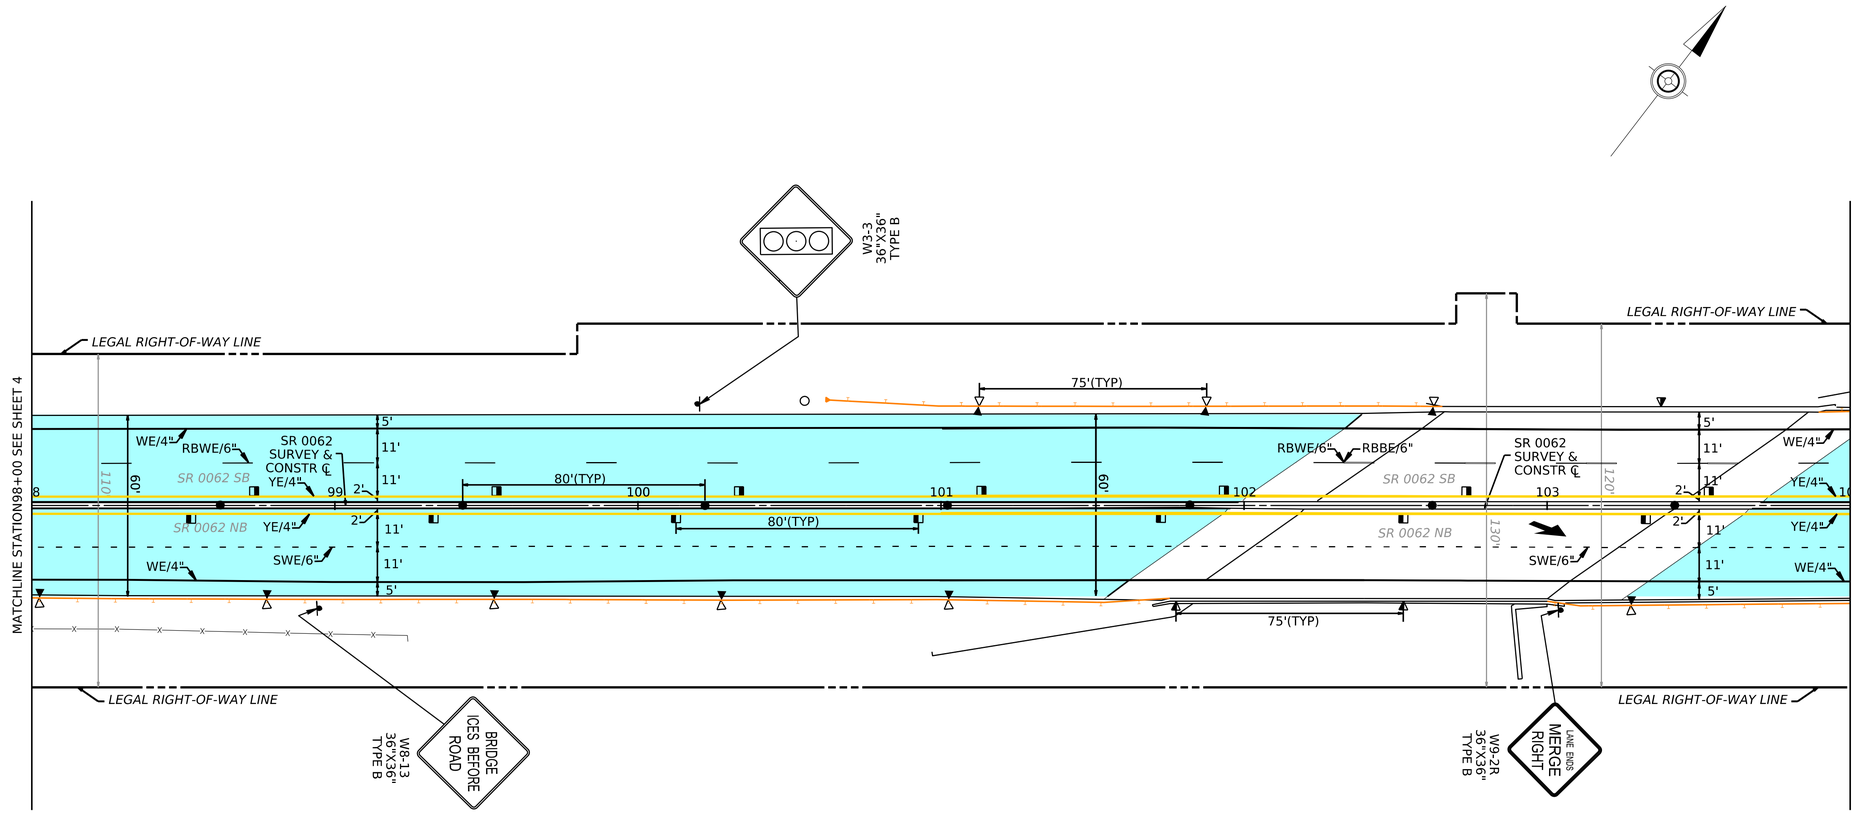

LEGEND

	MILLING & RESURFACING
	PROPOSED GUIDE RAIL
R11-2	TYPE OF SIGN
	SINGLE POST MOUNTED SIGN
WE/4"	SOLID WHITE EPOXY LINE/WIDTH
YE/4"	SOLID WHITE LINE/WIDTH
RBWE/6"	RECESSED SOLID BROKEN WHITE EPOXY LINE/WIDTH
RBBE/6"	RECESSED SOLID BROKEN BLACK SHADOW EPOXY LINE/WIDTH
SWE/6"	DOTTED EXTENSION LINE WHITE EPOXY /WIDTH
●	BARRIER MOUNTED DELINEATOR, TOP MOUNT TYPE P, (Y/Y) AND 2 SIDE MOUNT TYPE O (Y/B)
▼	BARRIER MOUNTED DELINEATOR, TOP MOUNT TYPE P, (W/B) AND SIDE MOUNT TYPE O (W/B)
○	FLEXIBLE DELINEATOR POST, GROUND MOUNT TYPE GM-1, RED POST WITH RED SHEETING
▼	GUIDE RAIL MOUNTED DELINEATOR TYPE B (W/B)
▽	GUIDE RAIL MOUNTED DELINEATOR TYPE D (W/B)
◧	SNOWPLOWABLE RAISED PAVEMENT MARKERS TWO WAY HOLDER WITH REFLECTOR (Y/B)

SCALE

0 25 100 FEET

10 50

PRELIMINARY

SIGNING AND PAVEMENT MARKING PLAN

PLOTTED: 21-APR-2026 11:56

OPERATOR: Default

FILE NAME: P:\Projects\current projects\E06017 D1 SR 62-20M Imp (prime)\Project Management\Correspondence\Public Involvement\43006220M_SGPM.dgn

DISTRICT	COUNTY	ROUTE	SECTION	SHEET
1-0	MERCER	0062	20M	6 OF 11

CITY OF SHARON

REV NO	REVISIONS	DATE	BY	APPD

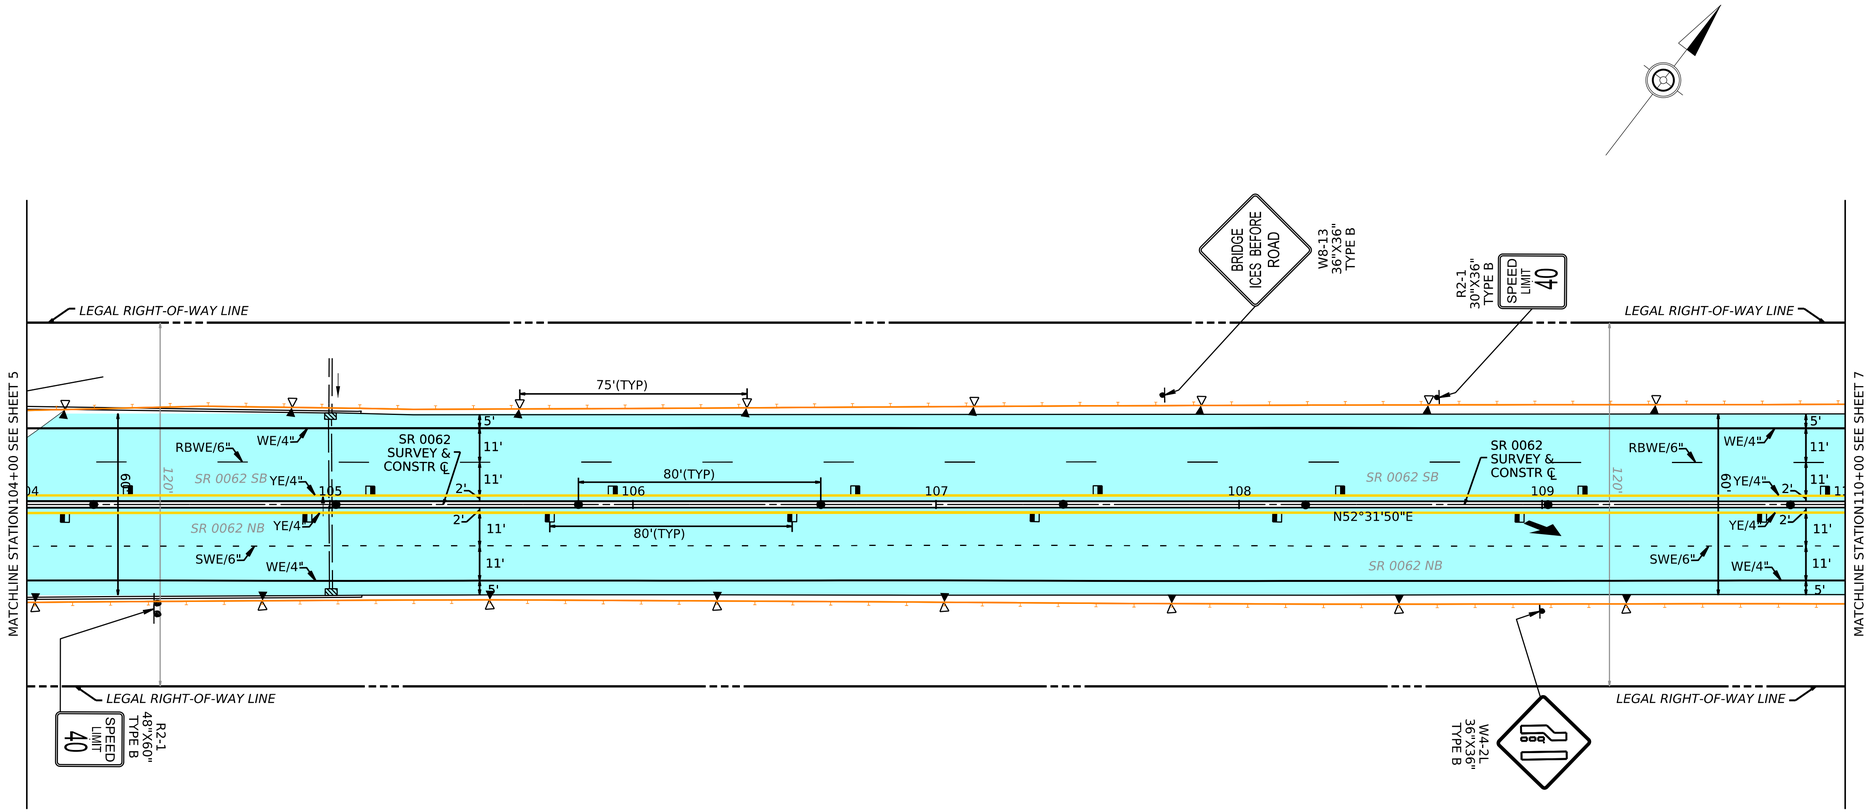

LEGEND

	MILLING & RESURFACING
	PROPOSED GUIDE RAIL
R11-2	TYPE OF SIGN
	SINGLE POST MOUNTED SIGN
	DOUBLE POST MOUNTED SIGN
WE/4"	SOLID WHITE EPOXY LINE/WIDTH
YE/4"	SOLID YELLOW EPOXY LINE/WIDTH
RBWE/6"	RECESSED SOLID BROKEN WHITE EPOXY LINE/WIDTH
SWE/6"	DOTTED EXTENSION LINE WHITE/WIDTH
●	BARRIER MOUNTED DELINEATOR, TOP MOUNT TYPE P, (Y/Y) AND 2 SIDE MOUNT TYPE O (Y/B)
▼	GUIDE RAIL MOUNTED DELINEATOR TYPE B (W/B)
▽	GUIDE RAIL MOUNTED DELINEATOR TYPE D (W/B)
◧	SNOWPLOWABLE RAISED PAVEMENT MARKERS TWO WAY HOLDER WITH REFLECTOR (Y/B)

SCALE

0 25 100 FEET

10 50

PRELIMINARY

SIGNING AND PAVEMENT MARKING PLAN

PLOTTED: 21-APR-2026 11:58
OPERATOR: Default
FILE NAME: P:\Projects\current projects\E06017 D1 SR 62-20M Imp (prime)\Project Management\Correspondence\Public Involvement\43006220M_SGPM.dgn

DISTRICT	COUNTY	ROUTE	SECTION	SHEET
1-0	MERCER	0062	20M	7 OF 11

CITY OF SHARON

REV NO	REVISIONS	DATE	BY	APPD

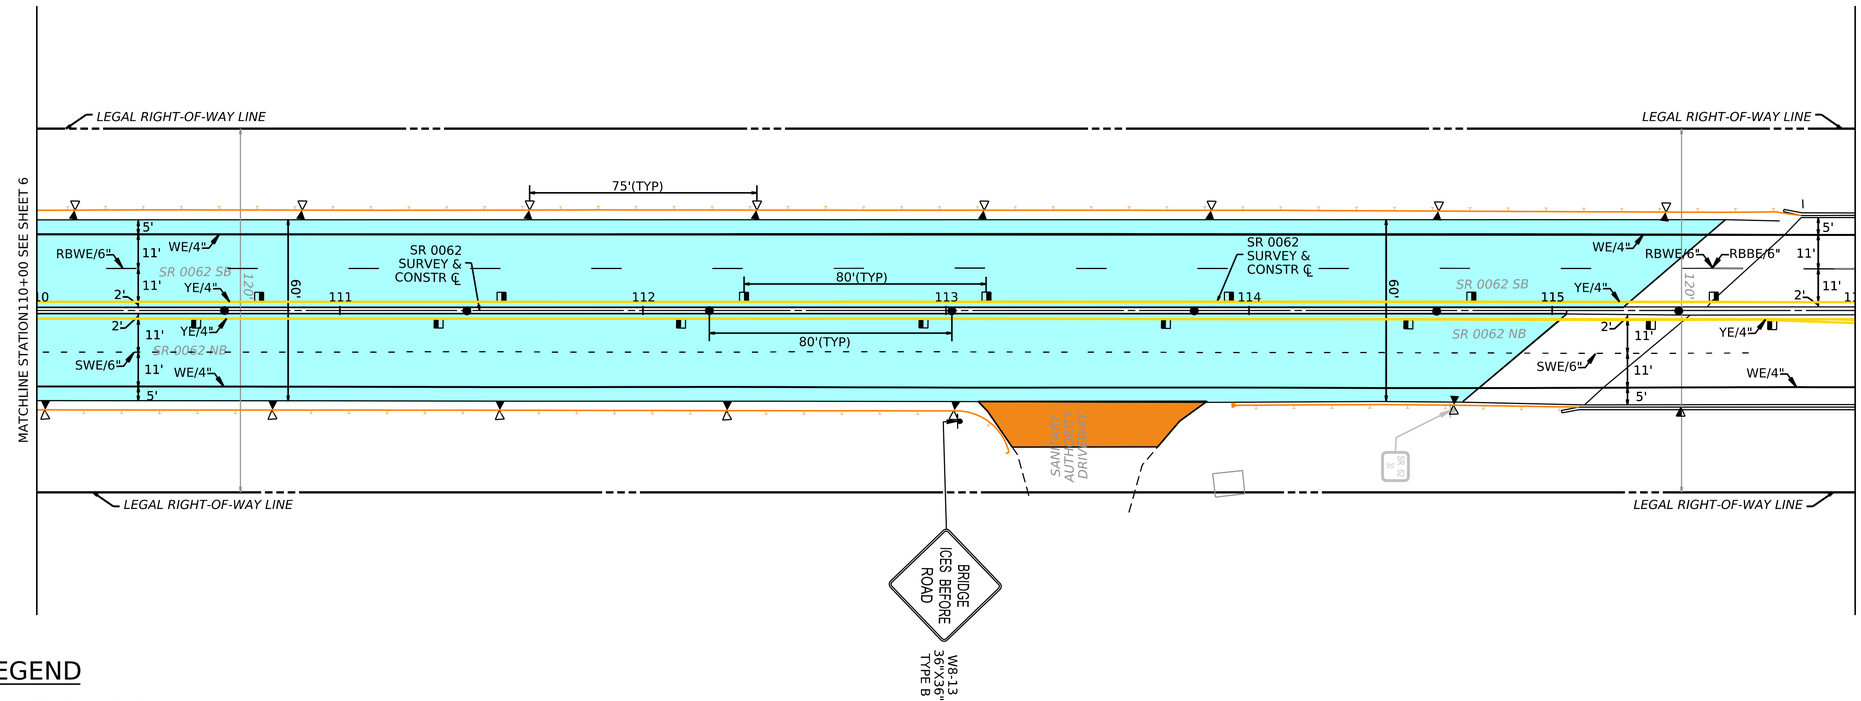

LEGEND

	MILLING & RESURFACING
	SIDE ROAD / DRIVEWAY ADJUSTMENT
	PROPOSED GUIDE RAIL
R11-2	TYPE OF SIGN
	SINGLE POST MOUNTED SIGN
WE/4"	SOLID WHITE EPOXY LINE/WIDTH
YE/4"	SOLID YELLOW EPOXY LINE/WIDTH
RBWE/6"	RECESSED SOLID BROKEN WHITE EPOXY LINE/WIDTH
RBBE/6"	RECESSED SOLID BROKEN BLACK SHADOW EPOXY LINE/WIDTH
SWE/6"	DOTTED EXTENSION LINE WHITE EPOXY/WIDTH
	BARRIER MOUNTED DELINEATOR, TOP MOUNT TYPE P, (W/B) AND SIDE MOUNT TYPE O (W/B)
	BARRIER MOUNTED DELINEATOR, TOP MOUNT TYPE P, (Y/Y) AND 2 SIDE MOUNT TYPE O (Y/B)
	GUIDE RAIL MOUNTED DELINEATOR TYPE B (W/B)
	GUIDE RAIL MOUNTED DELINEATOR TYPE D (W/B)
	GUIDE RAIL MOUNTED DELINEATOR TYPE B (Y/B)
	GUIDE RAIL MOUNTED DELINEATOR TYPE D (Y/B)
	SNOWPLOWABLE RAISED PAVEMENT MARKERS TWO WAY HOLDER WITH REFLECTOR (Y/B)

SCALE

0 25 100 FEET
10 50

PRELIMINARY

SIGNING AND PAVEMENT MARKING PLAN

PLOTTED: 21-APR-2026 12:01

OPERATOR: Default
FILE NAME: P:\Projects\current projects\E06017 D1 SR 62-20M Imp (prime)\Project Management\Correspondence\Public Involvement\43006220M_SGPM.dgn

DISTRICT	COUNTY	ROUTE	SECTION	SHEET
1-0	MERCER	0062	20M	8 OF 11

CITY OF SHARON

REV NO	REVISIONS	DATE	BY	APPD

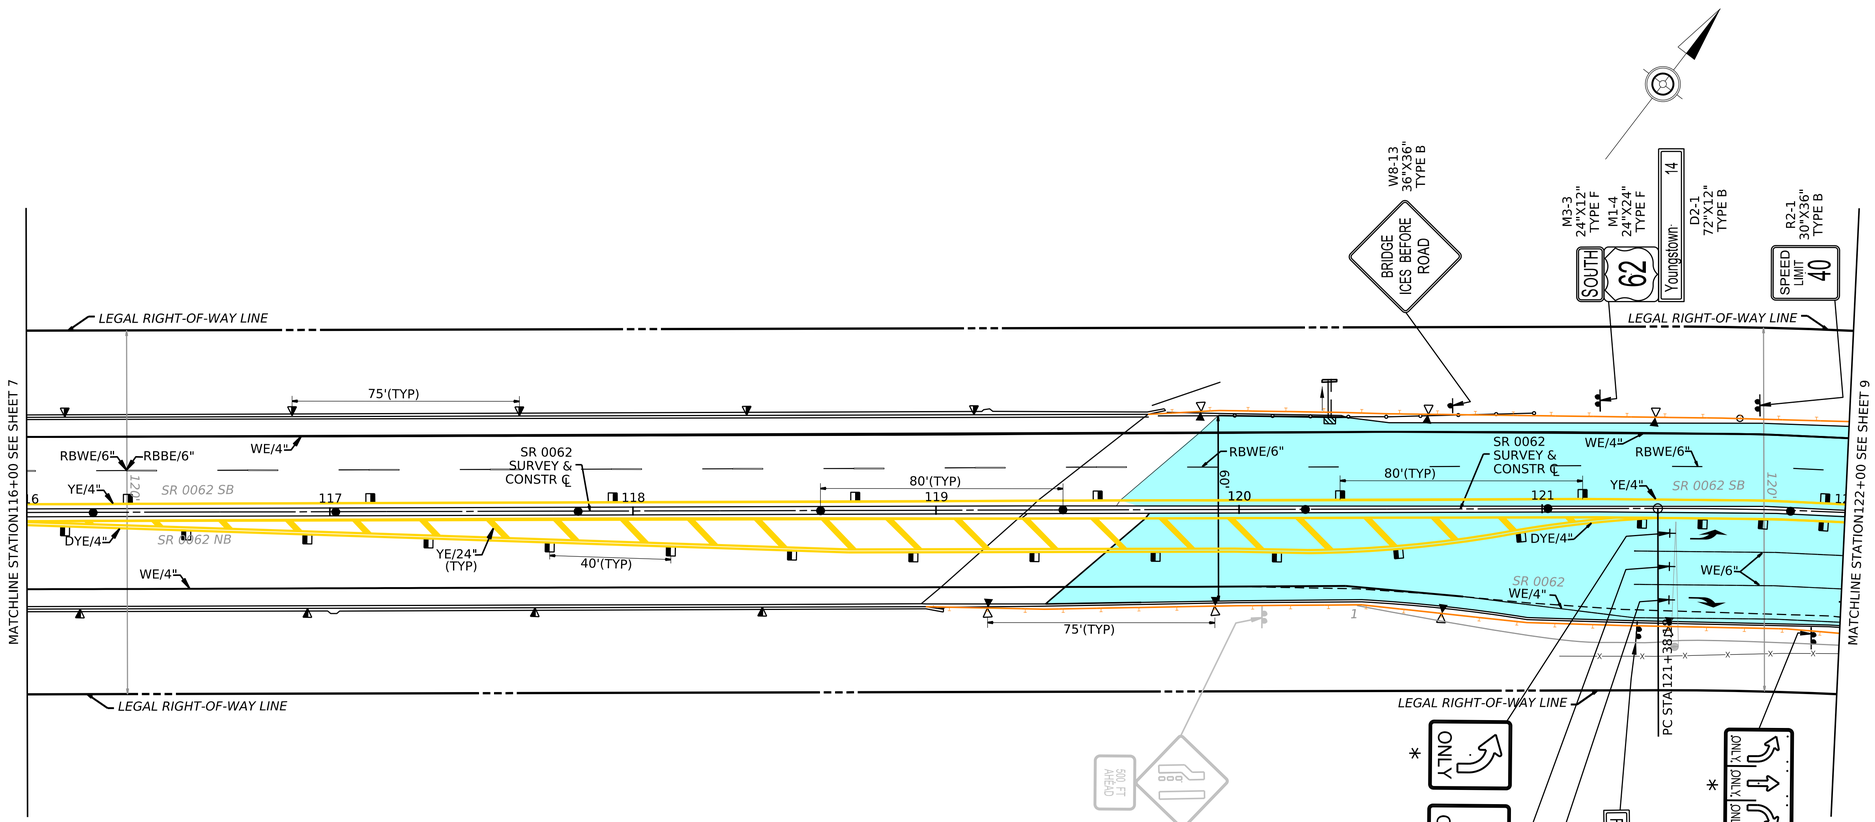

LEGEND

	MILLING & RESURFACING
	PROPOSED GUIDE RAIL
R11-2	TYPE OF SIGN
⊣	STRUCTURE MOUNTED SIGN
	SINGLE POST MOUNTED SIGN
	DOUBLE POST MOUNTED SIGN
	EXISTING TYPE A SIGN
WE/4"	SOLID WHITE EPOXY LINE/WIDTH
YE/4"	SOLID YELLOW EPOXY LINE/WIDTH
DYE/4"	SOLID DOUBLE YELLOW EPOXY LINE/WIDTH
RBWE/6"	RECESSED SOLID BROKEN WHITE EPOXY LINE/WIDTH
RBBE/6"	RECESSED SOLID BROKEN BLACK SHADOW EPOXY LINE/WIDTH
	PAVEMENT MARKING ARROW LEGEND
	SNOWPLOWABLE RAISED PAVEMENT MARKERS TWO WAY HOLDER WITH REFLECTOR (Y/B)
	BARRIER MOUNTED DELINEATOR, TOP MOUNT TYPE P, (W/B) AND SIDE MOUNT TYPE O (W/B)
	BARRIER MOUNTED DELINEATOR, TOP MOUNT TYPE P, (Y/Y) AND 2 SIDE MOUNT TYPE O (Y/B)
	GUIDE RAIL MOUNTED DELINEATOR TYPE B (W/B)
	GUIDE RAIL MOUNTED DELINEATOR TYPE D (W/B)

NOTE:

⁎ - TABULATED ON THE TRAFFIC SIGNAL PLAN.

SCALE

0 25 100 FEET
10 50

PRELIMINARY

SIGNING AND PAVEMENT MARKING PLAN

PLOTTED: 21-APR-2026 12:02

OPERATOR: Default
FILE NAME: P:\Projects\current projects\E06017 D1 SR 62-20M Imp (prime)\Project Management\Correspondence\Public Involvement\43006220M_SGPM.dgn

DISTRICT	COUNTY	ROUTE	SECTION	SHEET
1-0	MERCER	0062	20M	9 OF 11

CITY OF SHARON

REV NO	REVISIONS	DATE	BY	APPD

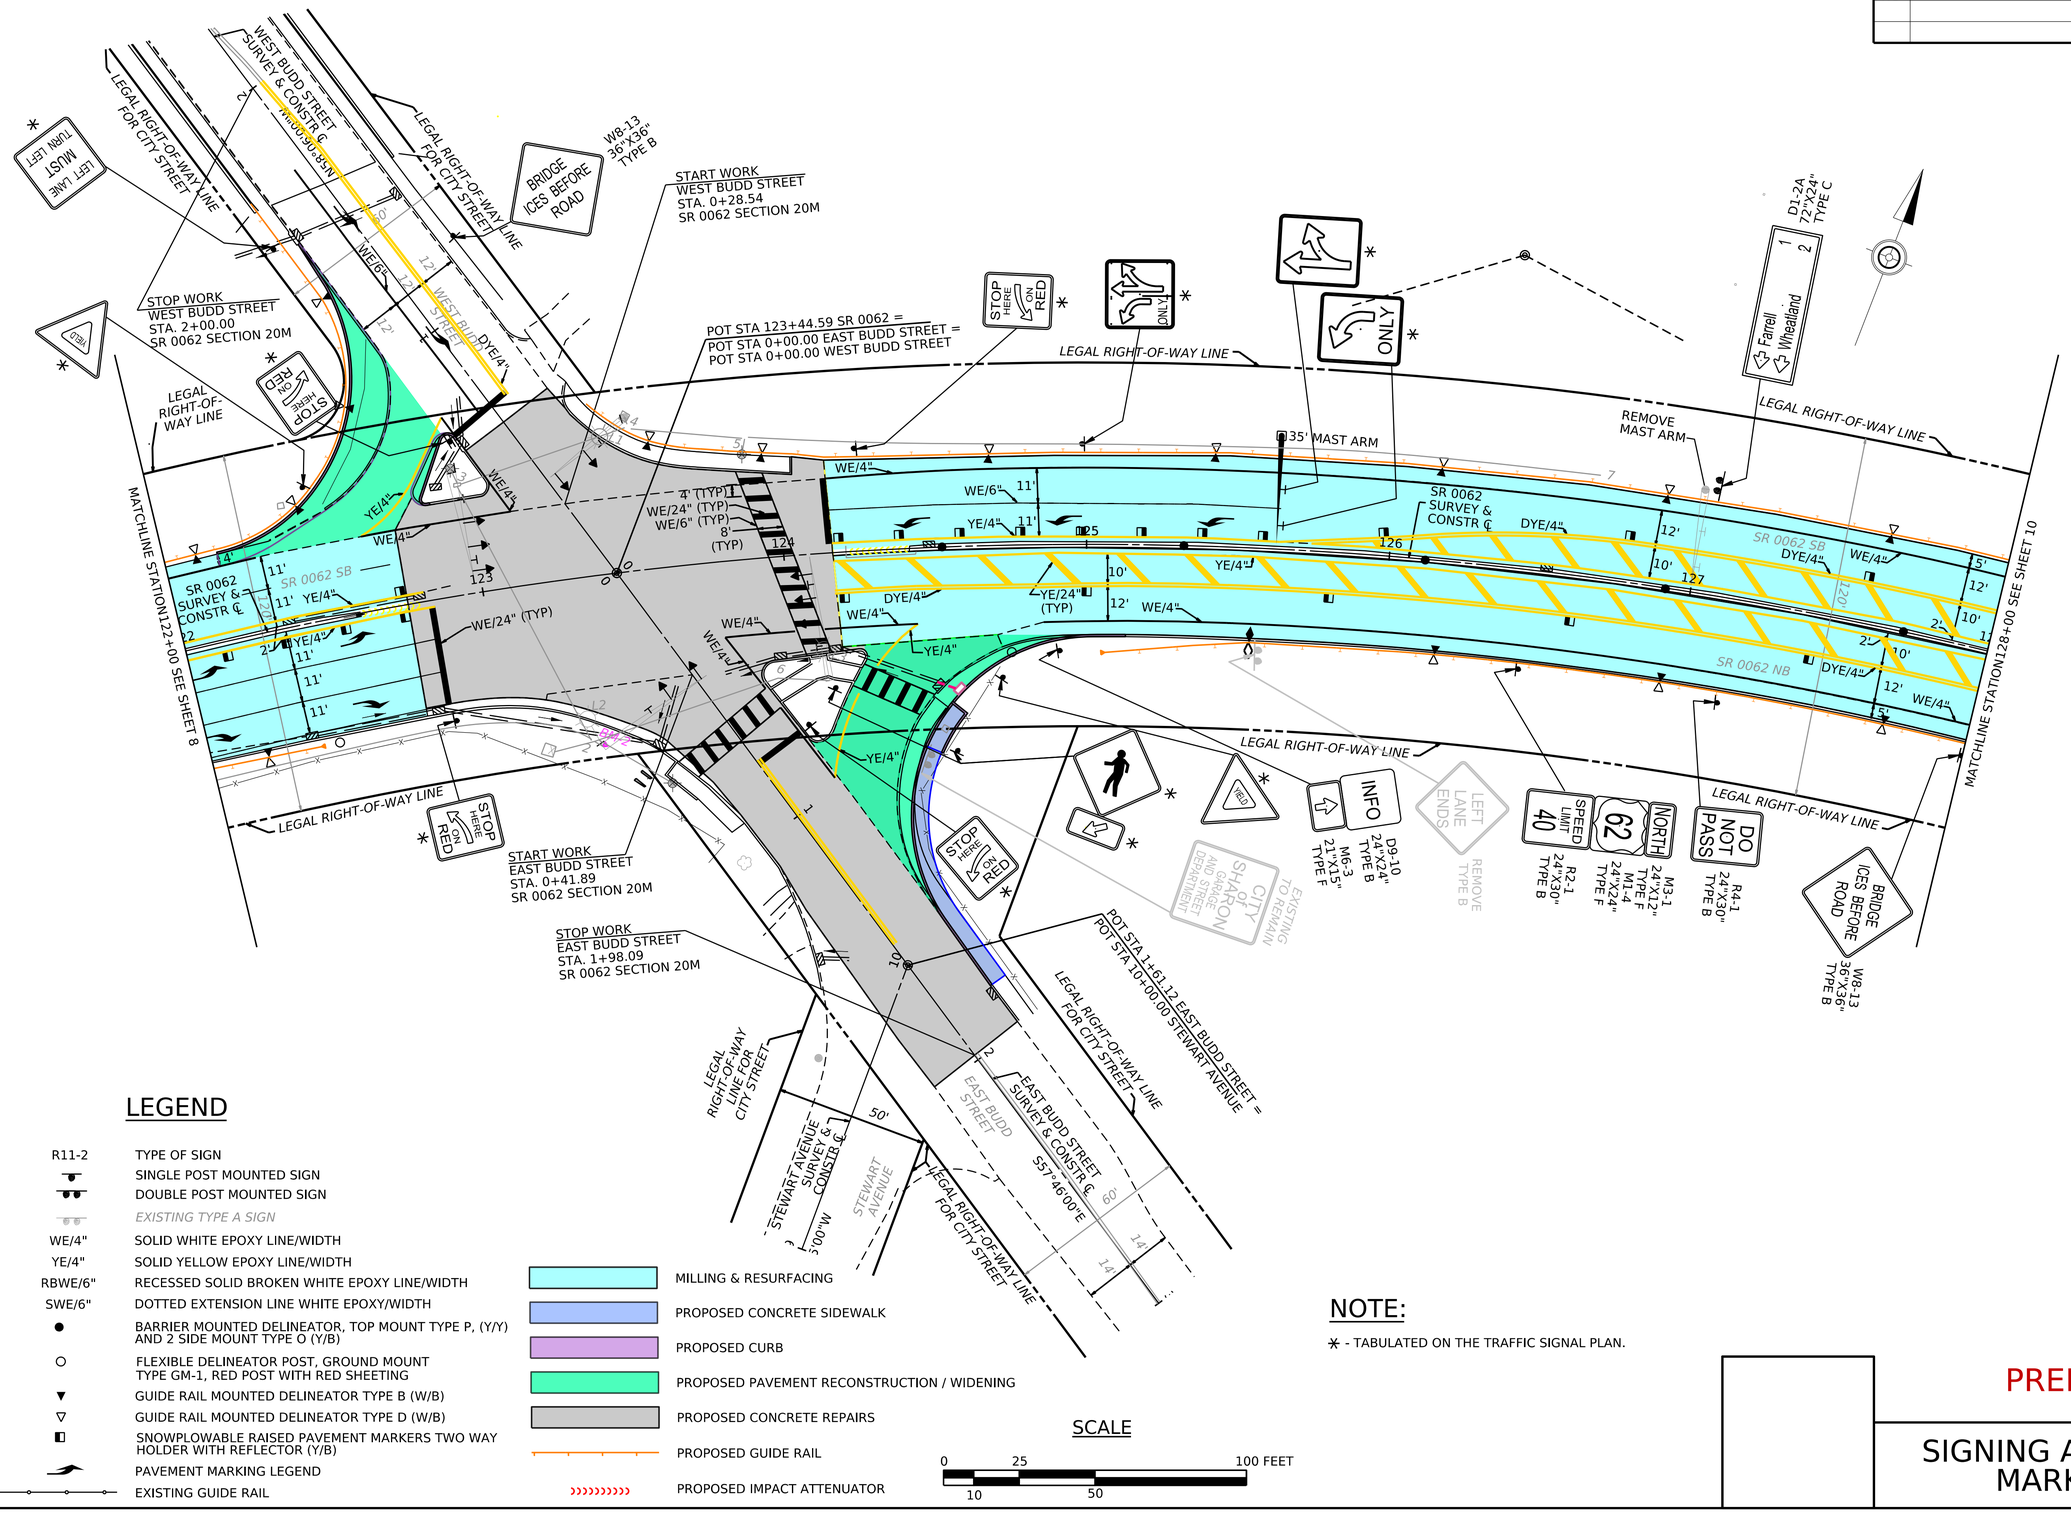

LEGEND

R11-2	TYPE OF SIGN
	SINGLE POST MOUNTED SIGN
	DOUBLE POST MOUNTED SIGN
	EXISTING TYPE A SIGN
WE/4"	SOLID WHITE EPOXY LINE/WIDTH
YE/4"	SOLID YELLOW EPOXY LINE/WIDTH
RBWE/6"	RECESSED SOLID BROKEN WHITE EPOXY LINE/WIDTH
SWE/6"	DOTTED EXTENSION LINE WHITE EPOXY/WIDTH
●	BARRIER MOUNTED DELINEATOR, TOP MOUNT TYPE P, (Y/Y) AND 2 SIDE MOUNT TYPE O (Y/B)
○	FLEXIBLE DELINEATOR POST, GROUND MOUNT TYPE GM-1, RED POST WITH RED SHEETING
▼	GUIDE RAIL MOUNTED DELINEATOR TYPE B (W/B)
▽	GUIDE RAIL MOUNTED DELINEATOR TYPE D (W/B)
◧	SNOWPLOWABLE RAISED PAVEMENT MARKERS TWO WAY HOLDER WITH REFLECTOR (Y/B)
	PAVEMENT MARKING LEGEND
	EXISTING GUIDE RAIL
	MILLING & RESURFACING
	PROPOSED CONCRETE SIDEWALK
	PROPOSED CURB
	PROPOSED PAVEMENT RECONSTRUCTION / WIDENING
	PROPOSED CONCRETE REPAIRS
	PROPOSED GUIDE RAIL
	PROPOSED IMPACT ATTENUATOR

SCALE

0 25 100 FEET

10 50

NOTE:

∗ - TABULATED ON THE TRAFFIC SIGNAL PLAN.

PRELIMINARY

SIGNING AND PAVEMENT MARKING PLAN

PLOTTED: 21-APR-2026 12:03

OPERATOR: Default

FILE NAME: P:\Projects\current projects\E06017 D1 SR 62-20M Imp (prime)\Project Management\Correspondence\Public Involvement\43006220M_SGPM.dgn

DISTRICT	COUNTY	ROUTE	SECTION	SHEET
1-0	MERCER	0062	20M	10 OF 11

CITY OF SHARON

REV NO	REVISIONS	DATE	BY	APPD

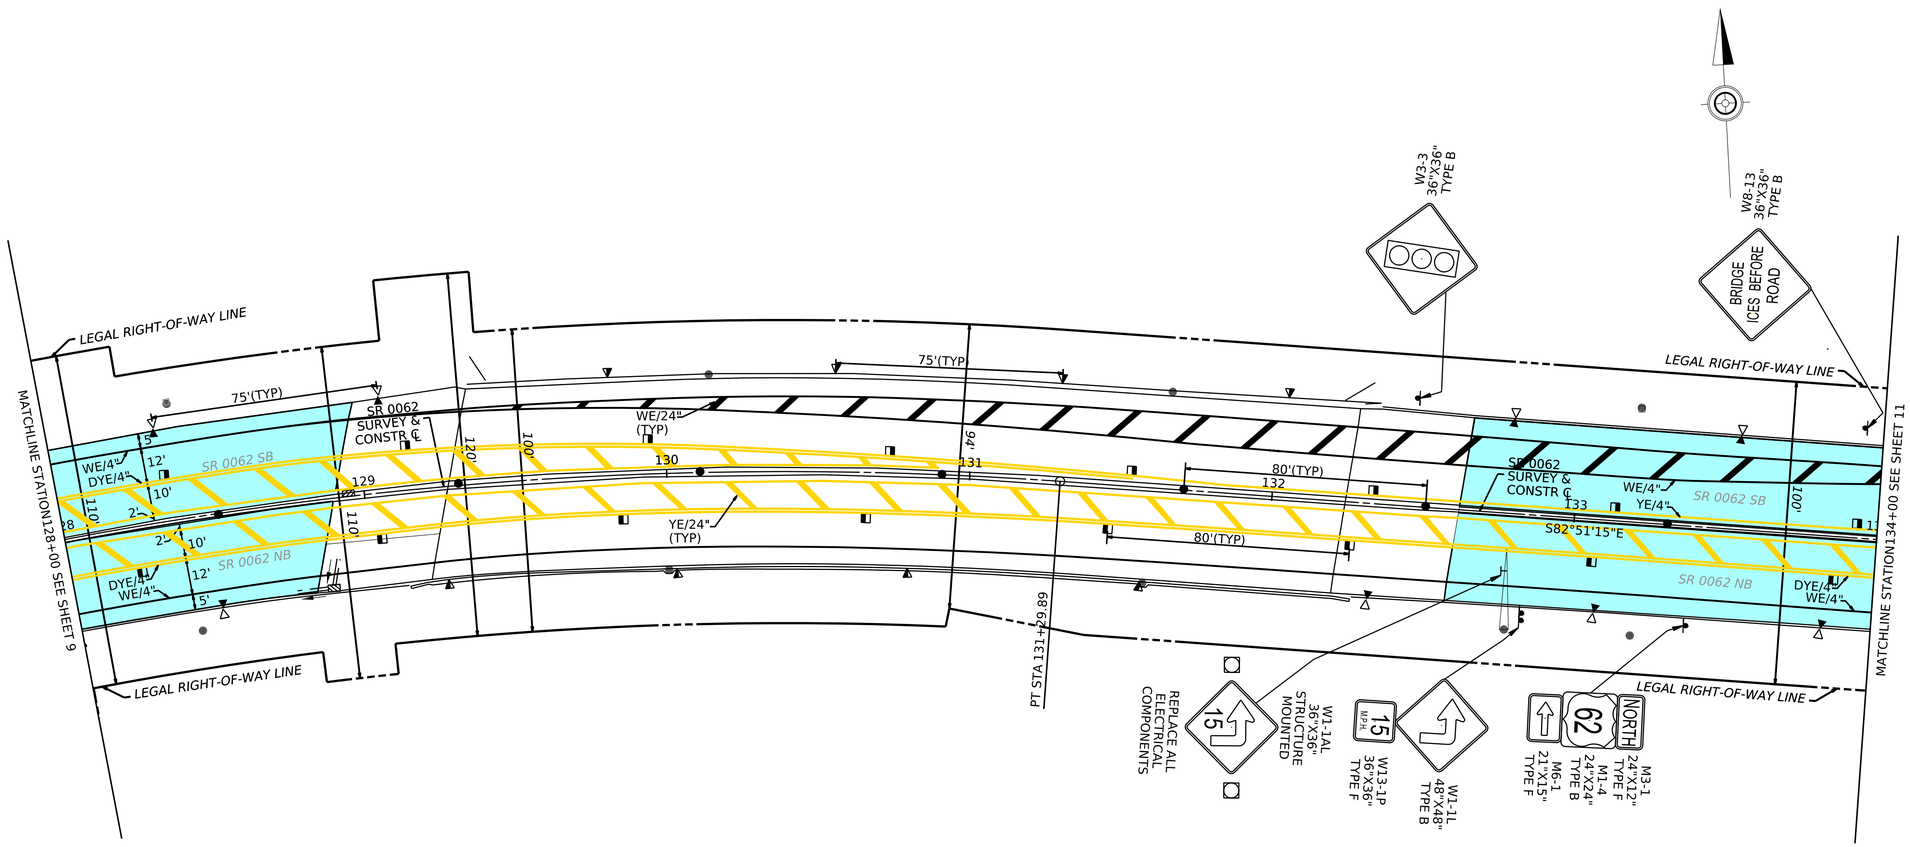

LEGEND

	MILLING & RESURFACING
	PROPOSED GUIDE RAIL
R11-2	TYPE OF SIGN
	SINGLE POST MOUNTED SIGN
	DOUBLE POST MOUNTED SIGN
WE/4"	SOLID WHITE EPOXY LINE/WIDTH
YE/4"	SOLID YELLOW EPOXY LINE/WIDTH
DYE/4"	SOLID DOUBLE YELLOW EPOXY LINE/WIDTH
●	BARRIER MOUNTED DELINEATOR, TOP MOUNT TYPE P, (Y/Y) AND 2 SIDE MOUNT TYPE O (Y/B)
▼	BARRIER MOUNTED DELINEATOR, TOP MOUNT TYPE P, (W/B) AND SIDE MOUNT TYPE O (W/B)
▼	GUIDE RAIL MOUNTED DELINEATOR TYPE B (W/B)
▽	GUIDE RAIL MOUNTED DELINEATOR TYPE D (W/B)
◧	SNOWPLOWABLE RAISED PAVEMENT MARKERS TWO WAY HOLDER WITH REFLECTOR (Y/B)

SCALE

0 25 100 FEET

10 50

PRELIMINARY

SIGNING AND PAVEMENT MARKING PLAN

PLOTTED: 21-APR-2026 12:03

OPERATOR: Default

FILE NAME: P:\Projects\current projects\E06017 D1 SR 62-20M Imp (prime)\Project Management\Correspondence\Public Involvement\43006220M_SGPM.dgn

DISTRICT	COUNTY	ROUTE	SECTION	SHEET
1-0	MERCER	0062	20M	11 OF 11

CITY OF SHARON

REV NO	REVISIONS	DATE	BY	APPD

MILLING & RESURFACING

SIDE ROAD / DRIVEWAY ADJUSTMENT

PROPOSED CONCRETE SIDEWALK

PROPOSED CURB

PROPOSED PAVEMENT RECONSTRUCTION / WIDENING

PROPOSED GUIDE RAIL

PROPOSED IMPACT ATTENUATOR

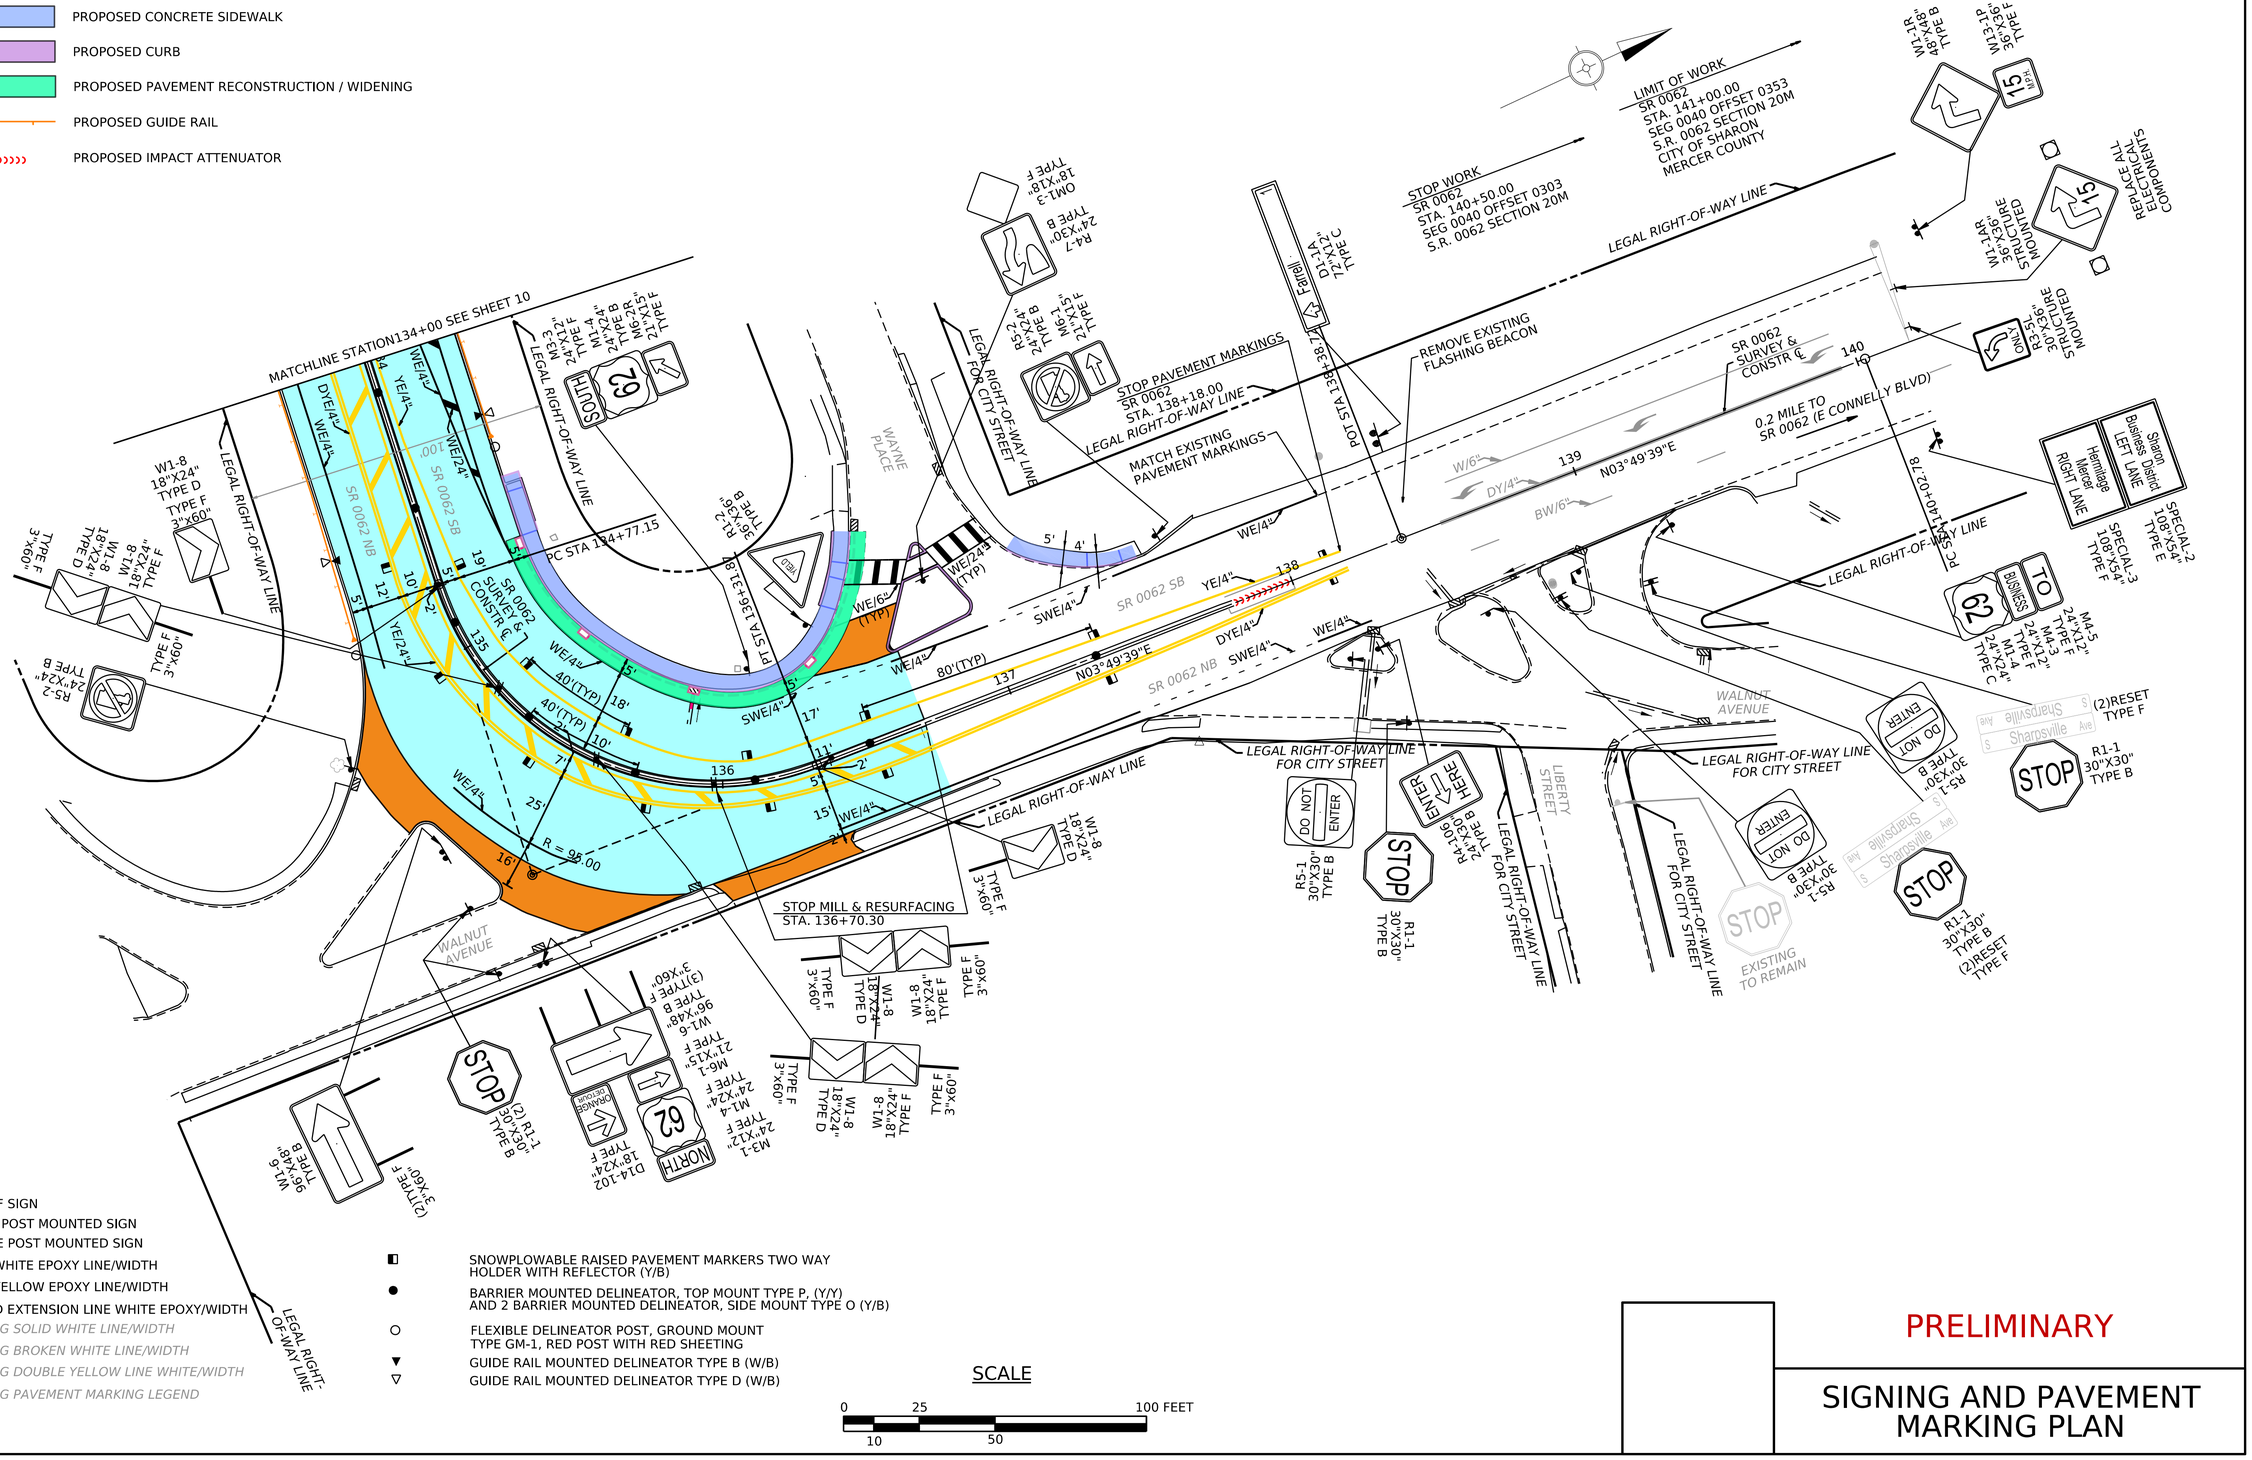
MATCHLINE STATION134+00 SEE SHEET 10
LEGAL RIGHT-OF-WAY LINE
SR 0062 NB
SR 0062 SB
SR 0062 SURVEY & CONSTR ℄
PC STA 134+77.15
PT STA 136+31.18
WAYNE PLACE
LEGAL RIGHT-OF-WAY LINE FOR CITY STREET
STOP PAVEMENT MARKINGS SR 0062 STA. 138+18.00
MATCH EXISTING PAVEMENT MARKINGS
POT STA 138+38.74
REMOVE EXISTING FLASHING BEACON
LIMIT OF WORK SR 0062 STA. 141+00.00 SEG 0040 OFFSET 0353 S.R. 0062 SECTION 20M CITY OF SHARON MERCER COUNTY
STOP WORK SR 0062 STA. 140+50.00 SEG 0040 OFFSET 0303 S.R. 0062 SECTION 20M
0.2 MILE TO SR 0062 (E CONNELLY BLVD)
PC STA 140+02.78
N03°49'39"E
STOP MILL & RESURFACING STA. 136+70.30
WALNUT AVENUE
LIBERTY STREET
EXISTING TO REMAIN
SOUTH
NORTH
STOP
DO NOT ENTER
ONE WAY
HERE
Hermitage Meriver RIGHT LANE
Sharon Business District LEFT LANE
BUSINESS
(2)RESET TYPE F
R1-1 30"X30" TYPE B
R5-1 30"X30" TYPE B
R4-106 24"X30" TYPE B
R11-2 24"X24" TYPE B
M1-3 24"X12" TYPE F
M1-4 24"X24" TYPE C
M4-5 24"X12" TYPE F
M4-3 24"X12" TYPE F
M1-4 24"X24" TYPE C
SPECIAL-2 108"X54" TYPE E
SPECIAL-3 108"X54" TYPE F
W1-8 18"X24" TYPE D
W1-8 18"X24" TYPE F
TYPE F 3"X60"
W1-6 96"X48" TYPE B
D14-102 18"X24" TYPE F
M3-1 24"X12" TYPE F
M6-1 21"X15" TYPE F
M1-4 24"X24" TYPE F
R5-2 24"X24" TYPE B
M3-3 24"X12" TYPE F
M1-8 18"X24" TYPE D
M6-2R 24"X12" TYPE F
M1-4 24"X24" TYPE B
M4-2R 24"X12" TYPE F
M6-2L 24"X12" TYPE F
R4-7 24"X30" TYPE B
OM1-3 18"X18" TYPE F
D1-1A 7'2"X2' TYPE C
Farrell
W1-3 96"X36" TYPE F
W1-3 48"X48" TYPE B
W1-8 18"X24" TYPE D
W1-8 18"X24" TYPE F
TYPE F 3"X60"
R5-2 24"X24" TYPE B
W1-6 96"X48" TYPE B
(3)TYPE F 3"X60"
