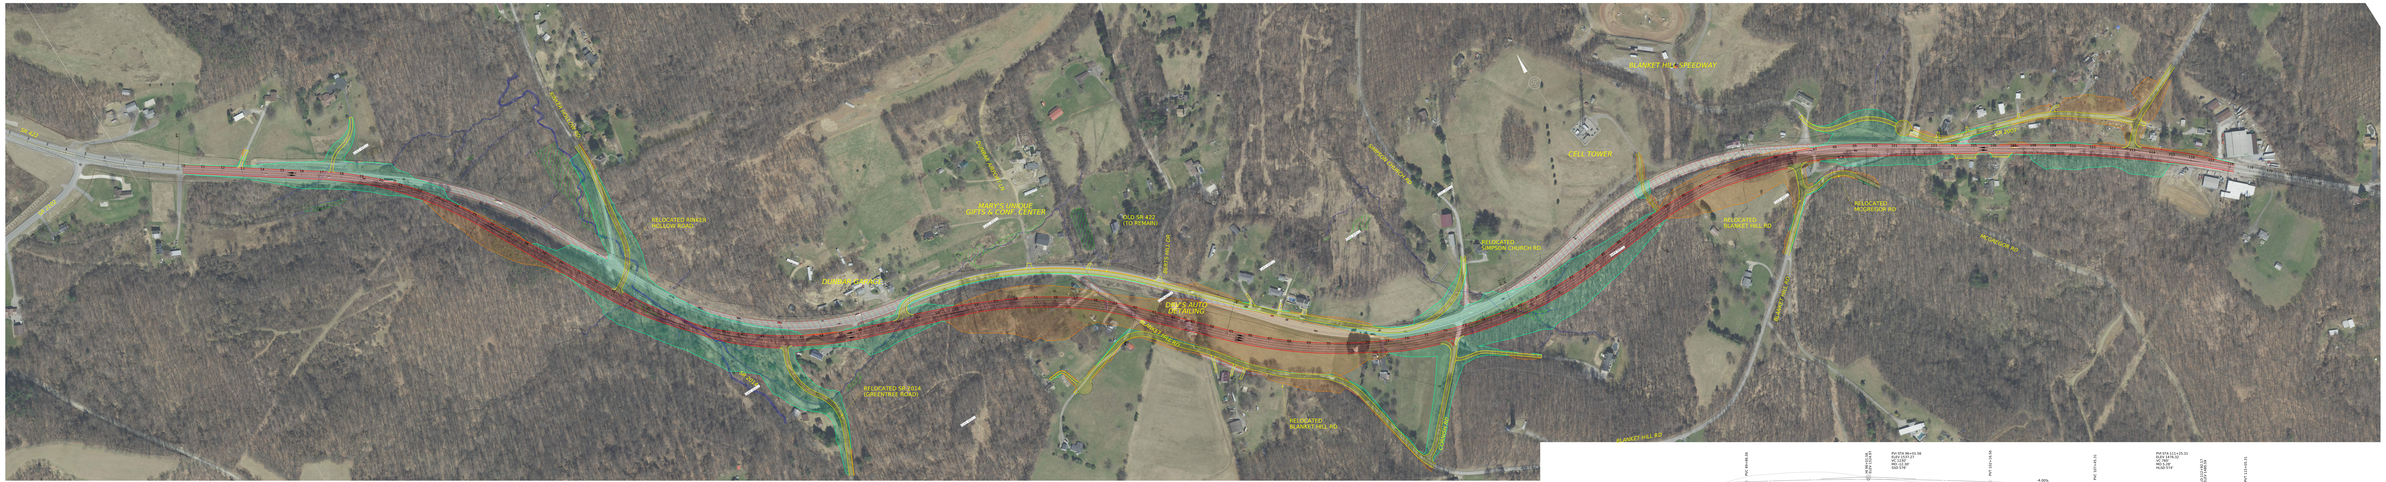

LEGEND

- PROPOSED US 422
- PROPOSED LOCAL ROAD/DRIVEWAY
- PROPOSED PAVEMENT REMOVAL
- PROPOSED CUT LIMIT
- PROPOSED FILL LIMIT
- LEGAL R/W LINE
- EXISTING STREAM
- EXISTING WETLAND
- EXISTING UTILITIES (APPROXIMATE)

ALTERNATIVE A

DUNBAR DIP IMPROVEMENT PROJECT
US 422, SECTION 19D
PUBLIC MEETING
SEPTEMBER 29, 2026

SCALE
0' 100' 200'