SR 1024-88H - PROPOSED IMPROVEMENTS (SHEET 7A)

BOARD
7A

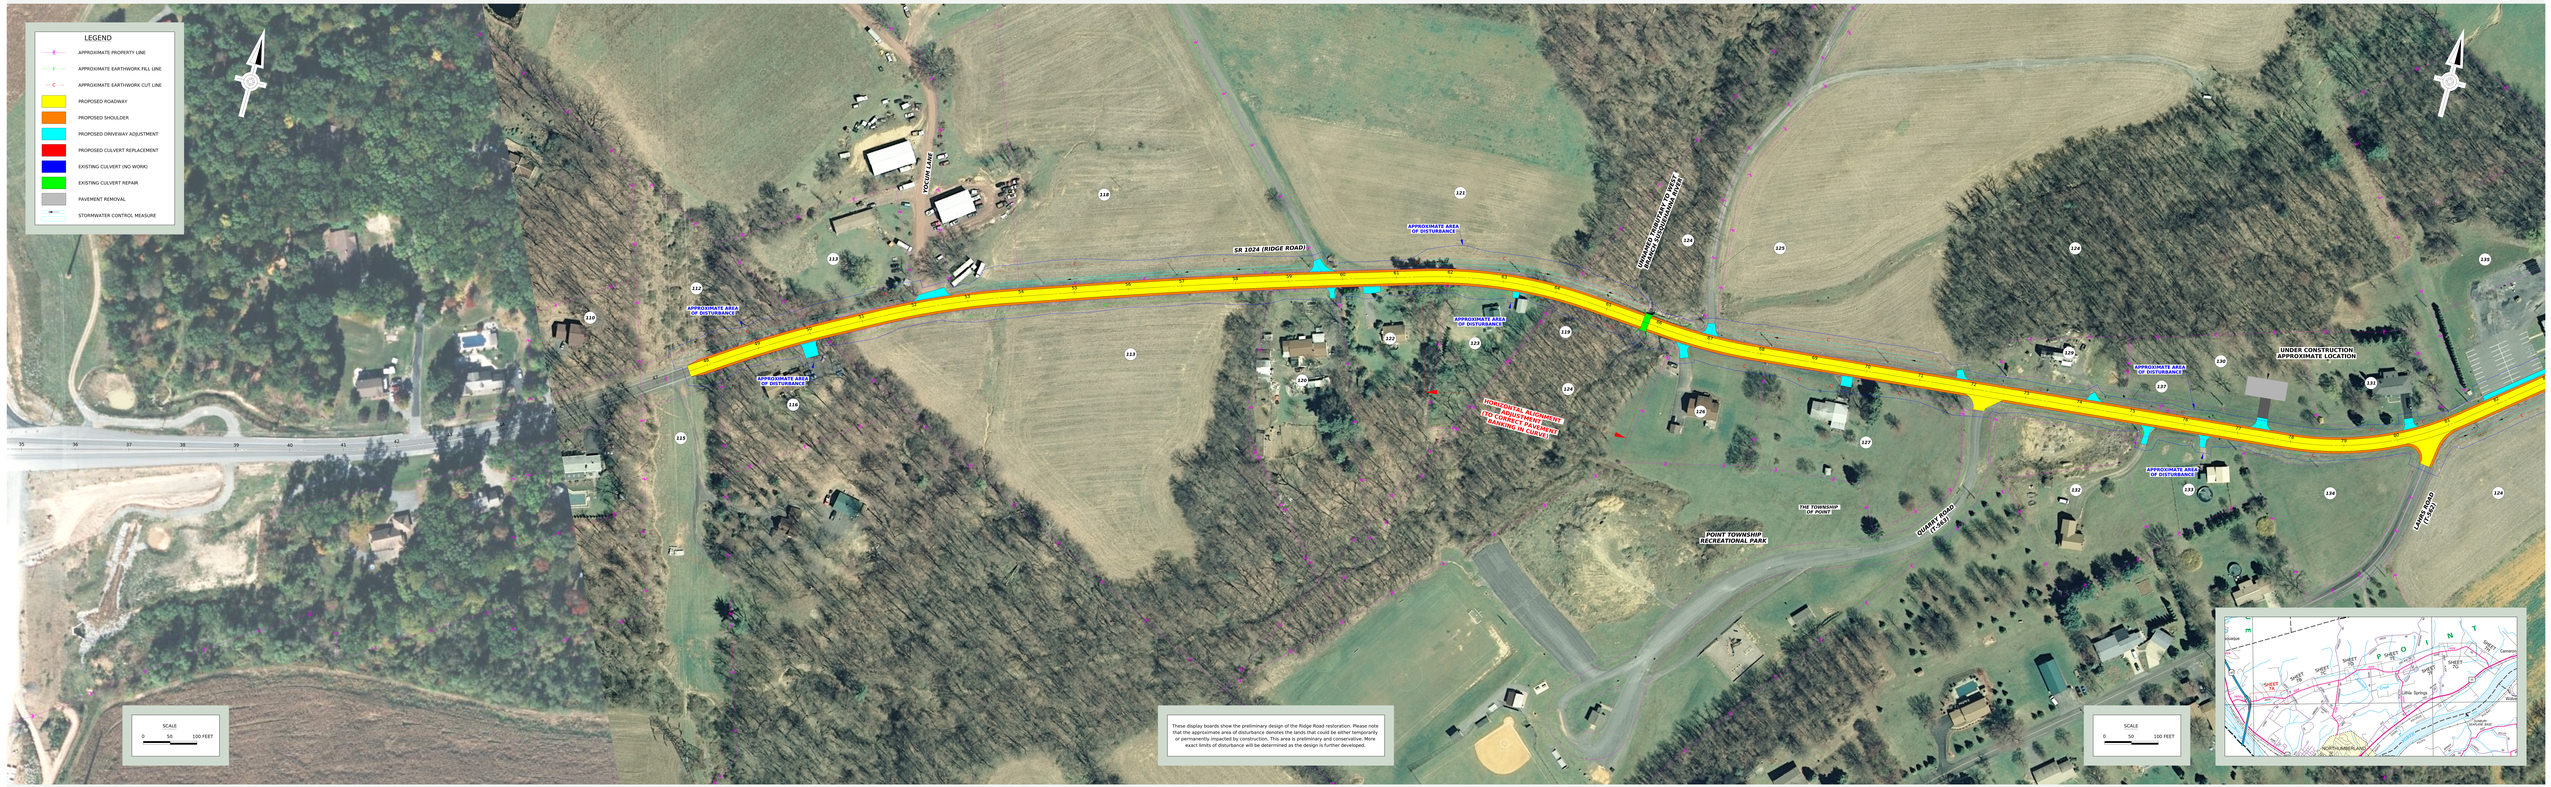

Pennsylvania
Department of Transportation

PRELIMINARY
JUNE 2026

GFT