SR 1024-88H - PROPOSED IMPROVEMENTS (SHEET 7B)

BOARD
7B

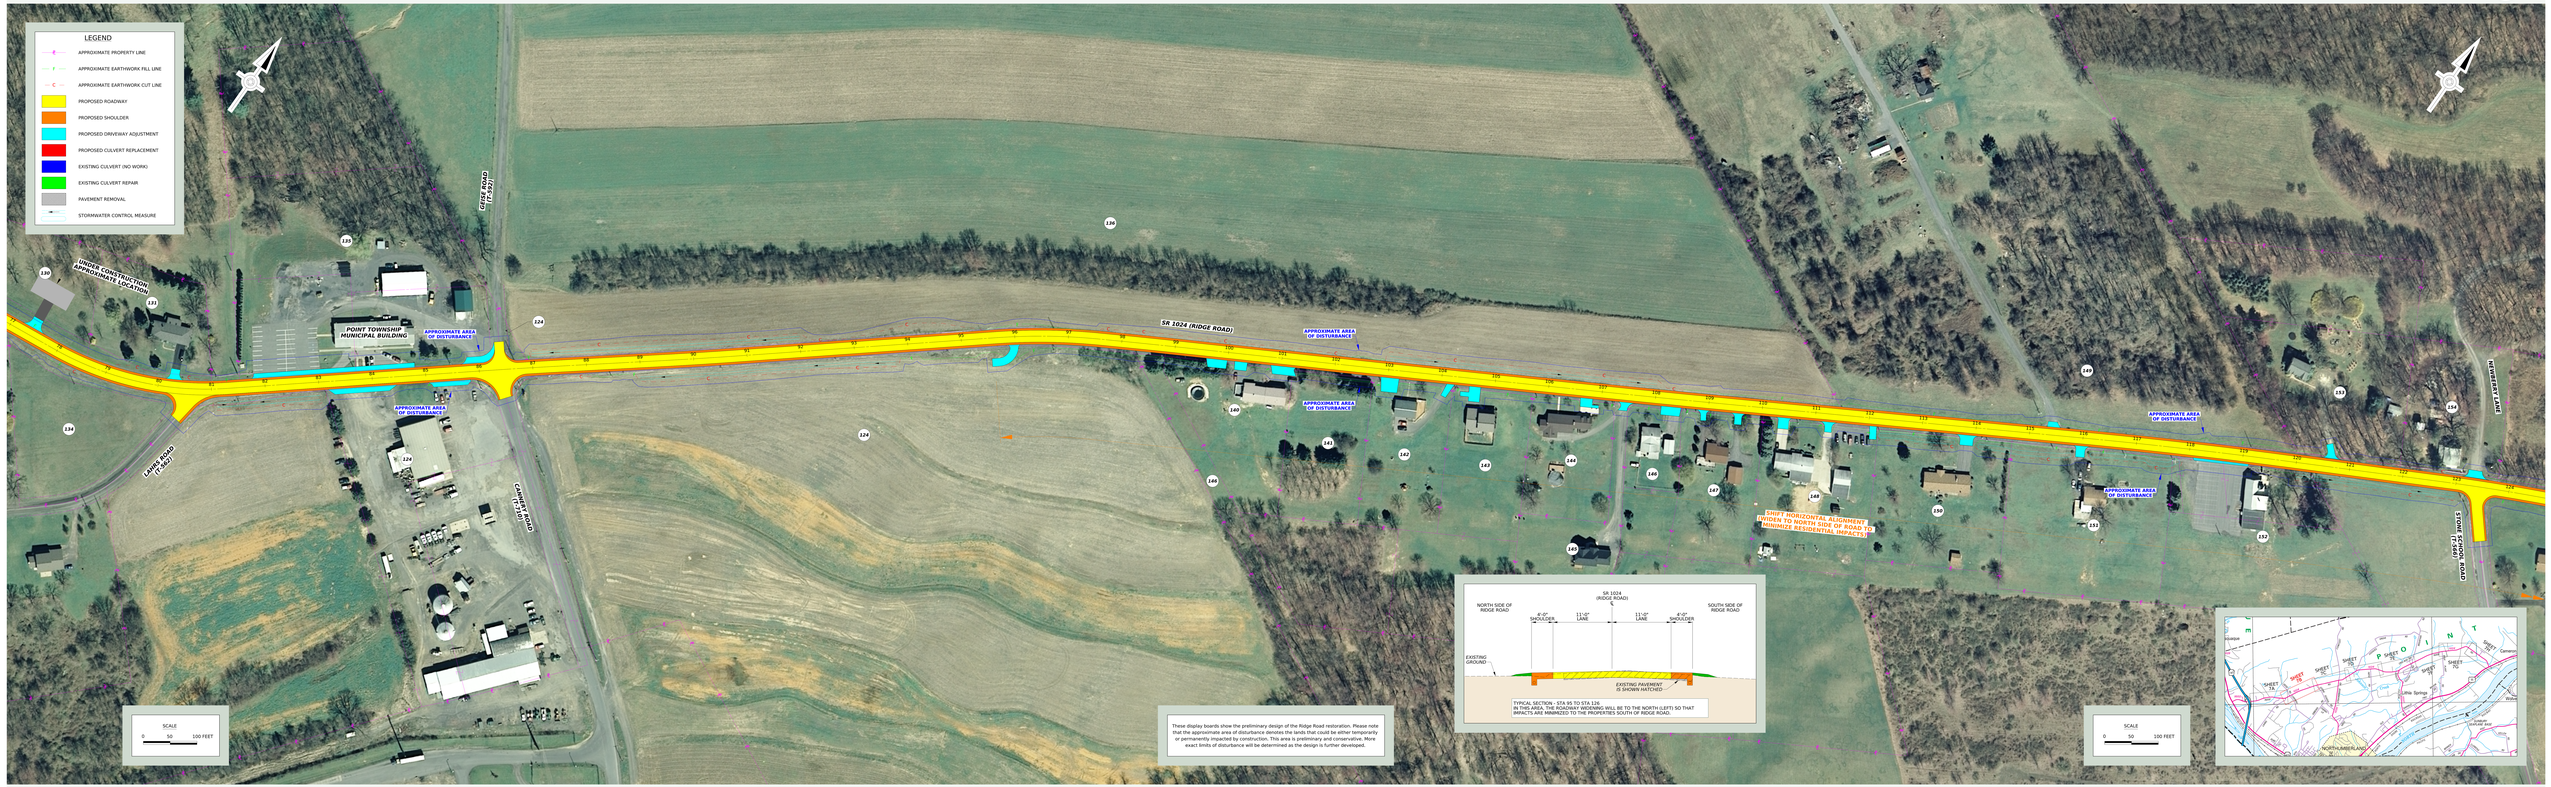

Pennsylvania
Department of Transportation

PRELIMINARY
JUNE 2026

GFT