SR 1024-88H - PROPOSED IMPROVEMENTS (SHEET 7C)

BOARD
7C

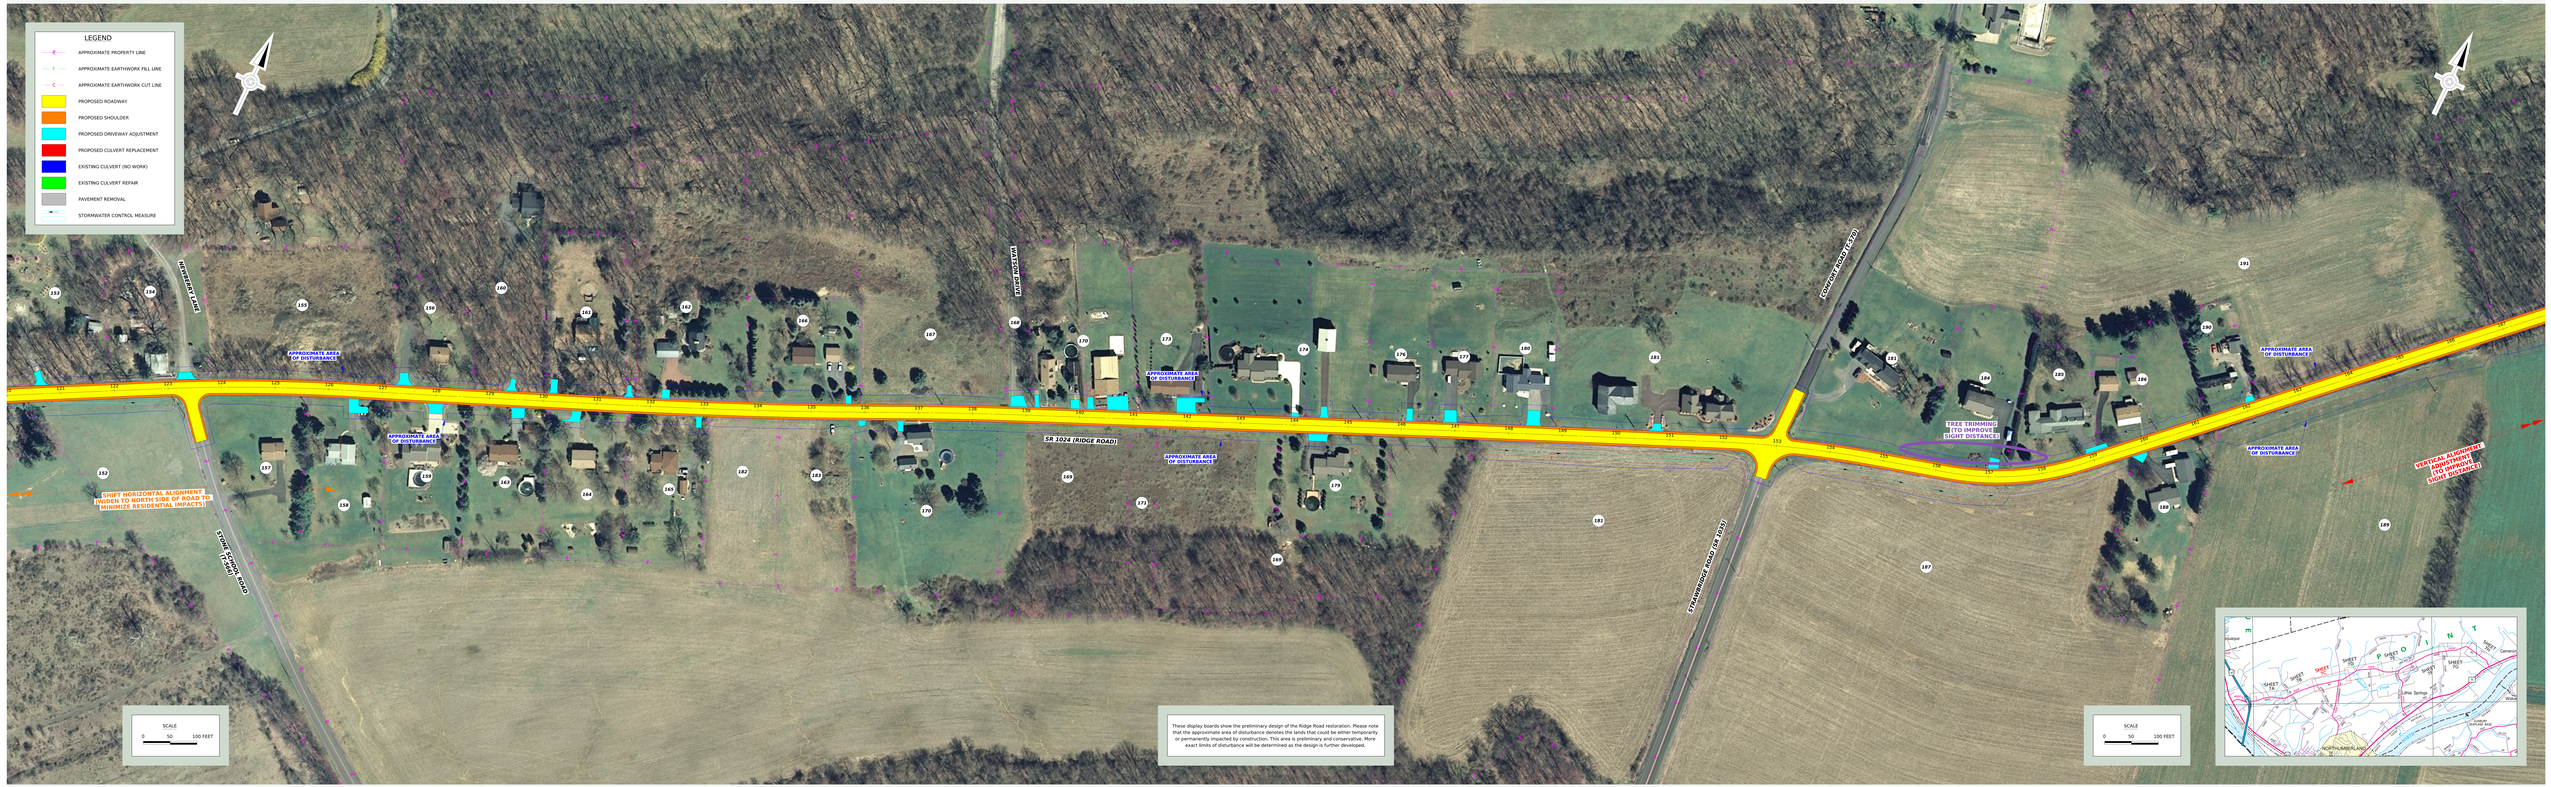

Pennsylvania
Department of Transportation

PRELIMINARY
JUNE 2026

GFT