SR 1024-88H - PROPOSED IMPROVEMENTS (SHEET 7D)

BOARD
7D

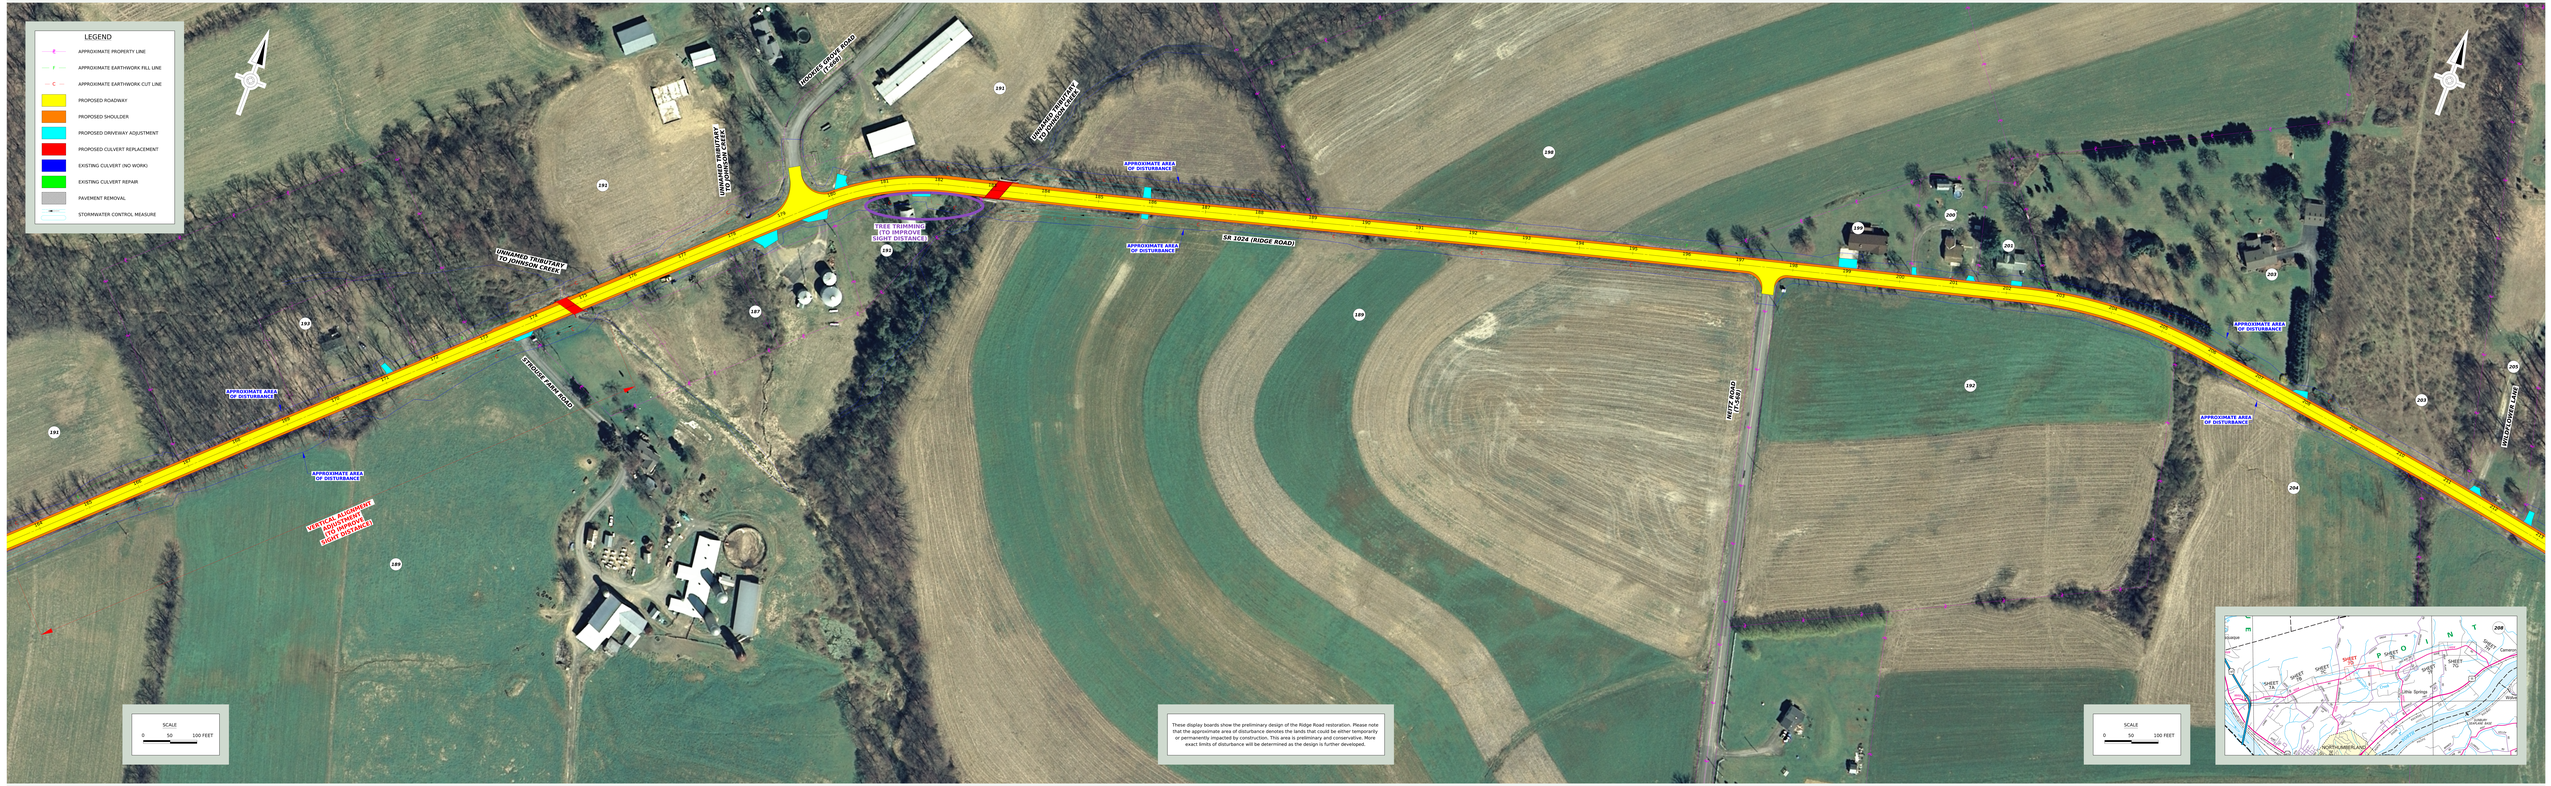

Pennsylvania
Department of Transportation

PRELIMINARY
JUNE 2026

GFT