SR 1024-88H - PROPOSED IMPROVEMENTS (SHEET 7E)

BOARD
7E

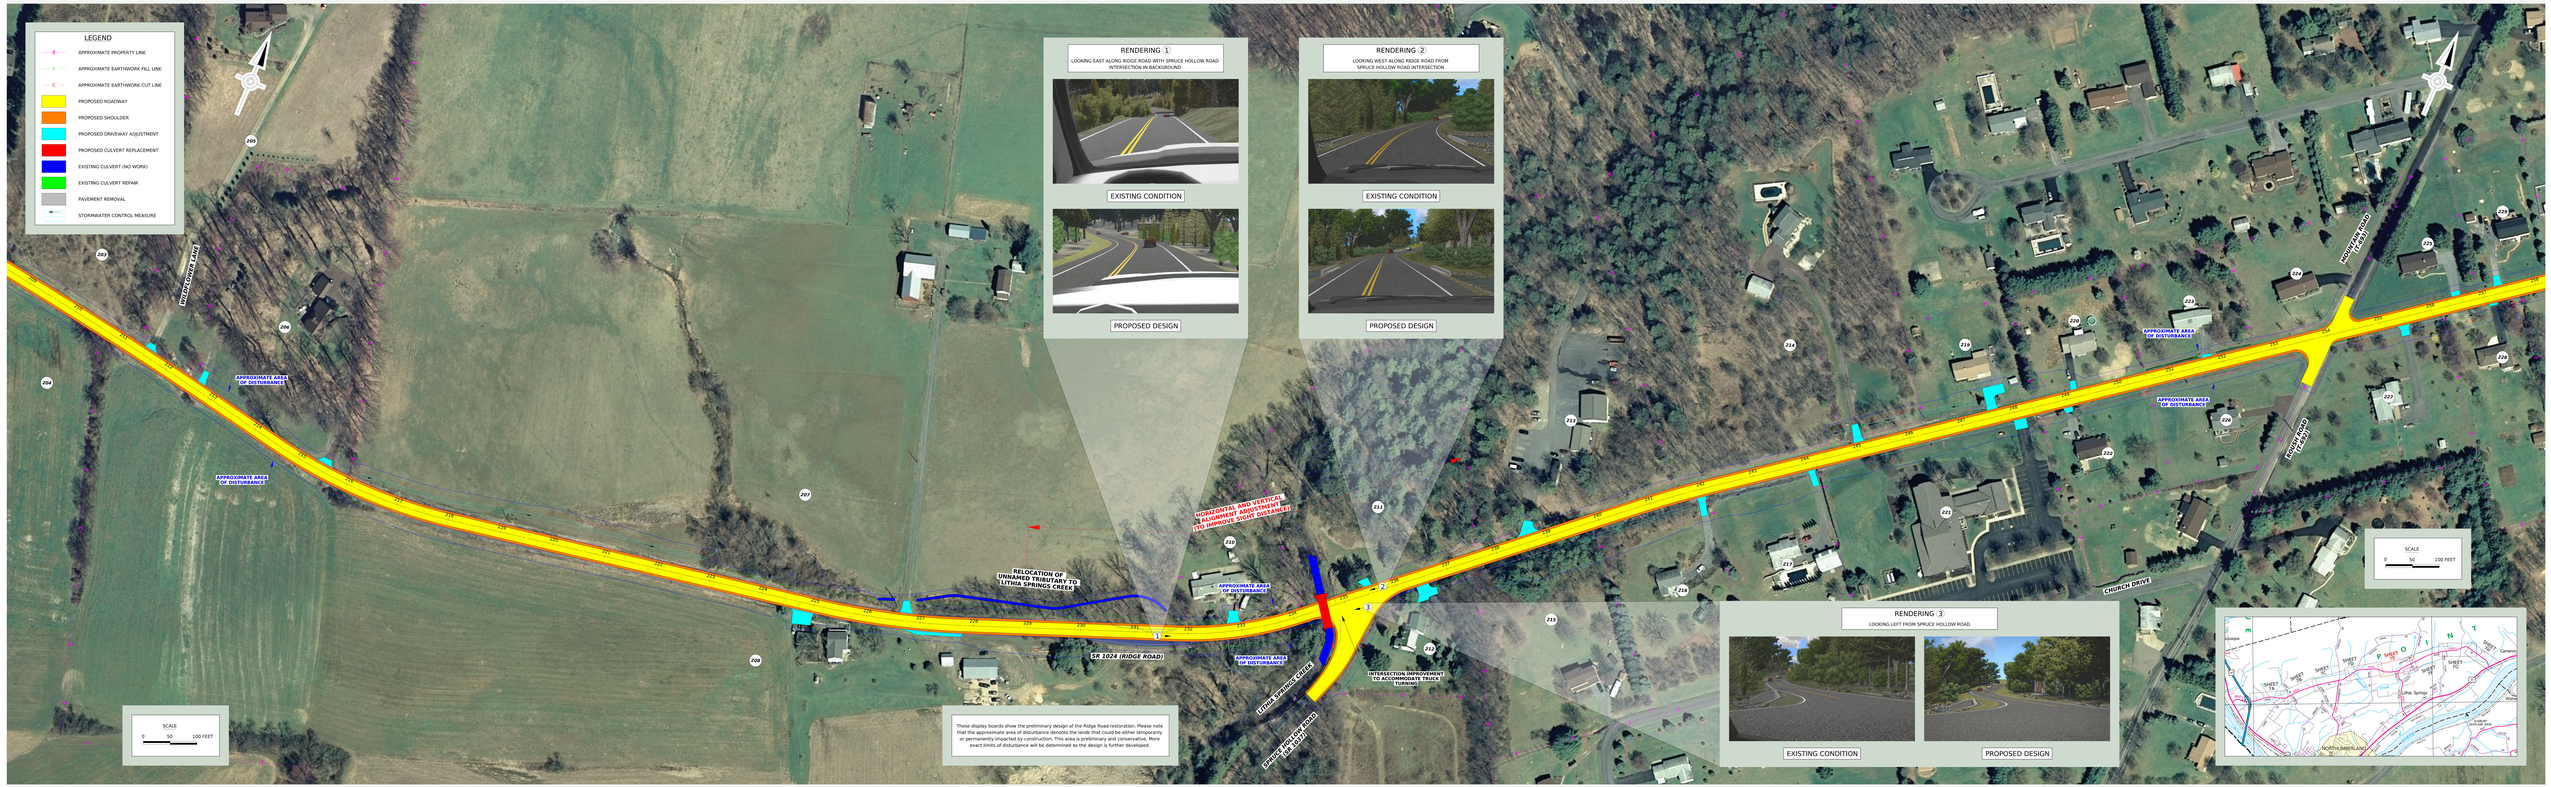

Pennsylvania
Department of Transportation

PRELIMINARY
JUNE 2026

GFT