SR 1024-88H - PROPOSED IMPROVEMENTS (SHEET 7G)

BOARD
7G

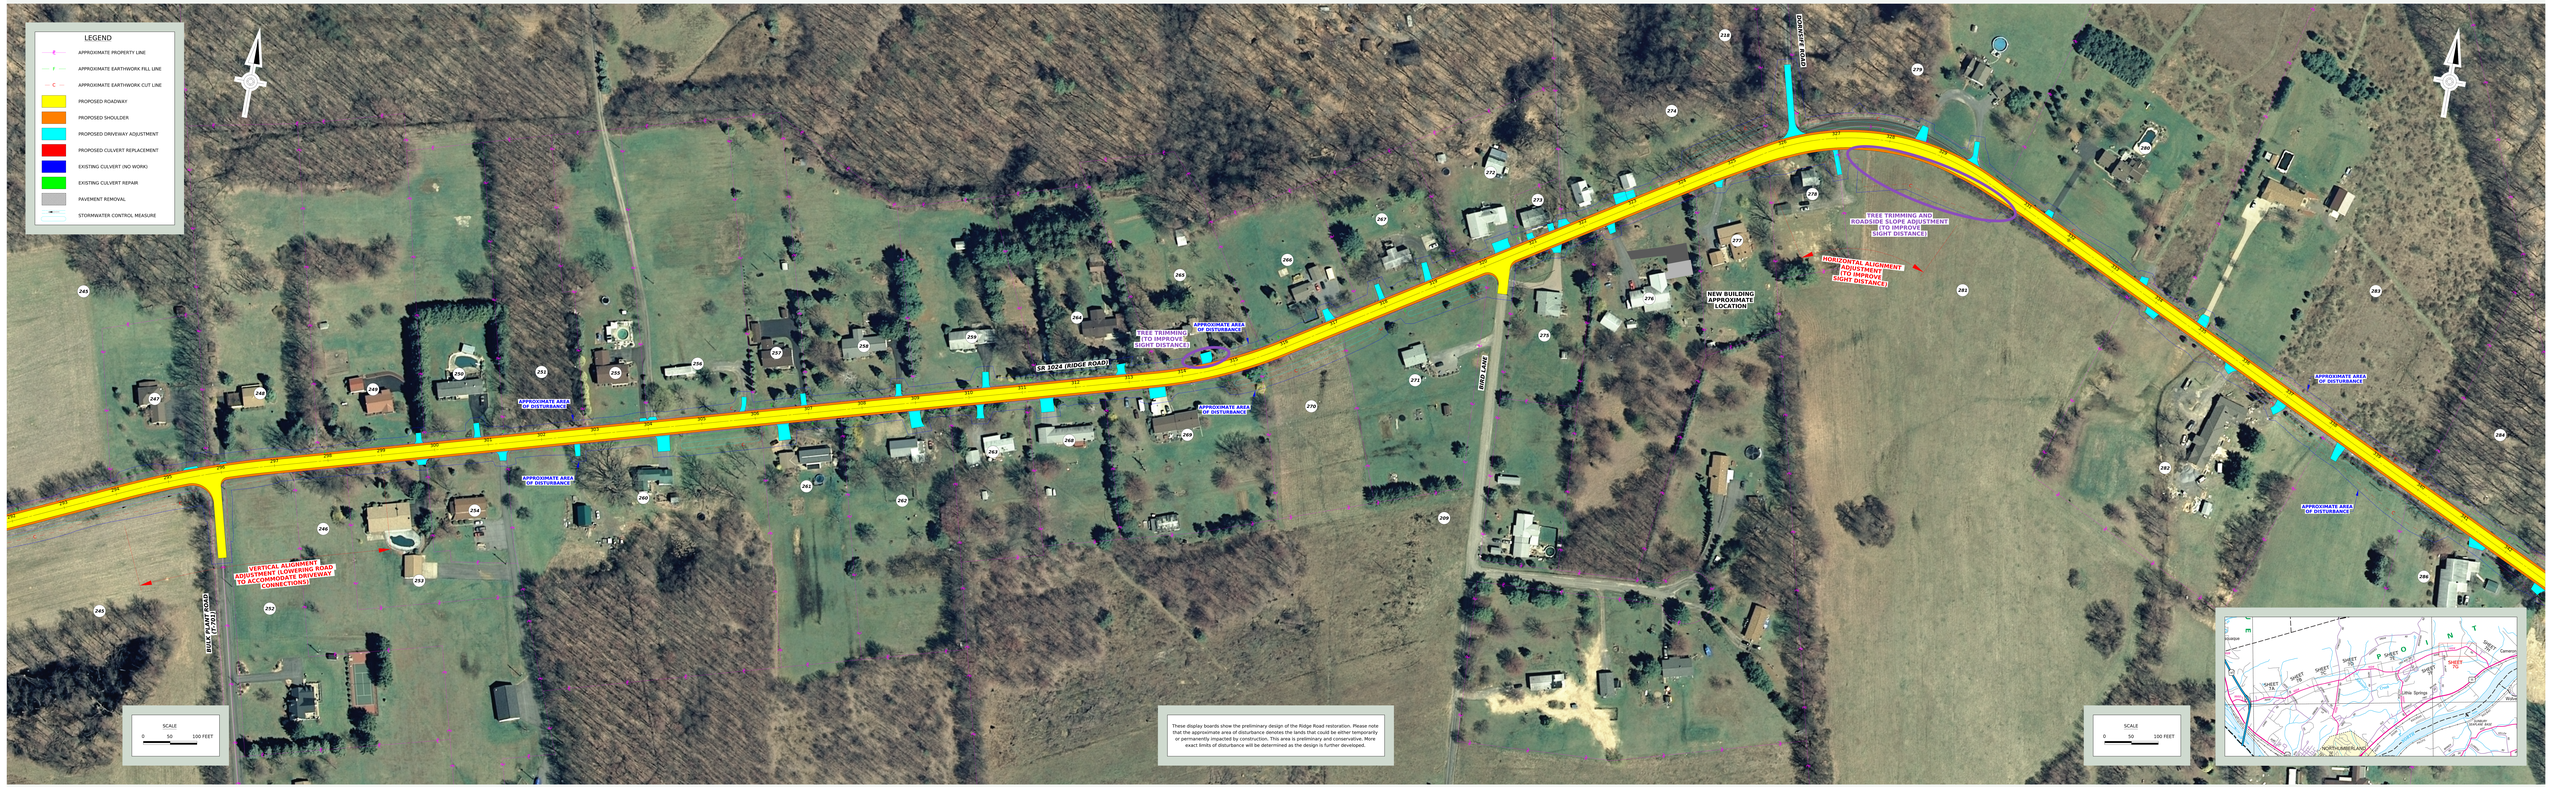

Pennsylvania
Department of Transportation

PRELIMINARY
JUNE 2026

GFT