
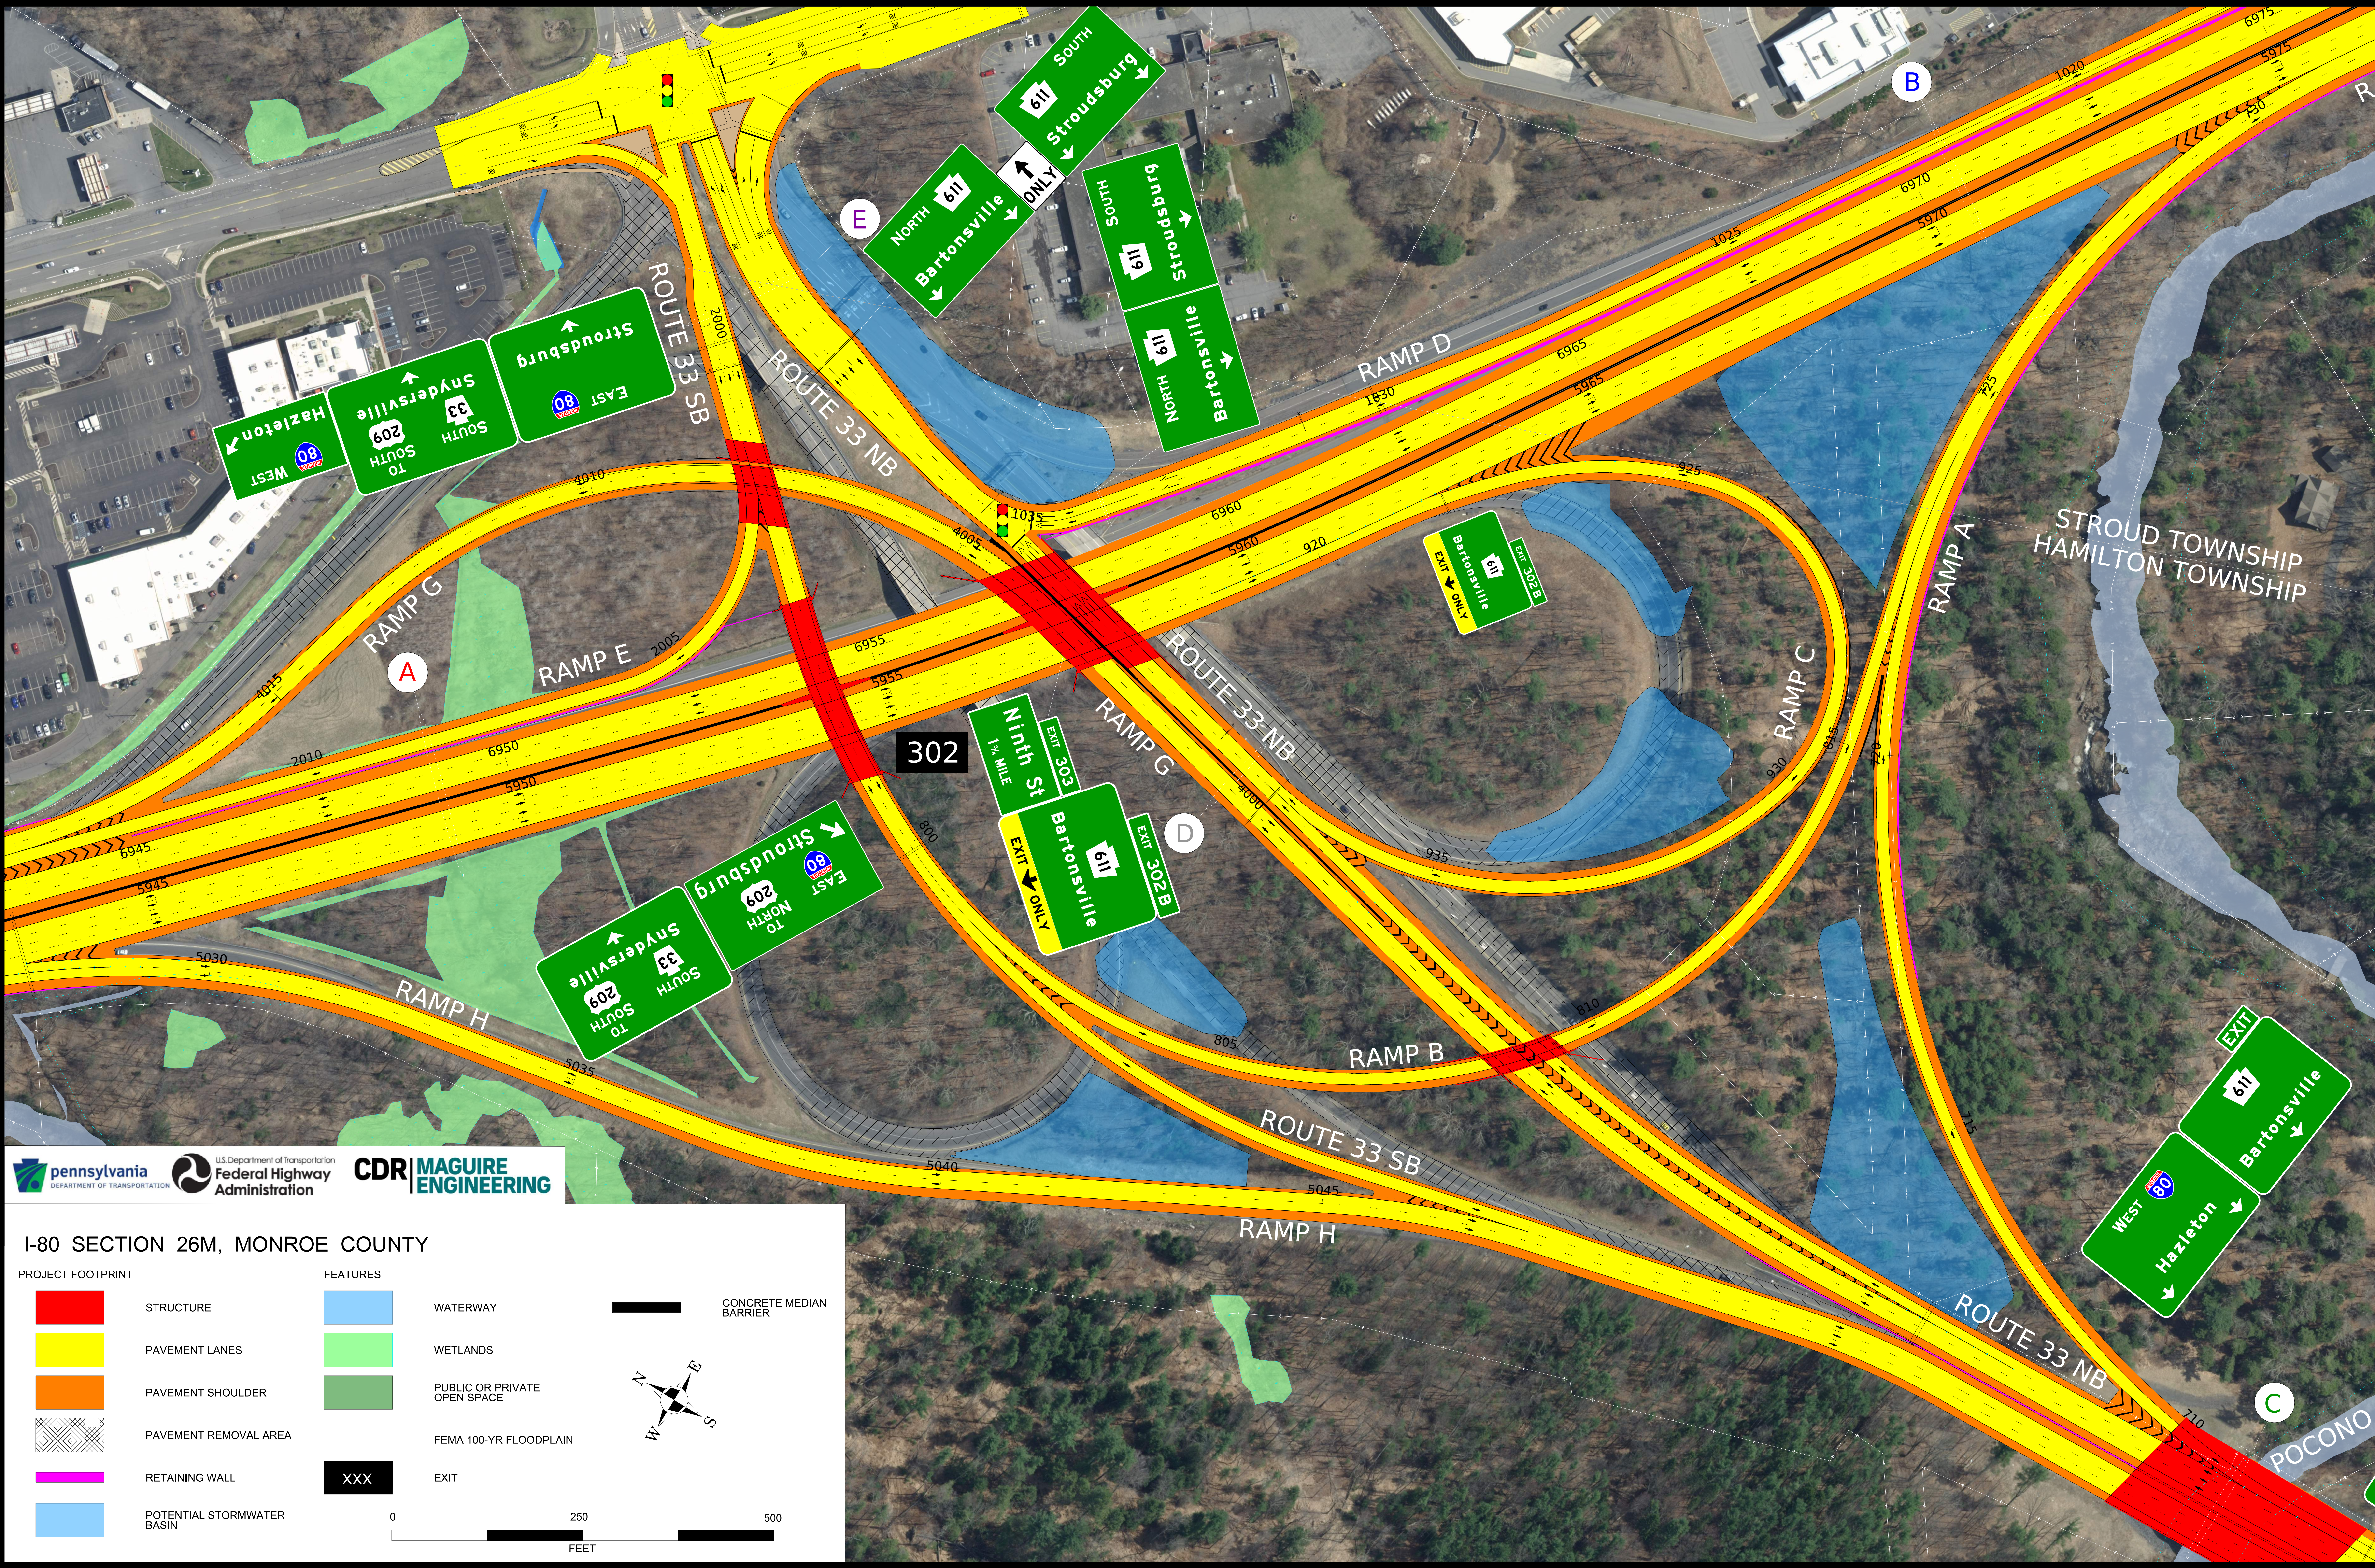
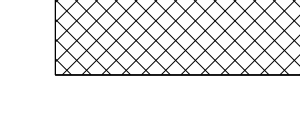


 

I-80 SECTION 26M, MONROE COUNTY

PROJECT FOOTPRINT

-  STRUCTURE
-  PAVEMENT LANES
-  PAVEMENT SHOULDER
-  PAVEMENT REMOVAL AREA
-  RETAINING WALL
-  POTENTIAL STORMWATER BASIN

FEATURES

-  WATERWAY
-  WETLANDS
-  PUBLIC OR PRIVATE OPEN SPACE
-  FEMA 100-YR FLOODPLAIN
-  EXIT

CONCRETE MEDIAN BARRIER



0 250 500 FEET

