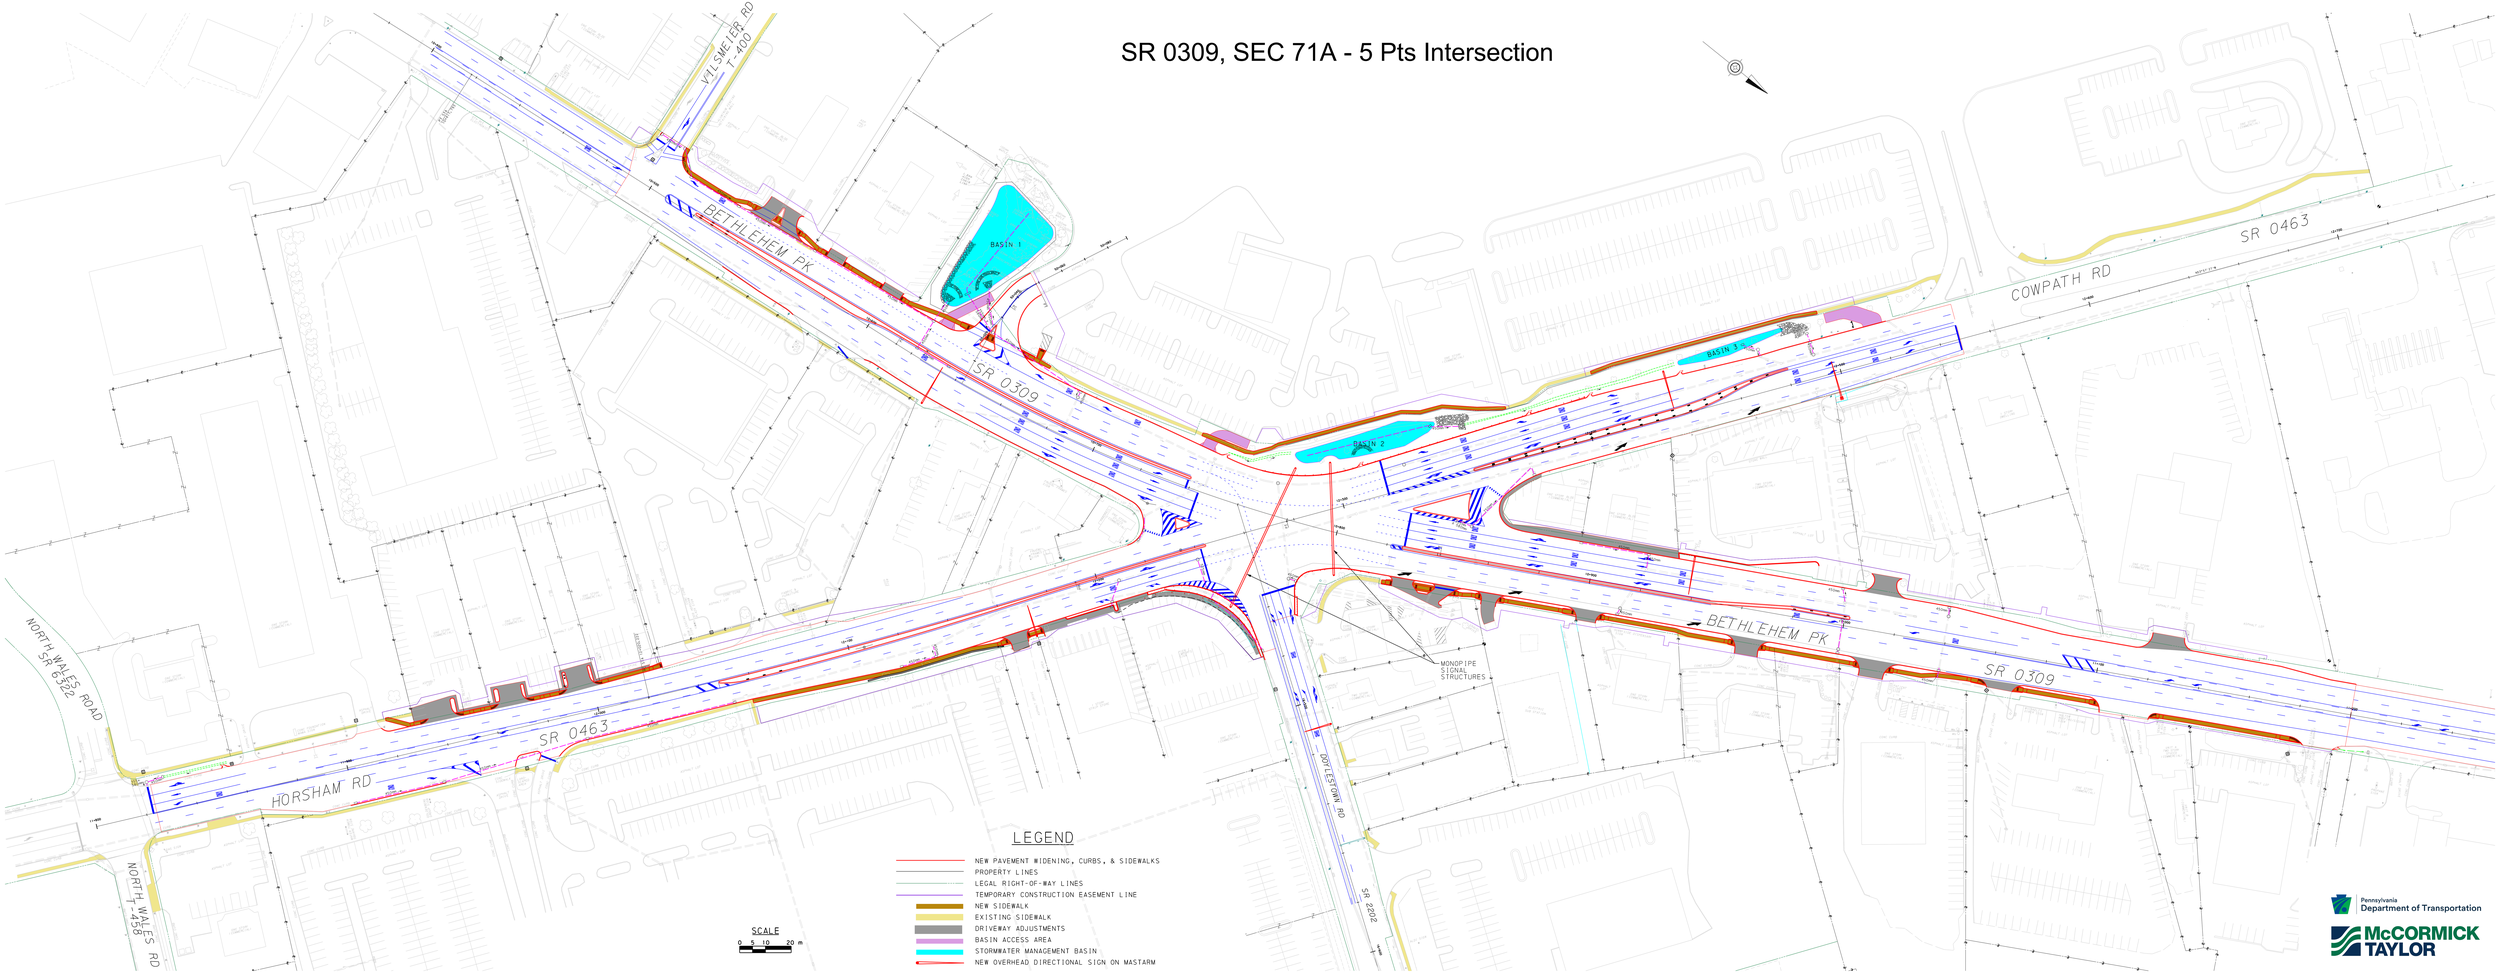# SR 0309, SEC 71A - 5 Pts Intersection