



PLOTTED: 15-SEP-2026 11:09

OPERATOR: mrenner
 FILE NAME: pw://hq-pwint01.a-e.transyscorp.com:transyscorp-pw1/Documents/Projects_2023/HB716/716230021/Road/Drawings/Display/716230021_PLAN.dgn




DISTRICT	COUNTY	ROUTE	SECTION	SHEET
8-0	DAUPHIN	1003	027	1 OF 2
JACKSON TOWNSHIP				
REV NO	REVISIONS	DATE	BY	APPD

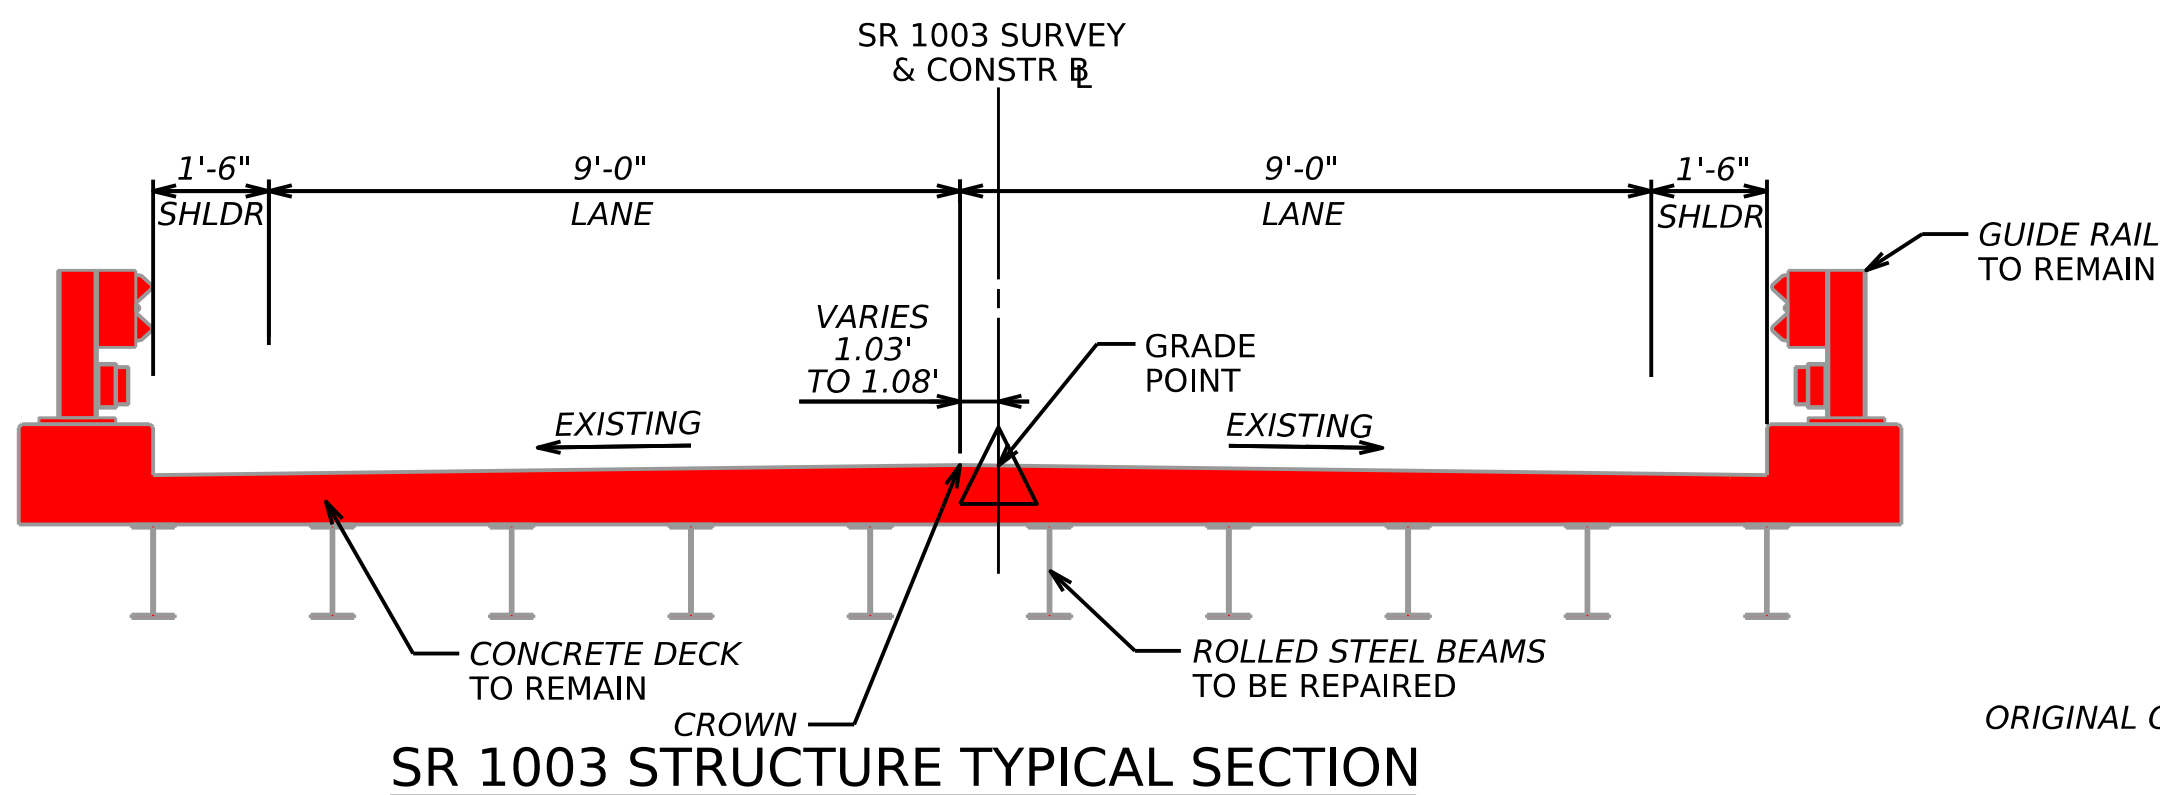

SR 1003 STRUCTURE TYPICAL SECTION

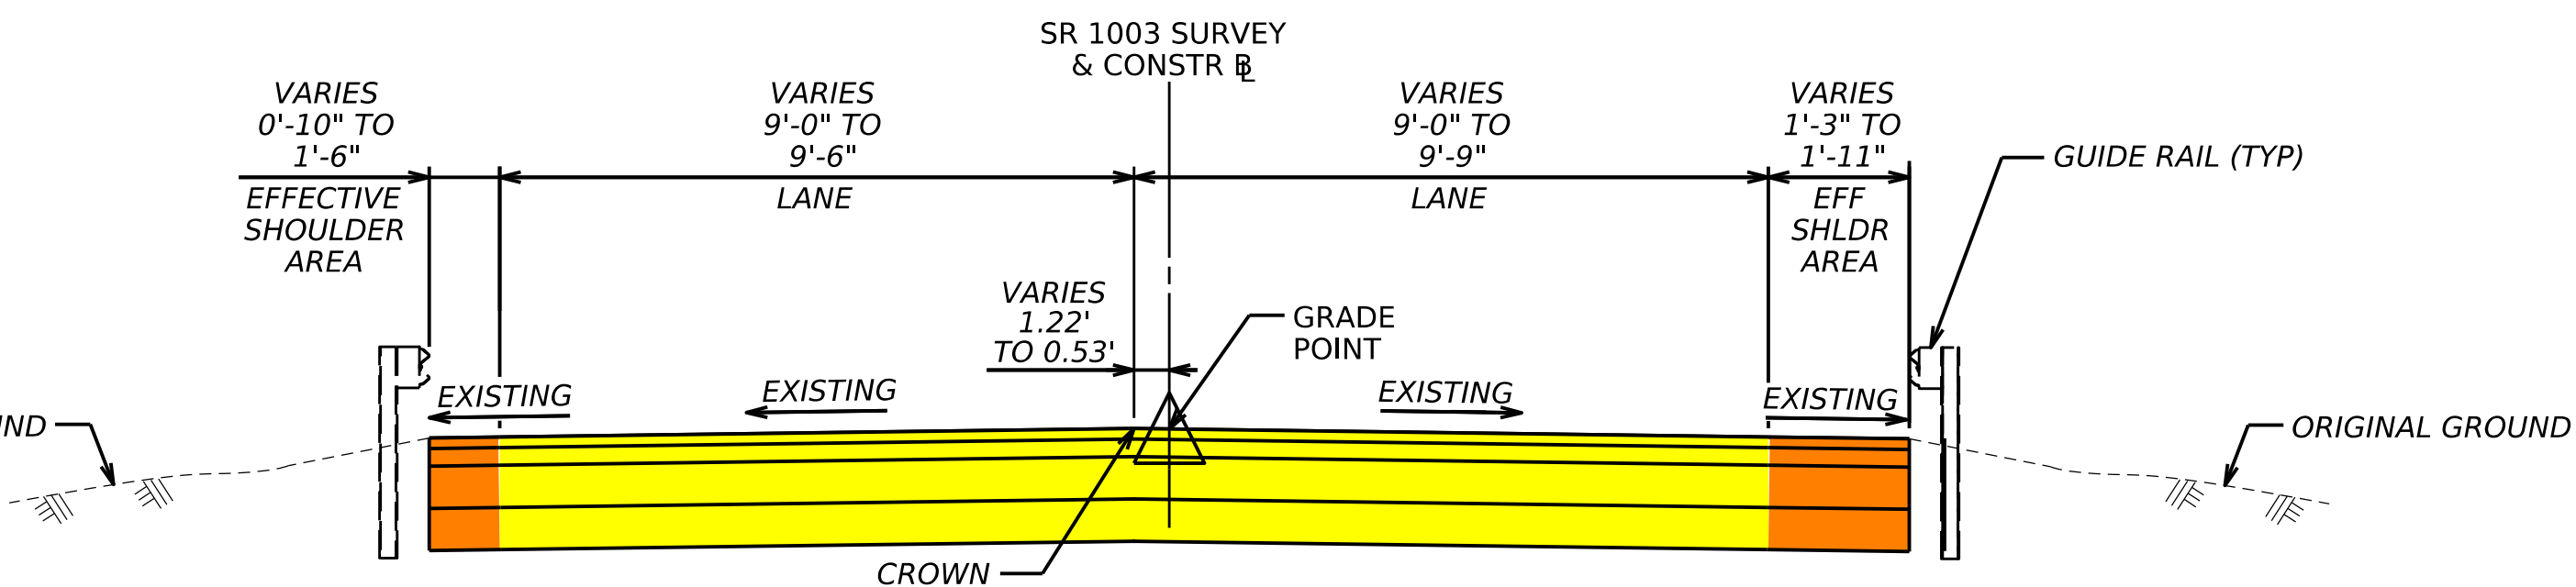

SR 1003 ROADWAY TYPICAL SECTION

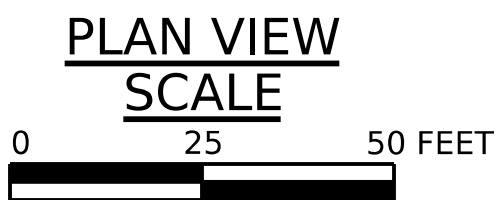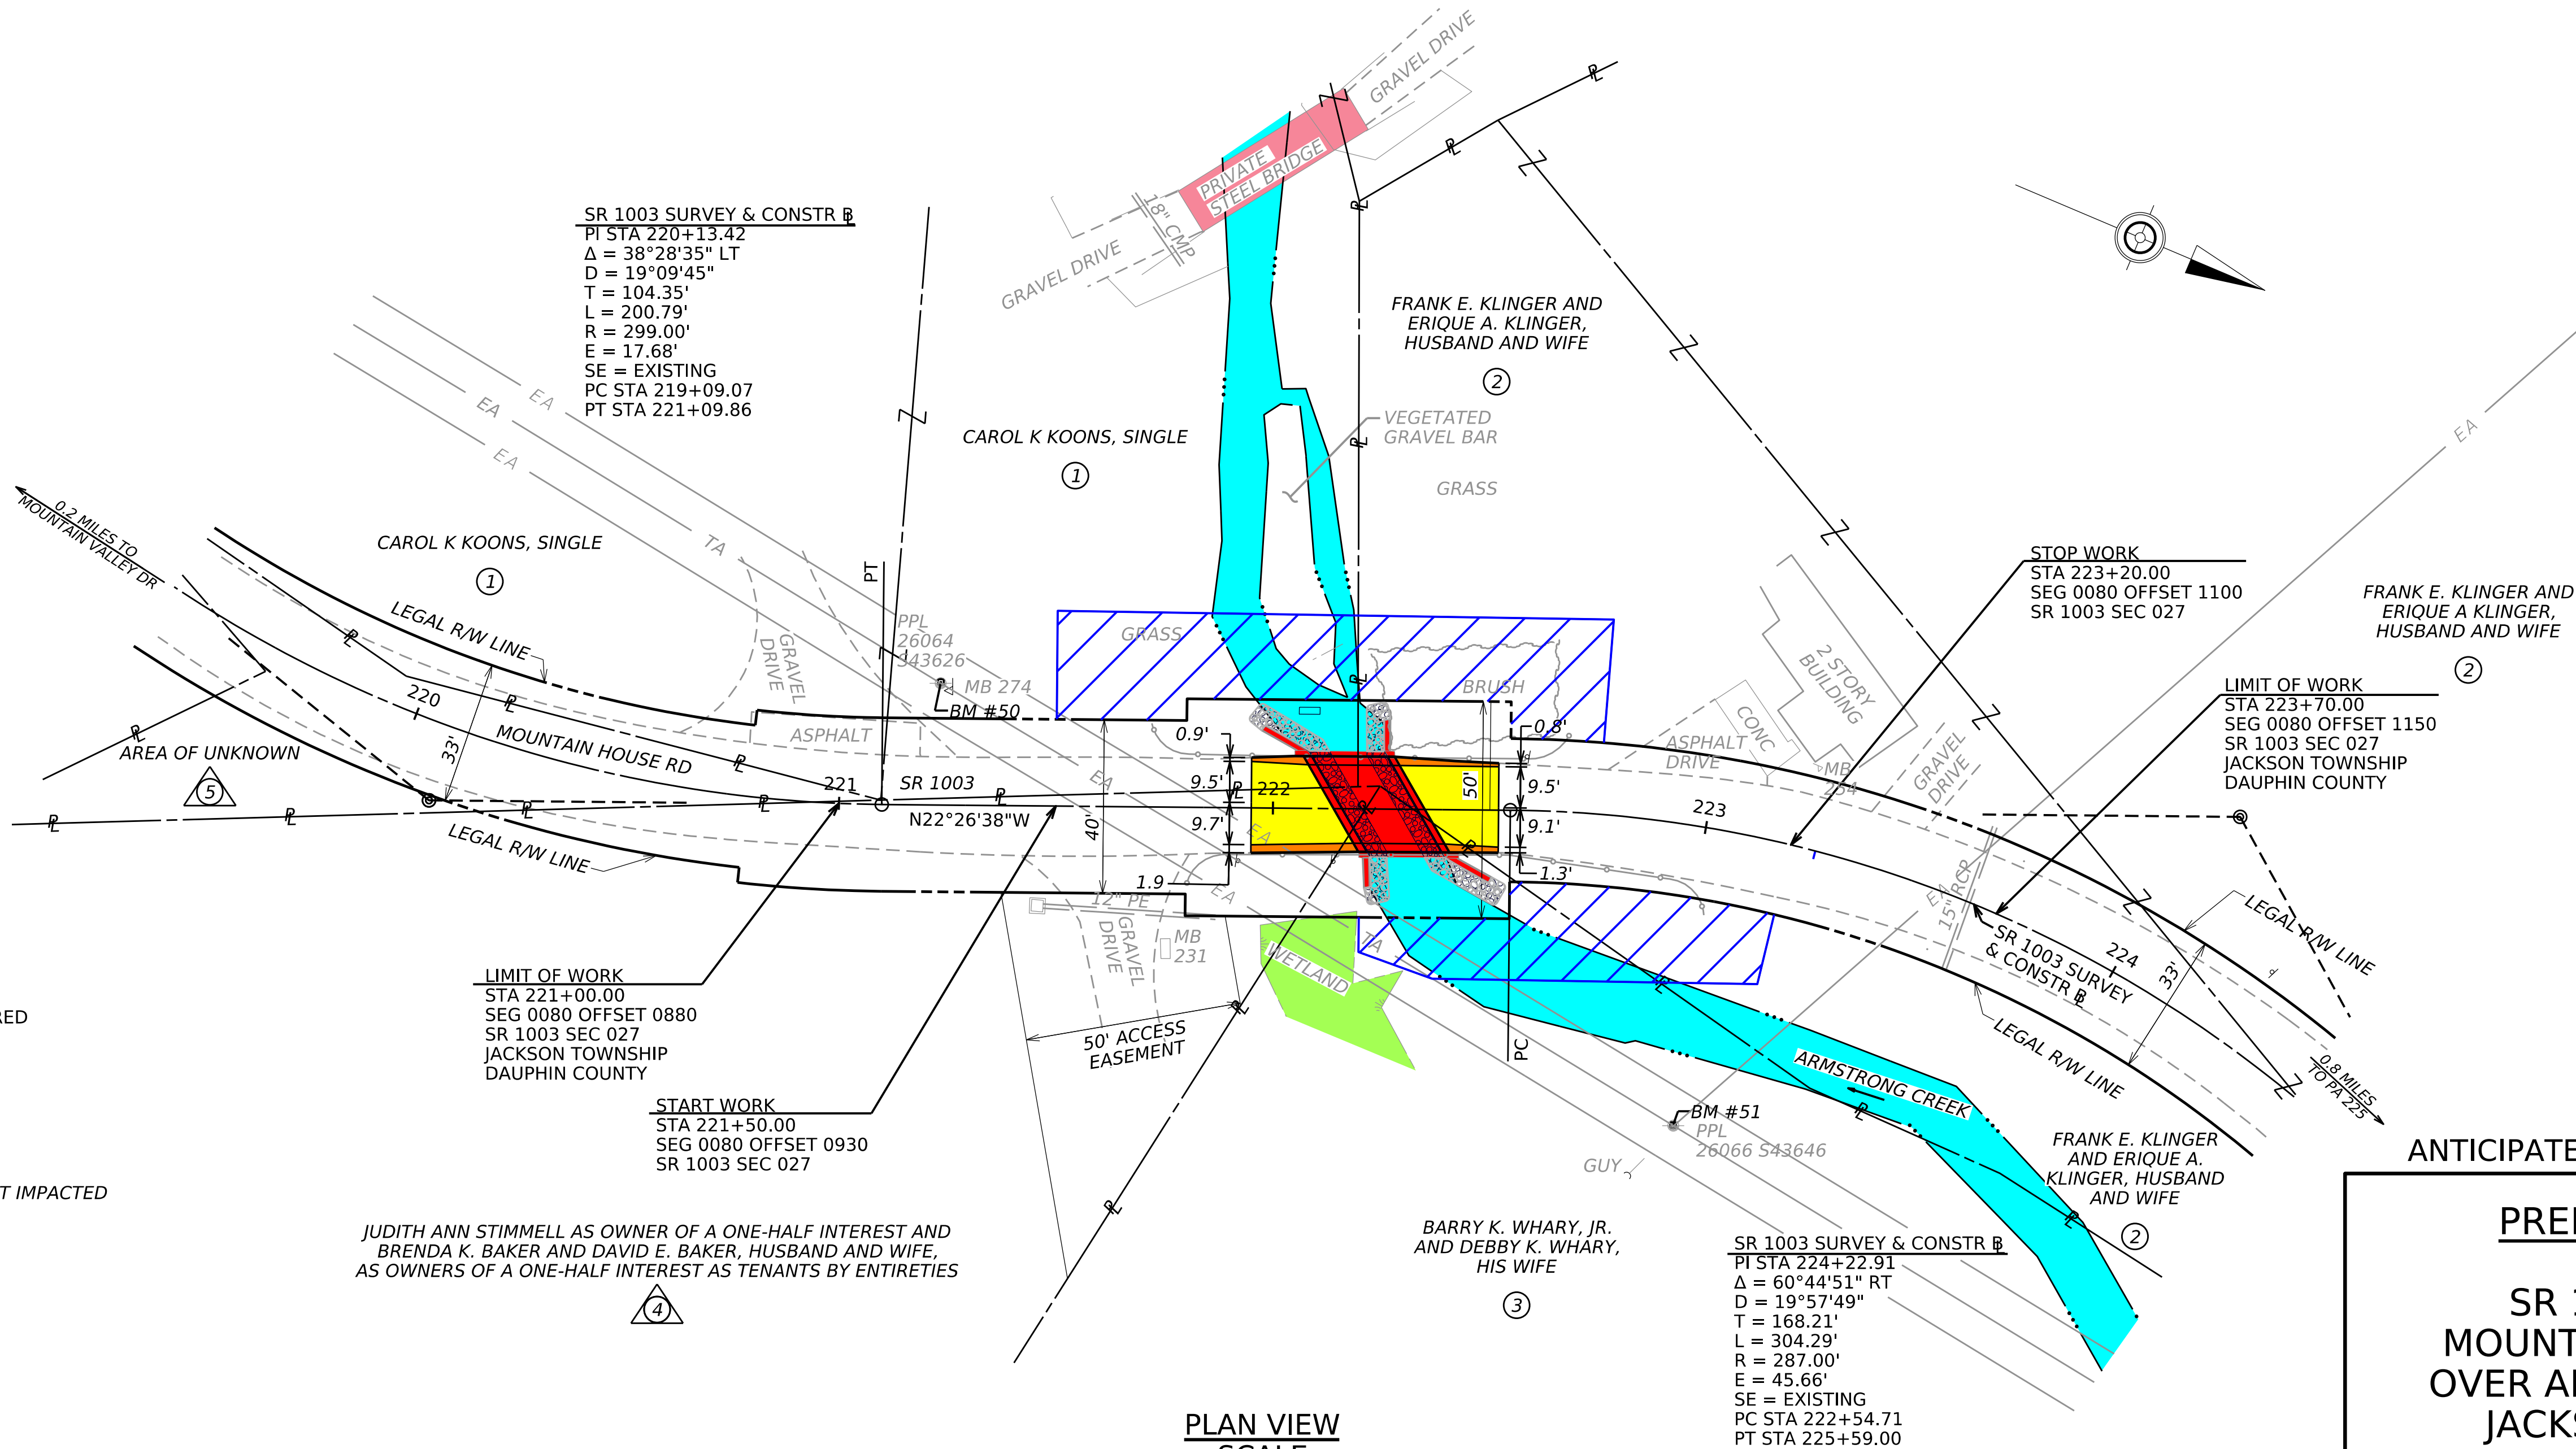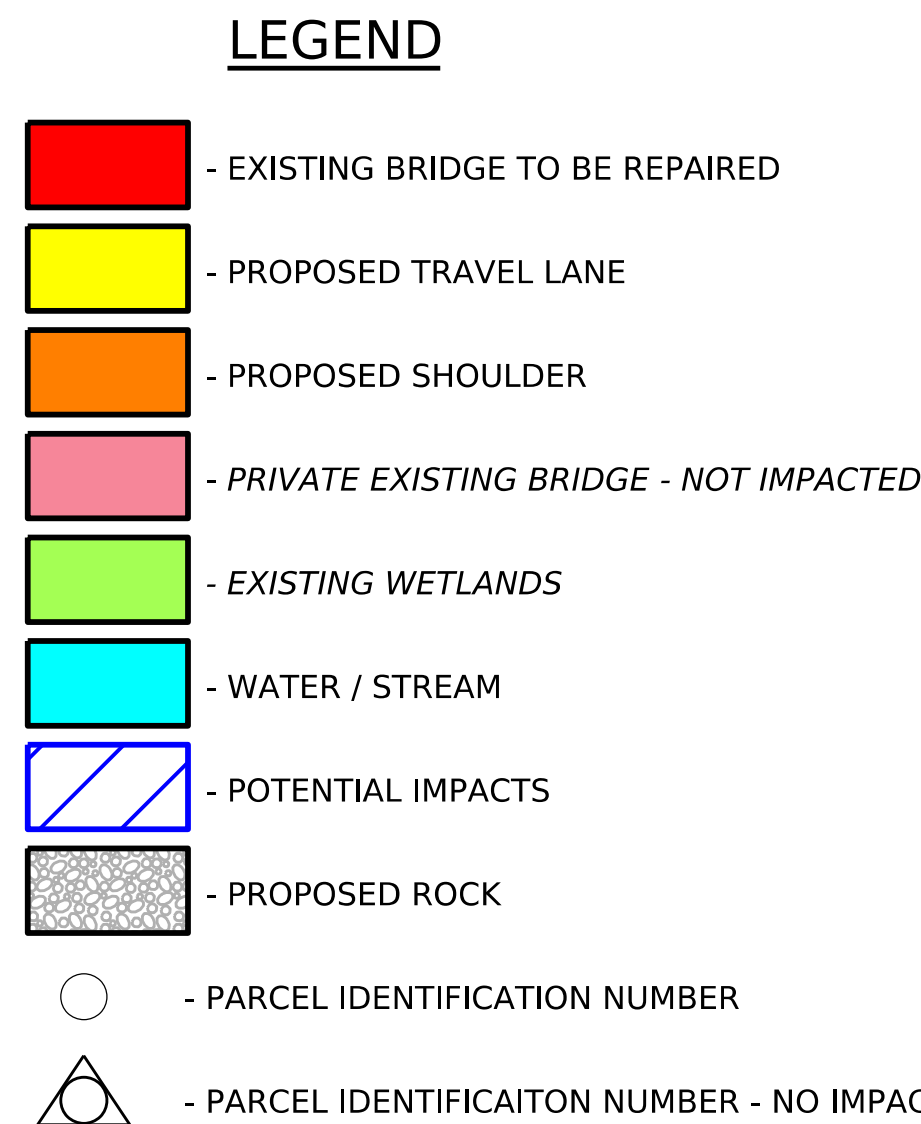

ANTICIPATED CONSTRUCTION 2029



PRELIMINARY PLAN

SR 1003, SEC 027
 MOUNTAIN HOUSE ROAD
 OVER ARMSTRONG CREEK
 JACKSON TOWNSHIP
 DAUPHIN COUNTY



OPERATOR: mrenner
FILE NAME: pw://hq-pwint01.a-e.transyscorp.com:transyscorp-pw1/Documents/Projects_2023/HB716/716230021/Road/Drawings/Display/716230021_PROF.dgn
PLOTTED: 14-SEP-2026 14:56

DISTRICT	COUNTY	ROUTE	SECTION	SHEET
8-0	DAUPHIN	1003	027	2 OF 2
JACKSON TOWNSHIP				
REV NO	REVISIONS	DATE	BY	APPD

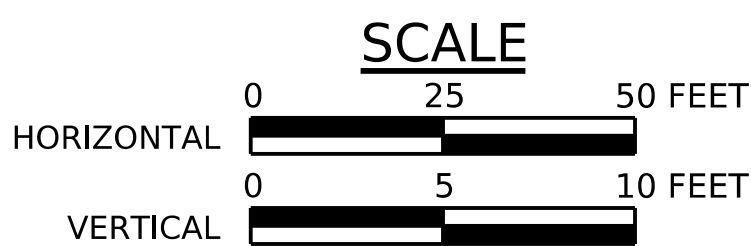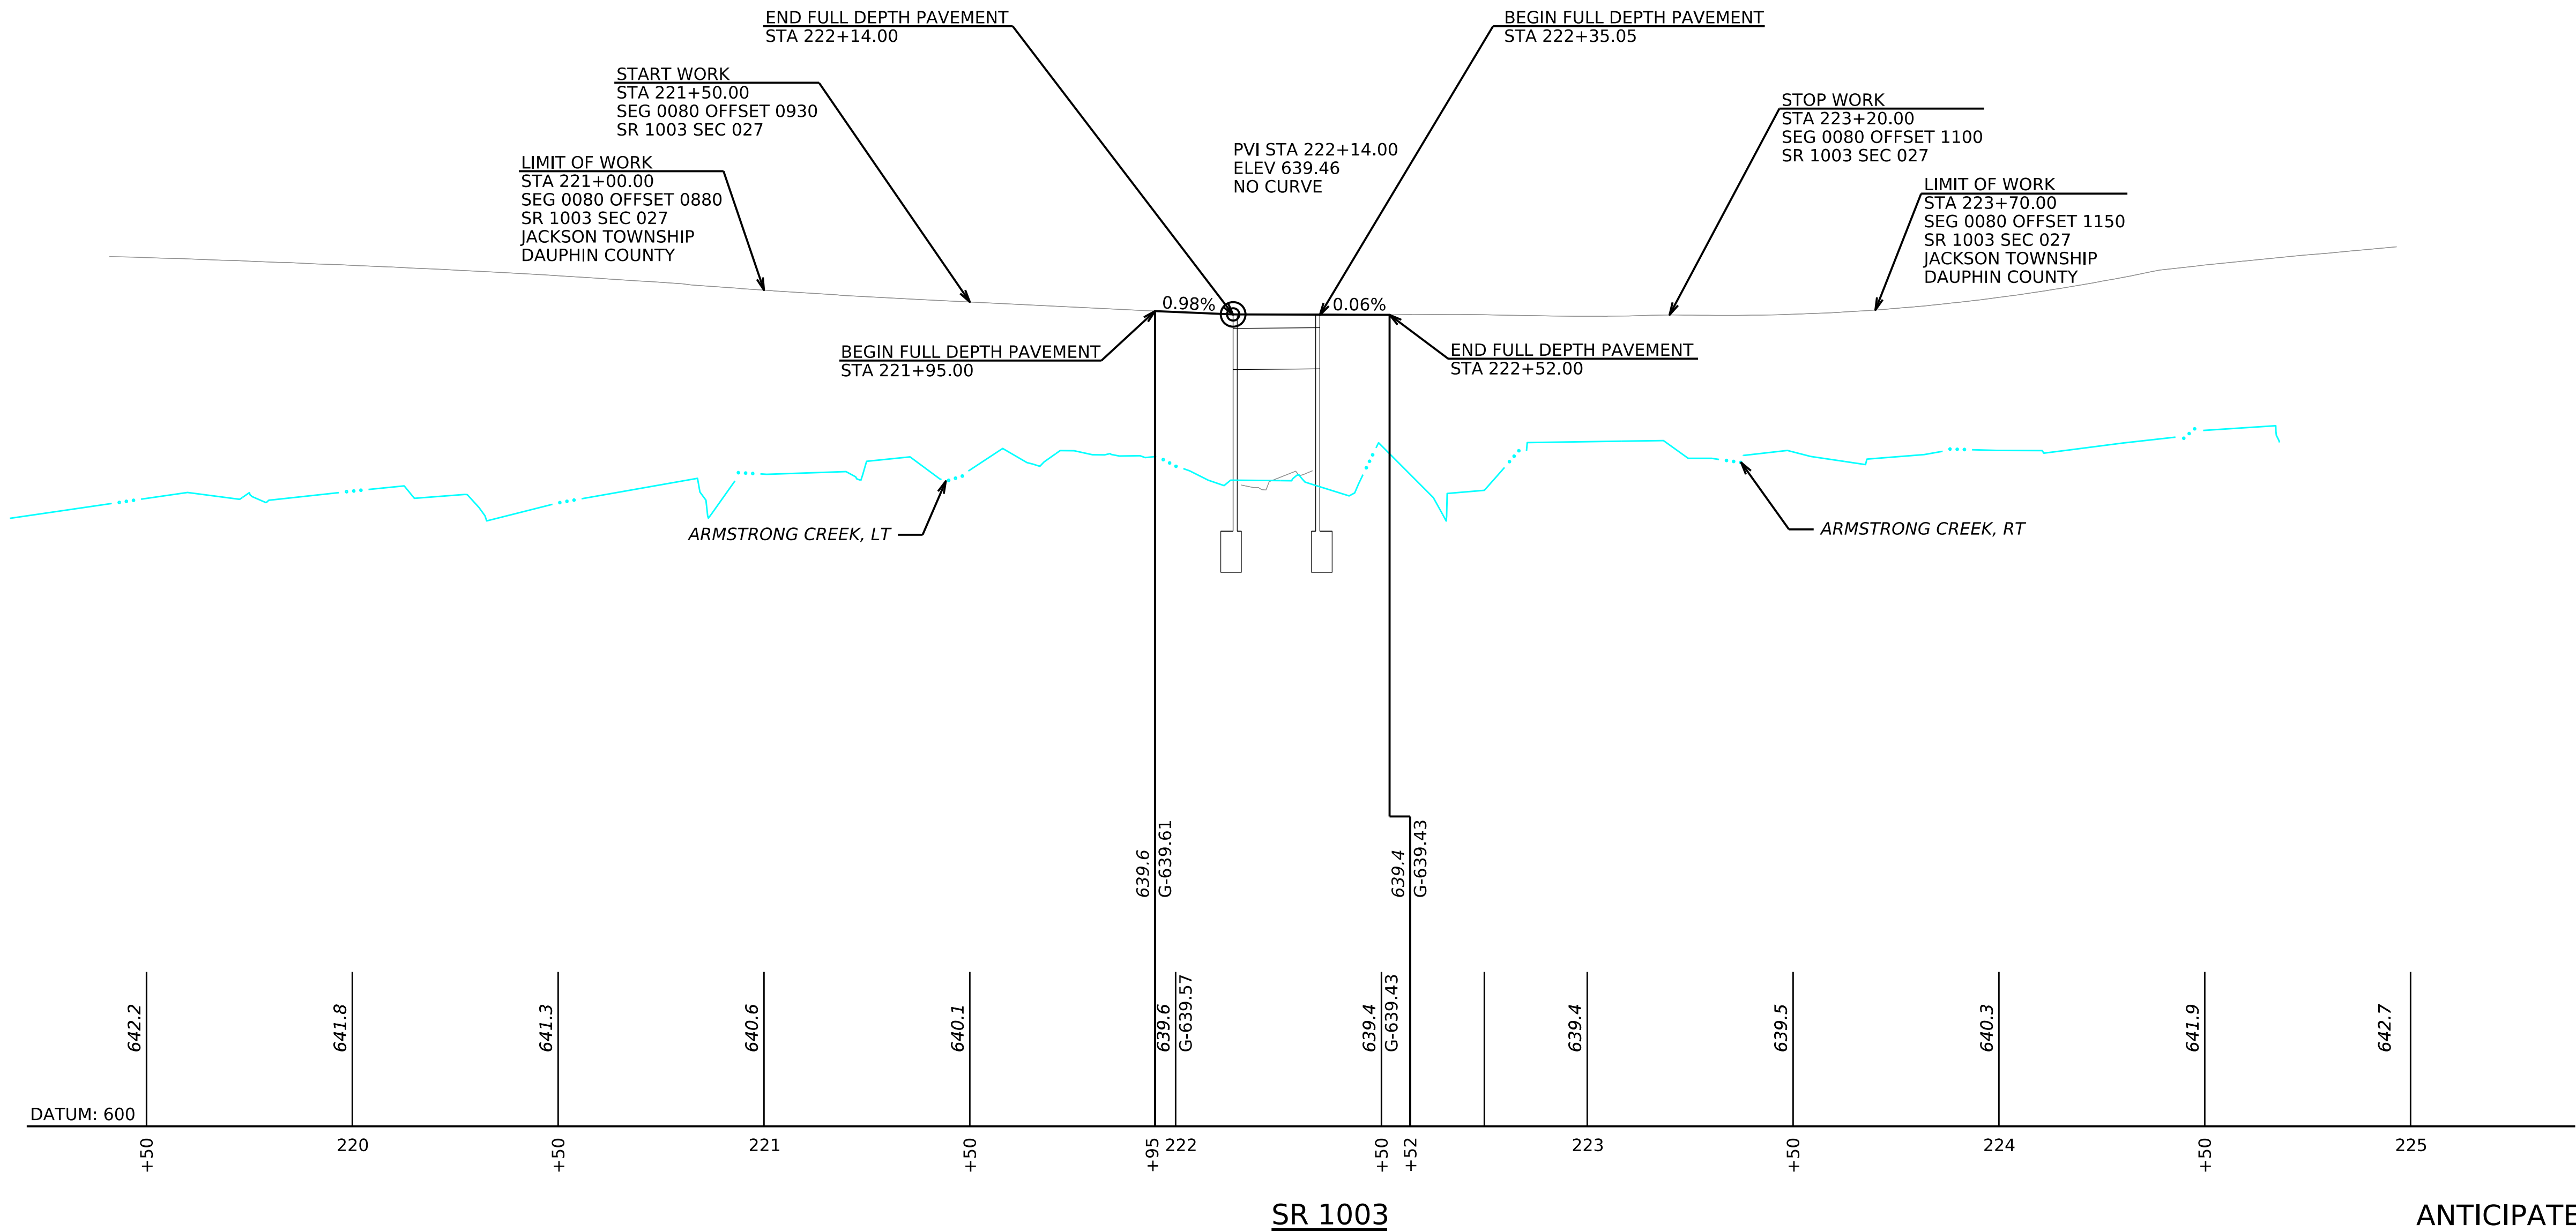

ANTICIPATED CONSTRUCTION 2029

PRELIMINARY PLAN

SR 1003, SEC 027
MOUNTAIN HOUSE ROAD
OVER ARMSTRONG CREEK
JACKSON TOWNSHIP
DAUPHIN COUNTY

