pennsylvania
DEPARTMENT OF TRANSPORTATION
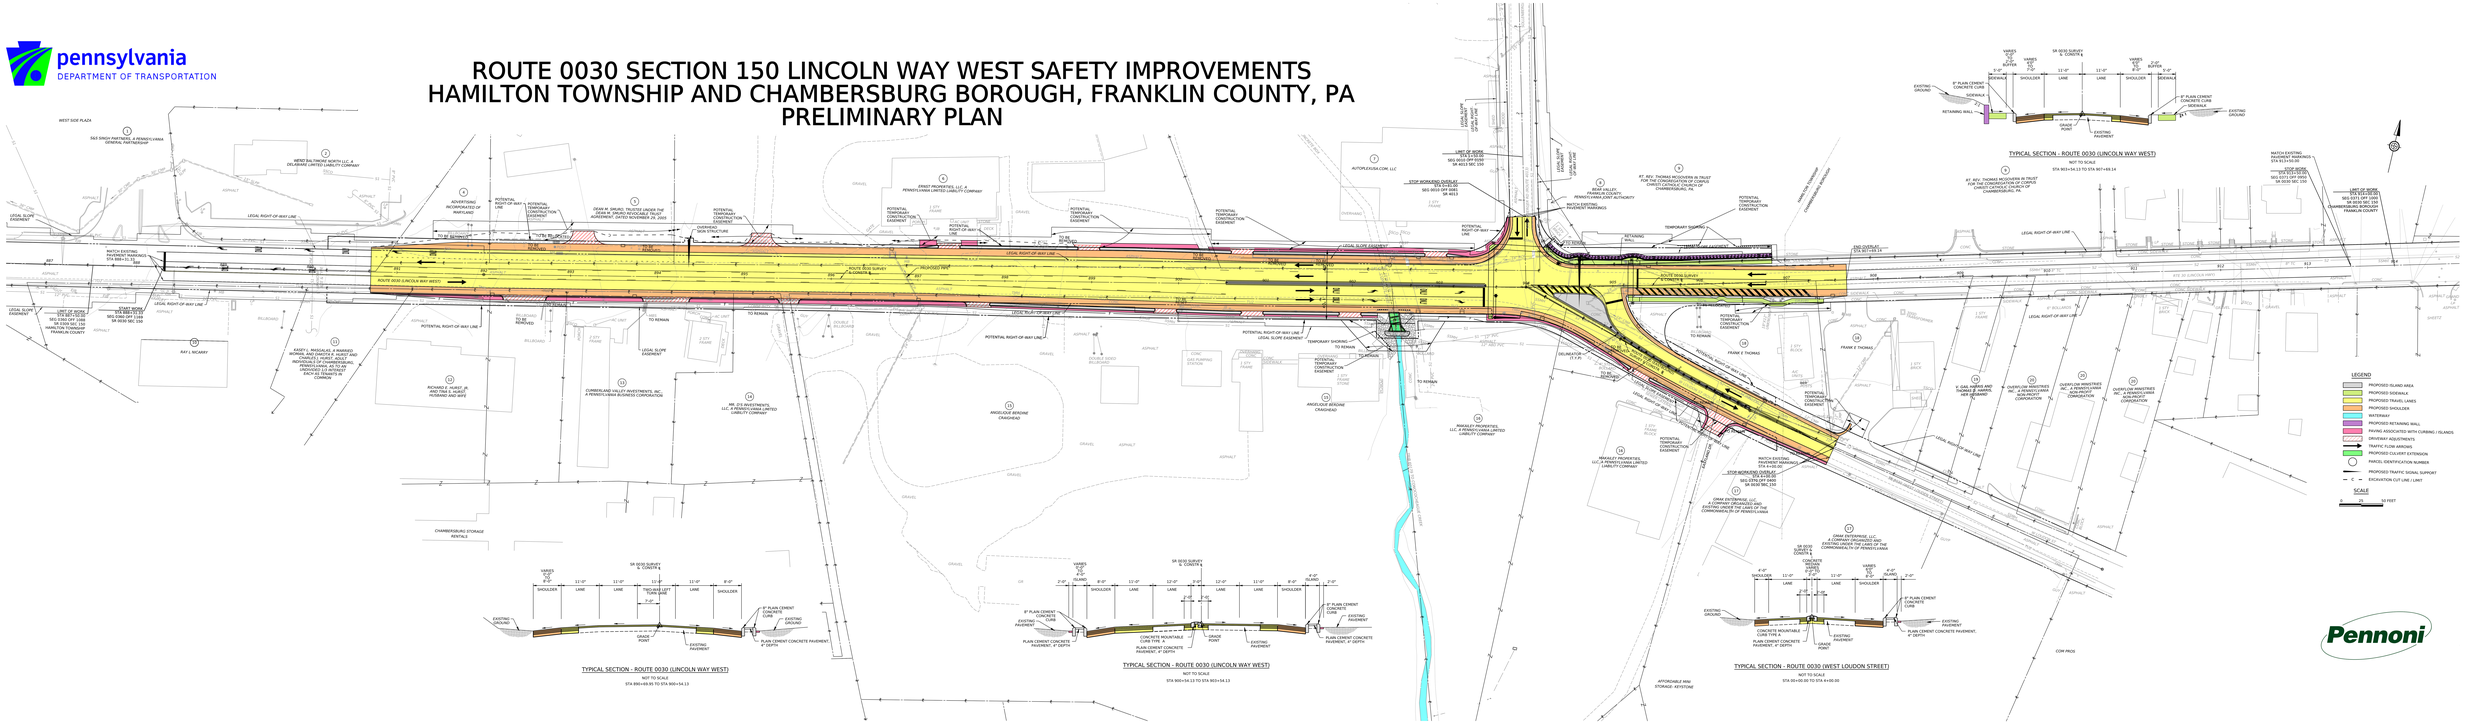
ROUTE 0030 SECTION 150 LINCOLN WAY WEST SAFETY IMPROVEMENTS
HAMILTON TOWNSHIP AND CHAMBERSBURG BOROUGH, FRANKLIN COUNTY, PA
PRELIMINARY PLAN