SR 3019, SECTION 013 (N. MOUNTAIN ROAD) AND I-81 SB RAMP
LOWER PAXTON TOWNSHIP, DAUPHIN COUNTY
INTERSECTION SAFETY IMPROVEMENT

MPMS 123444

PROJECT CONTACT:

BENJAMIN SINGER, DISTRICT PORTFOLIO MANAGER
PENNDOT ENGINEERING DISTRICT 8-0
EMAIL: BESINGER@PA.GOV PHONE: (717) 787-6690

CHRIS WESSNER, PROJECT MANAGER
GREENMAN-PEDERSEN, INC. (GPI)
EMAIL: CWESSNER@GPINET.COM PHONE: (570) 880-7345

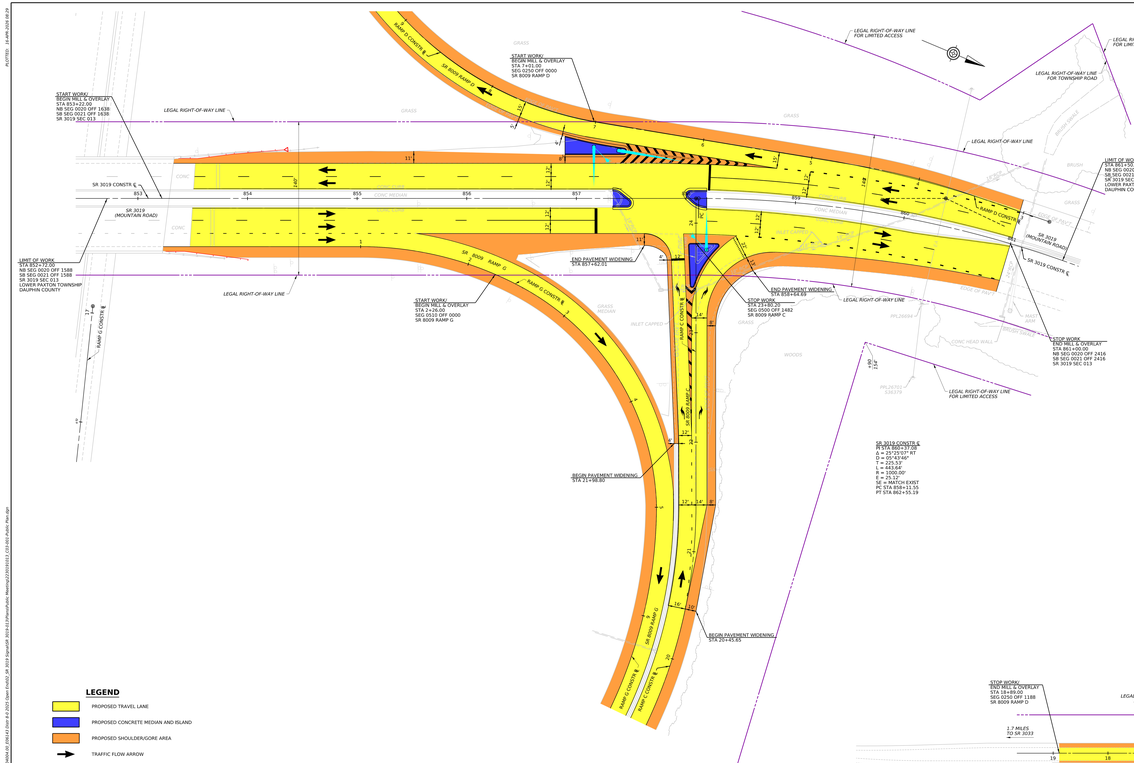

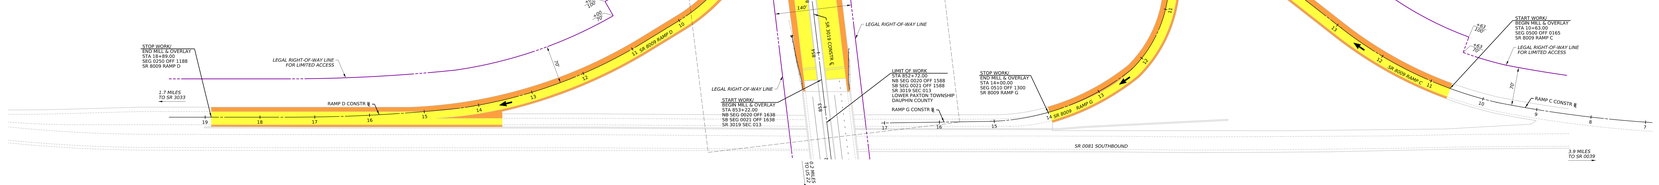

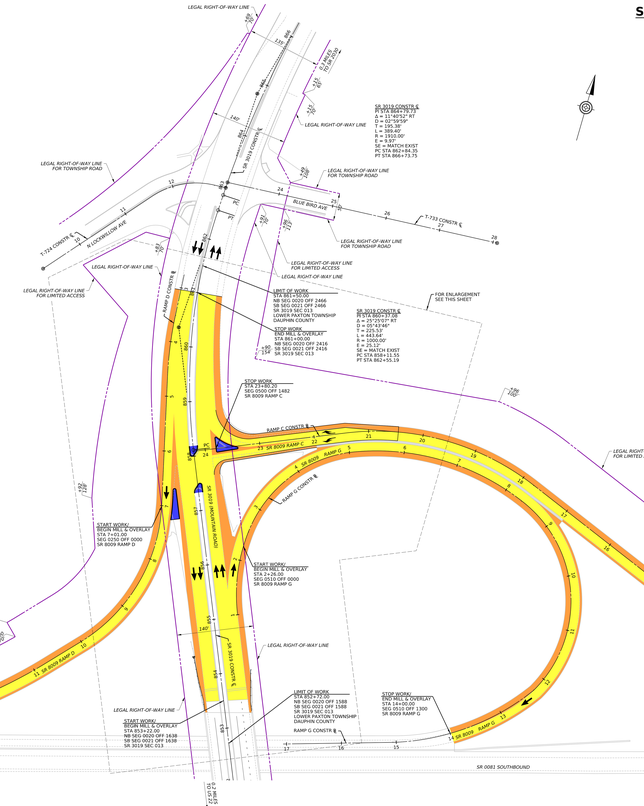

LEGEND

- PROPOSED TRAVEL LANE
- PROPOSED CONCRETE MEDIAN AND ISLAND
- PROPOSED SHOULDER/GORE AREA
- TRAFFIC FLOW ARROW

ENLARGEMENT

SCALE
0 25 50 FEET

PLAN

SCALE
0 50 100 FEET

GPI
pennsylvania
DEPARTMENT OF TRANSPORTATION

GREENMAN-PEDERSEN, INC.