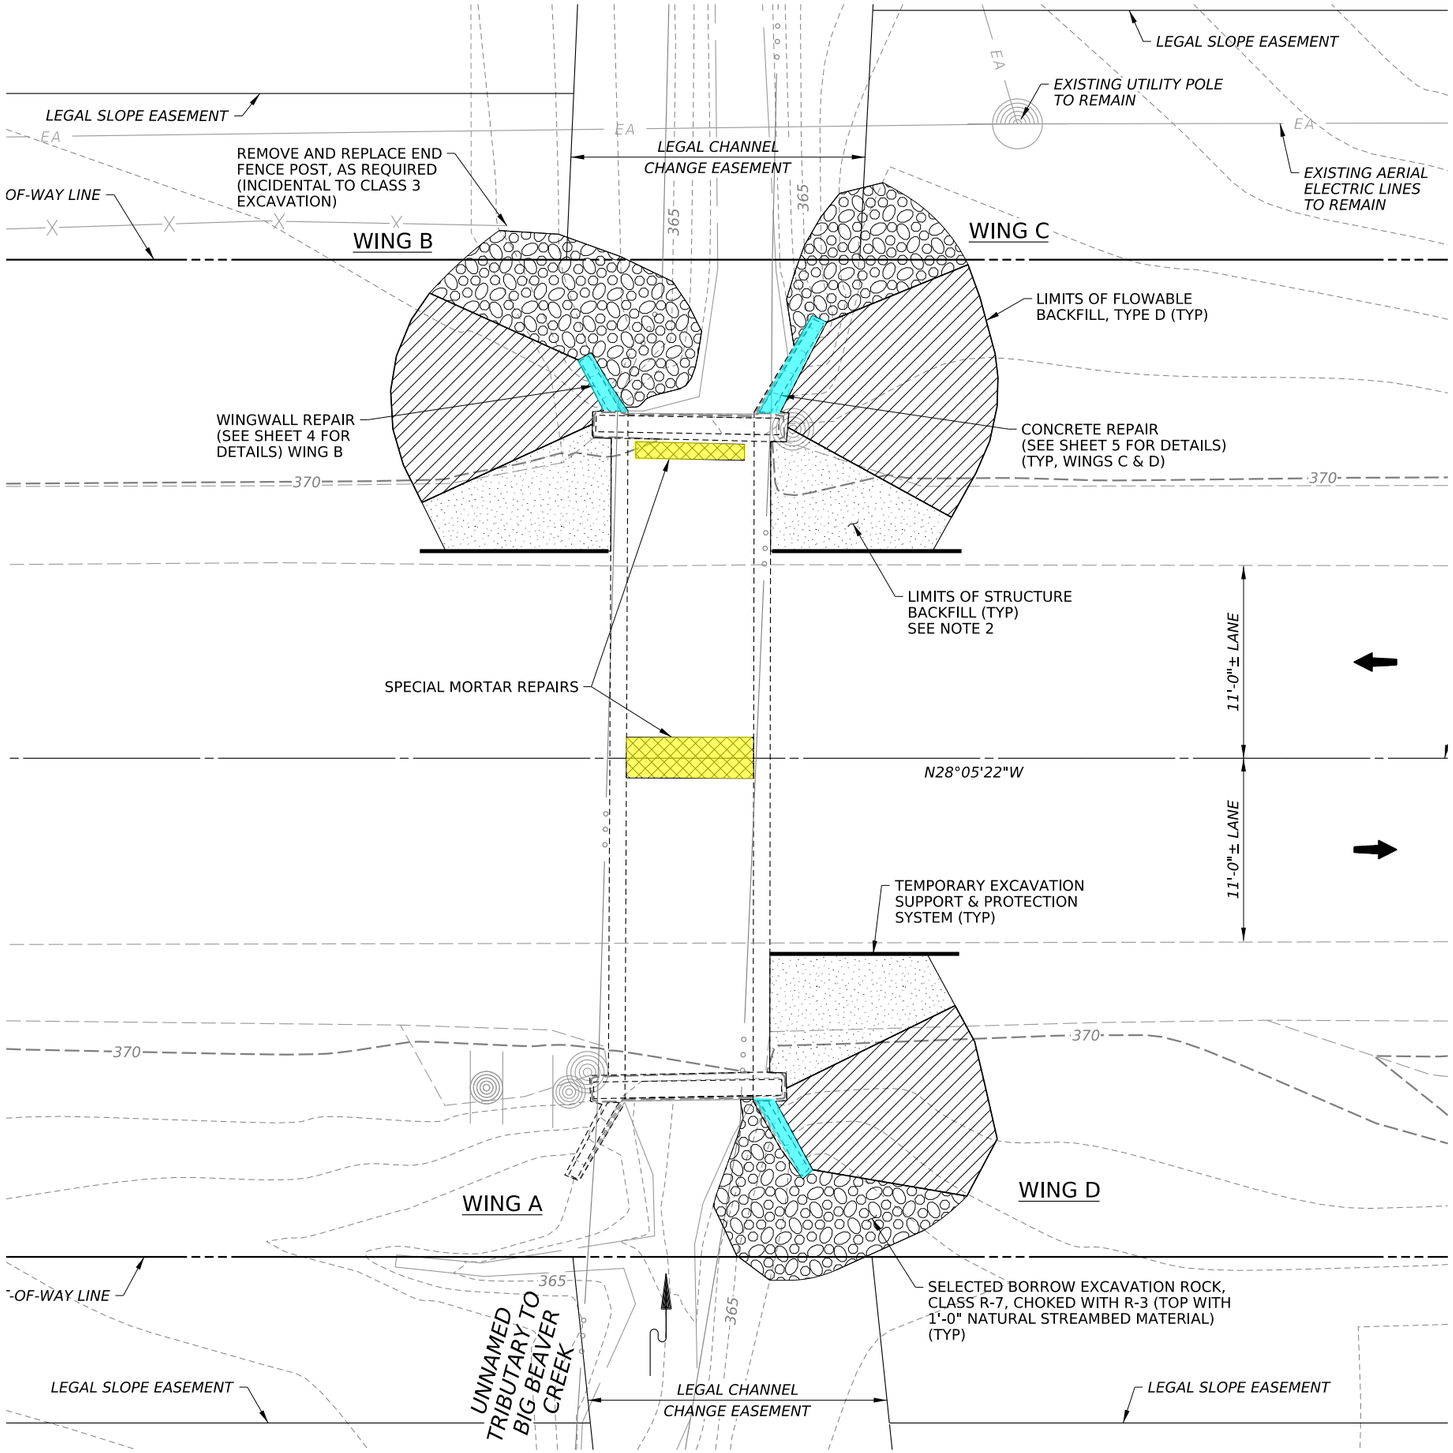

LEGEND

- PROPOSED LIMITS OF WINGWALL REPAIR
- PROPOSED LIMITS OF SPECIAL MORTAR REPAIR

ROUTE 222 OVER TRIBUTARY TO BIG BEAVER CREEK

LANCASTER

pennsylvania
DEPARTMENT OF TRANSPORTATION