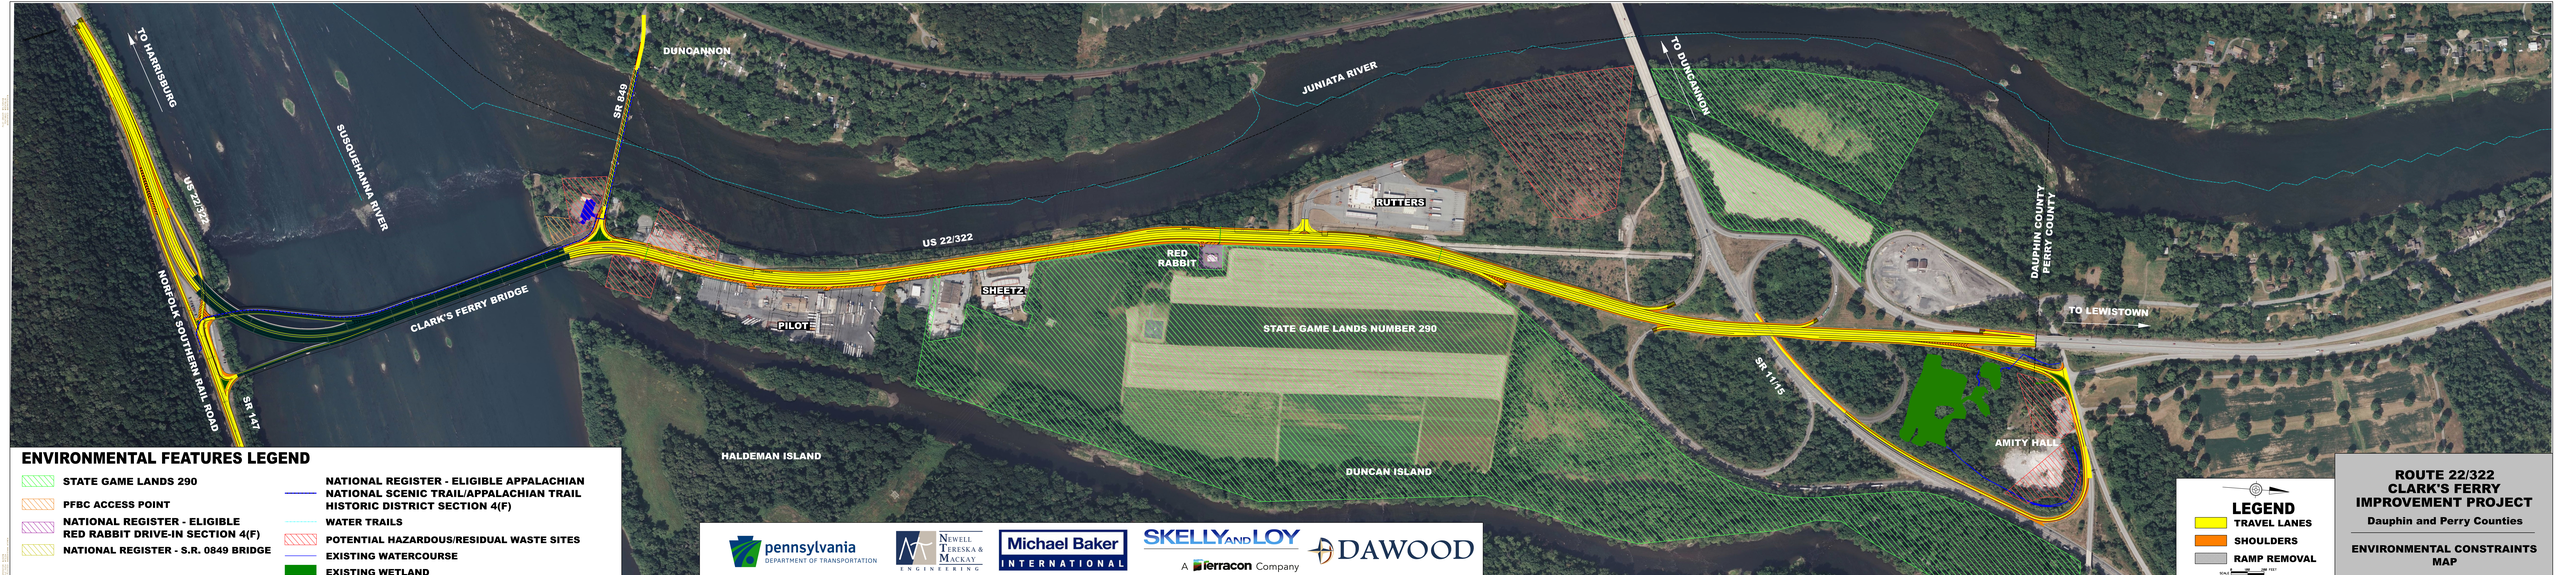


ENVIRONMENTAL FEATURES LEGEND

- STATE GAME LANDS 290
- PFBC ACCESS POINT
- NATIONAL REGISTER - ELIGIBLE RED RABBIT DRIVE-IN SECTION 4(F)
- NATIONAL REGISTER - S.R. 0849 BRIDGE
- NATIONAL REGISTER - ELIGIBLE APPALACHIAN NATIONAL SCENIC TRAIL/APPALACHIAN TRAIL HISTORIC DISTRICT SECTION 4(F)
- WATER TRAILS
- POTENTIAL HAZARDOUS/RESIDUAL WASTE SITES
- EXISTING WATERCOURSE
- EXISTING WETLAND

pennsylvania DEPARTMENT OF TRANSPORTATION

Newell Tereska & MacKay ENGINEERING

Michael Baker INTERNATIONAL

SKELLY AND LOY A Terracon Company

DAWOOD

LEGEND

- TRAVEL LANES
- SHOULDERS
- RAMP REMOVAL

SCALE 0 500 1000 FEET

ROUTE 22/322 CLARK'S FERRY IMPROVEMENT PROJECT

Dauphin and Perry Counties

ENVIRONMENTAL CONSTRAINTS MAP