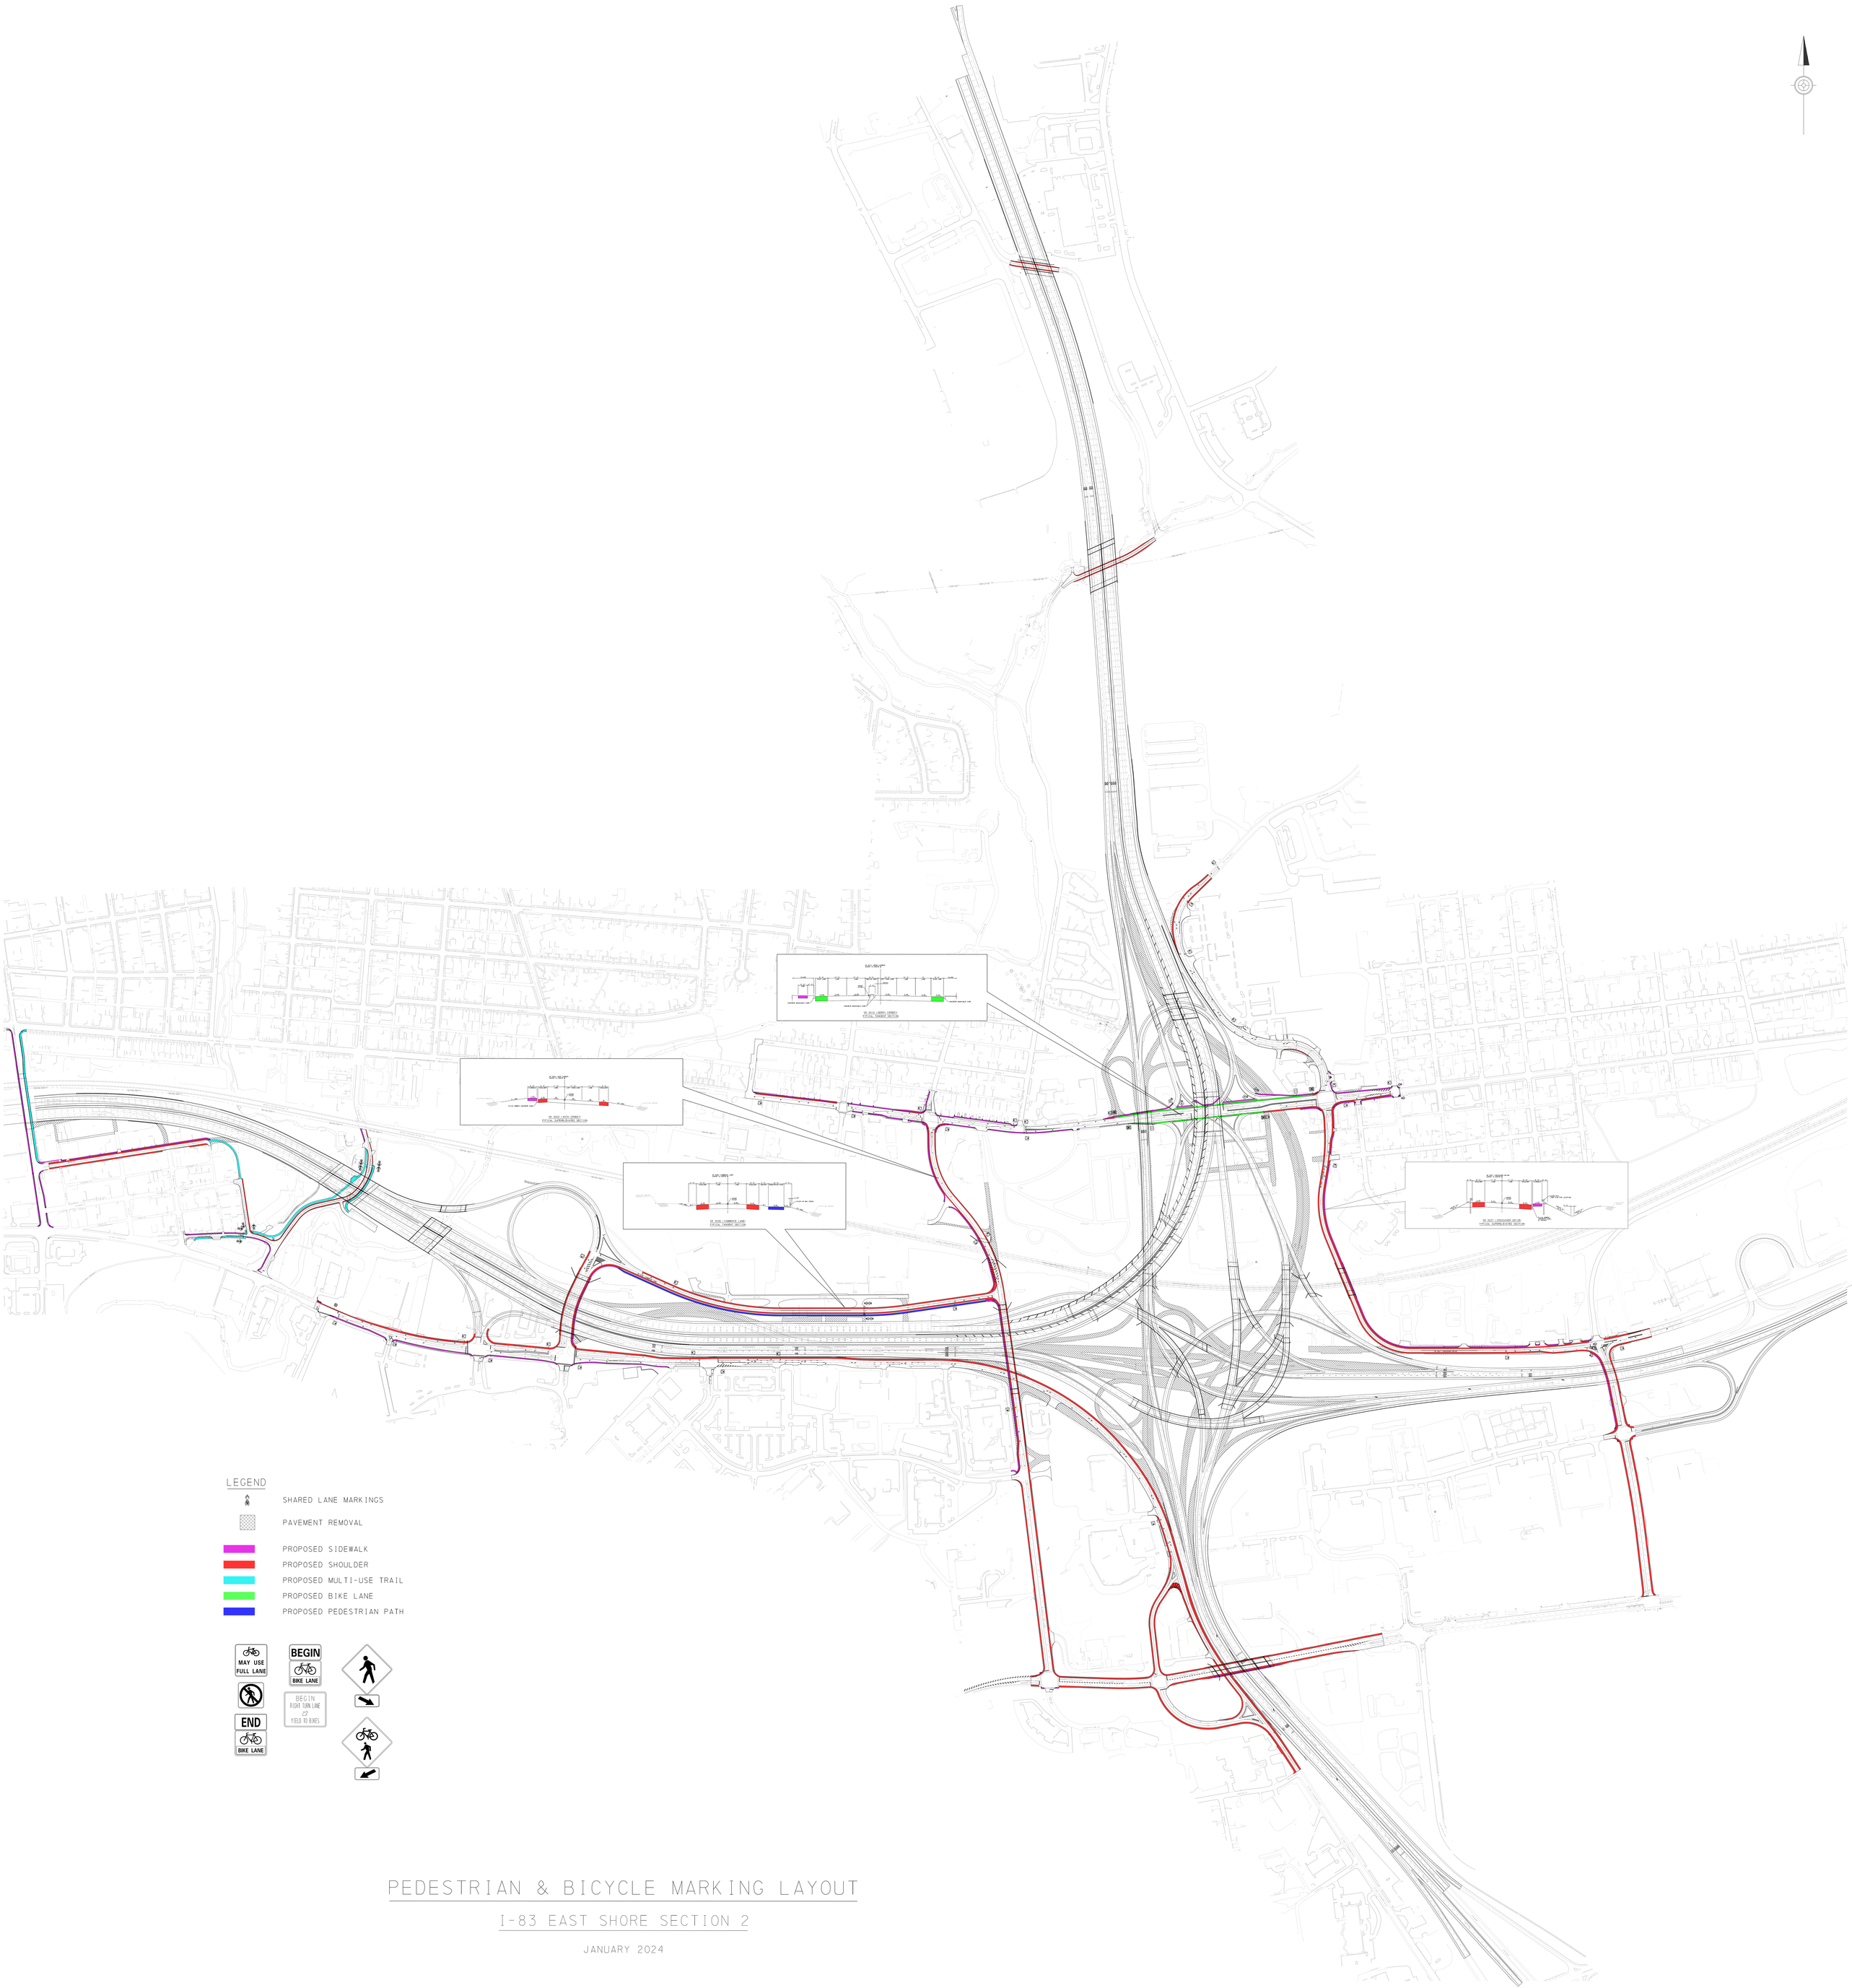

PEDESTRIAN & BICYCLE MARKING LAYOUT

I-83 EAST SHORE SECTION 2

JANUARY 2024