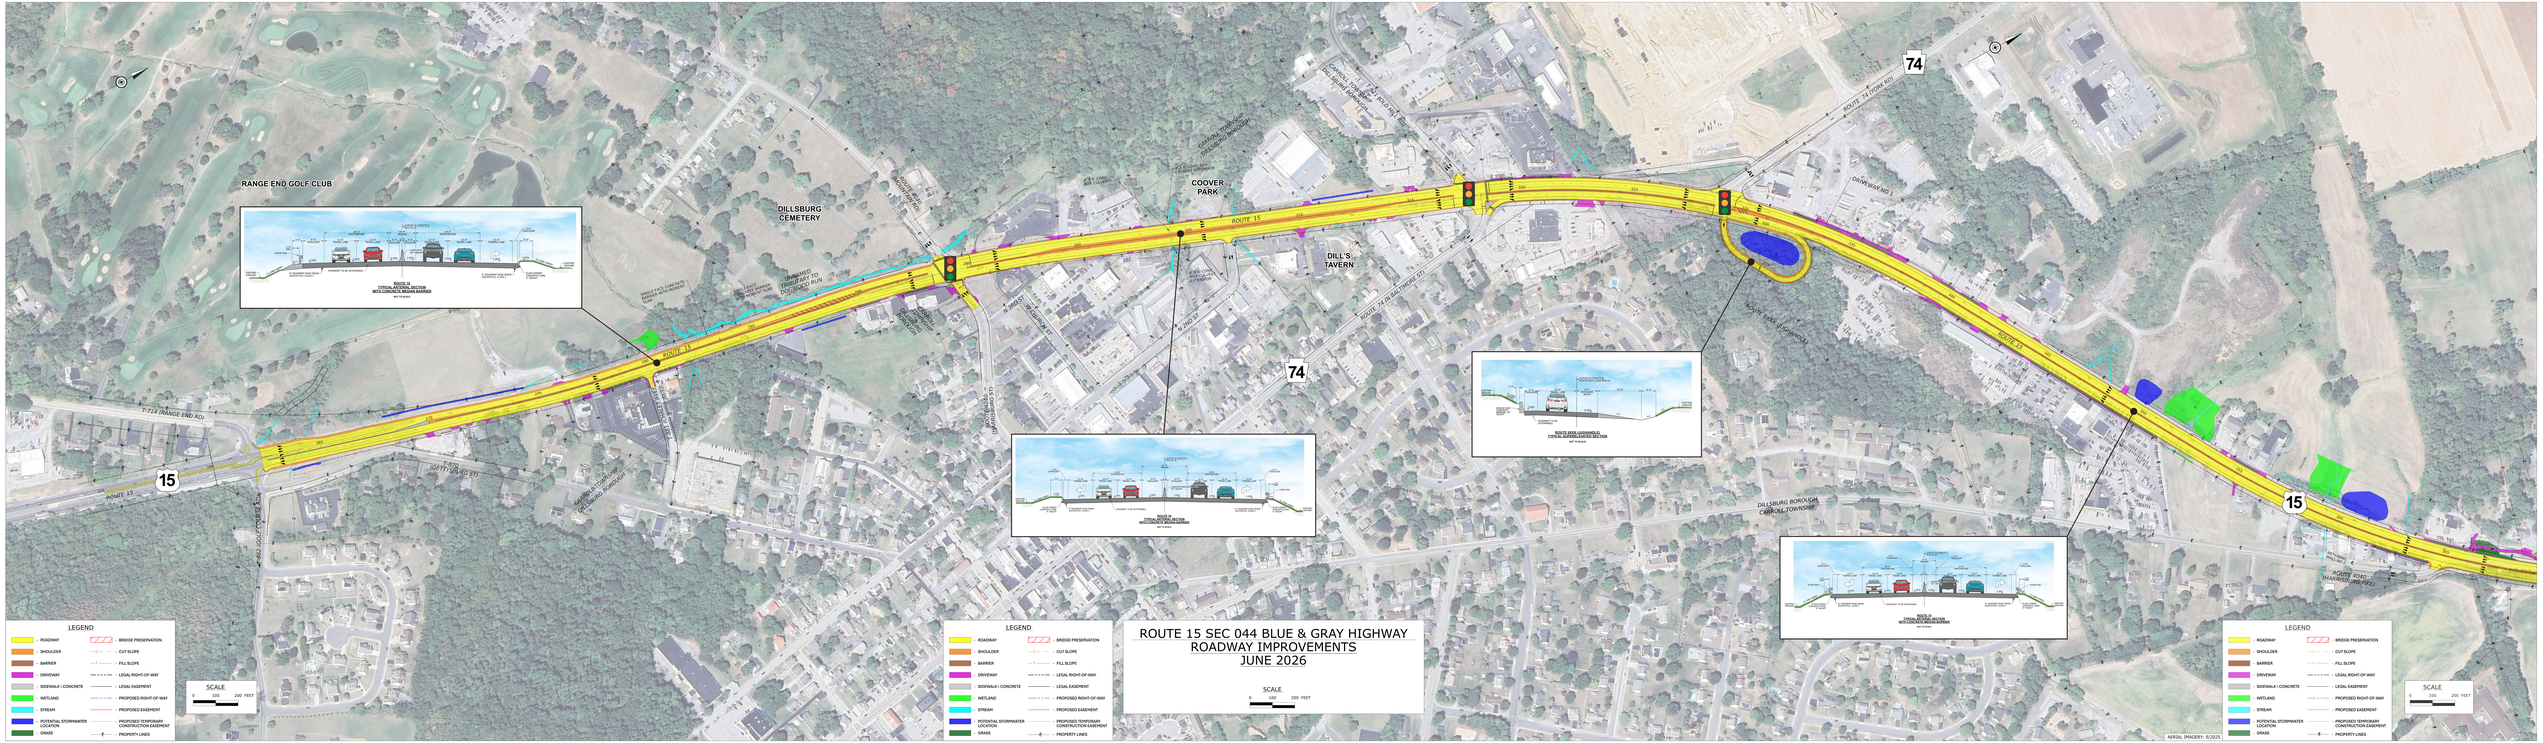
RANGE END GOLF CLUB
DILLSBURG CEMETERY
COOVER PARK
DILL'S TAVERN
ROUTE 15
ROUTE 74
15
74
E-712 (RANGE END RD)
E-870 (BETTY SHAND ST)
ROUTE 74 (EASTPORT ST)
ROUTE 74 (YORK RD)
DRIVEWAY NO 1
NORTH PARK (LOGANVILLE)
DILLSBURG BOROUGH
CARROLL TOWNSHIP
CARROLL TOWNSHIP

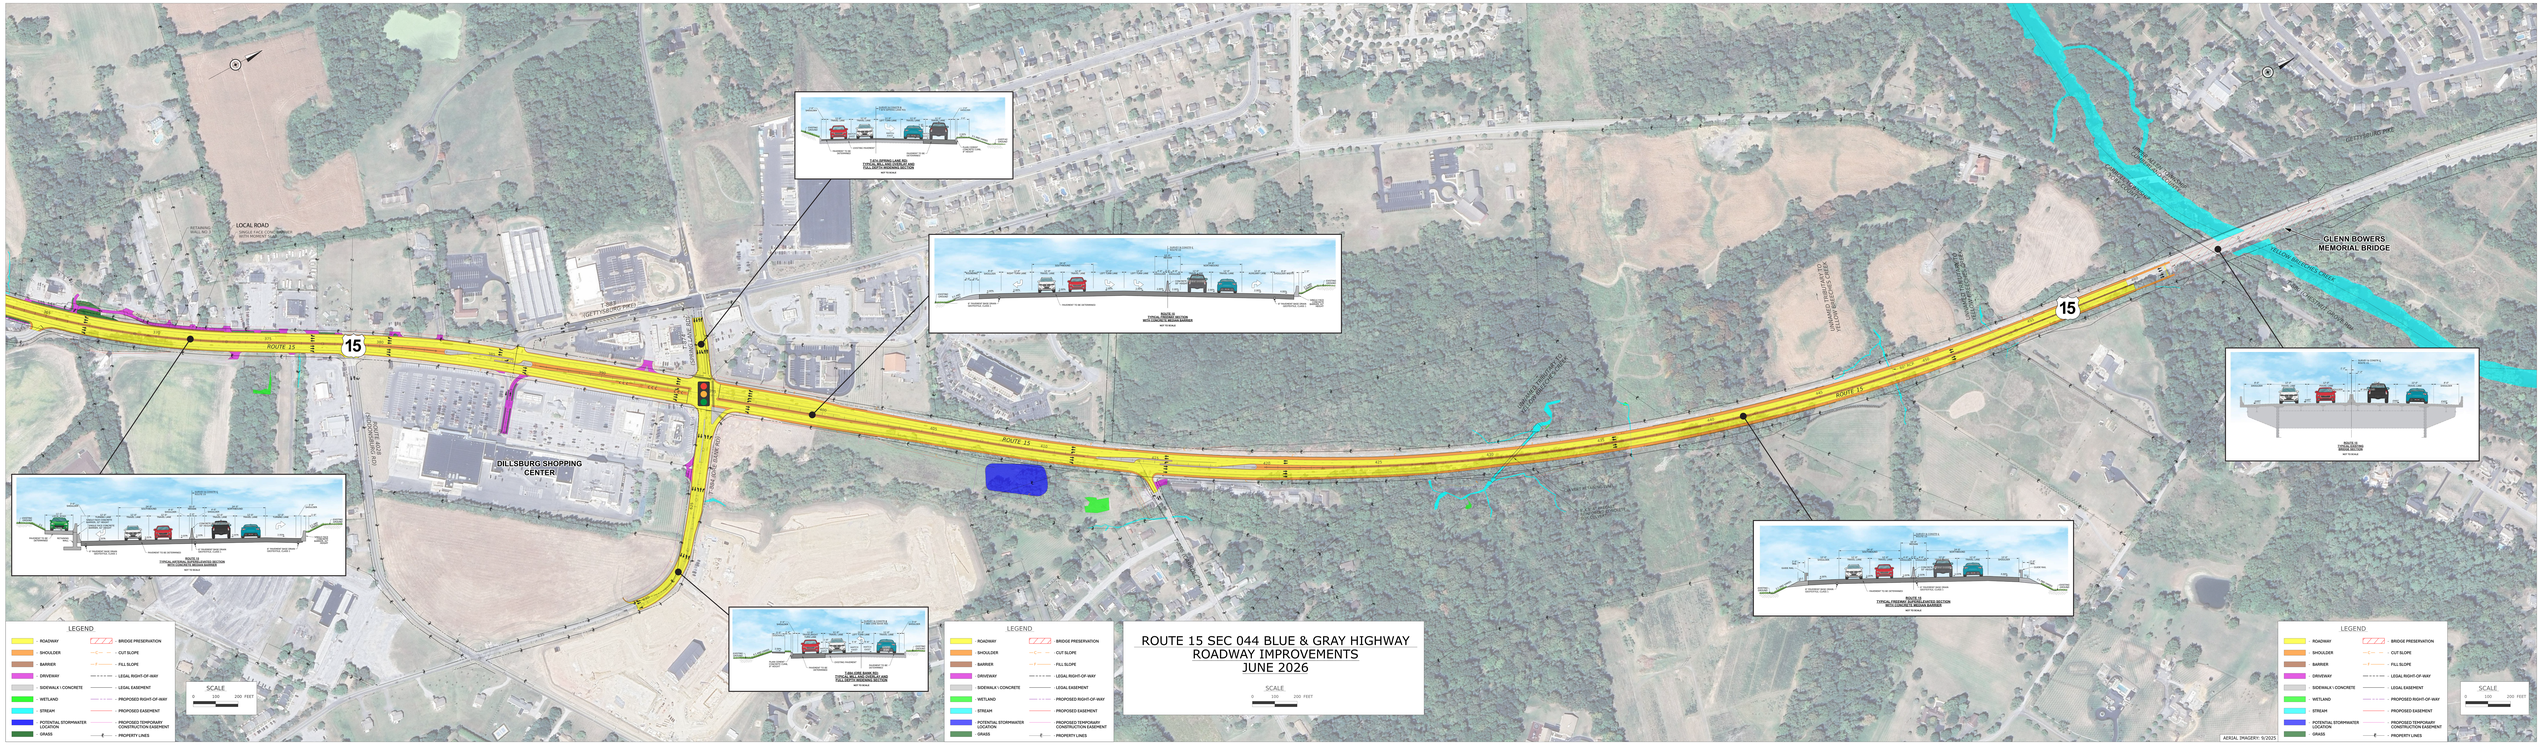
ROUTE 15 SEC 044 BLUE & GRAY HIGHWAY
ROADWAY IMPROVEMENTS
JUNE 2026
LEGEND
ROADWAY
SHOULDER
BARRIER
DRIVEWAY
SIDEWALK / CONCRETE
WETLAND
STREAM
POTENTIAL STORMWATER LOCATION
GRASS
BRIDGE PRESERVATION
CUT SLOPE
FILL SLOPE
LEGAL RIGHT-OF-WAY
LEGAL EASEMENT
PROPOSED RIGHT-OF-WAY
PROPOSED EASEMENT
PROPOSED TEMPORARY CONSTRUCTION EASEMENT
PROPERTY LINES
SCALE
0 100 200 FEET
ROUTE 15
15
LOCAL ROAD
DILLSBURG SHOPPING CENTER
GLENN BOWERS MEMORIAL BRIDGE
YELLOW BREECHES CREEK
CONODOGUINET CREEK
GETTYSBURG PIKE
DILLSBURG PIKE
CONODOGUINET RD
ROUTE 15 TYPICAL FREEWAY SECTION
BRIDGE CONCRETE BARRIER MEDIAN
NOT TO SCALE
ROUTE 15 TYPICAL FREEWAY SECTION
BRIDGE CONCRETE BARRIER MEDIAN
NOT TO SCALE
ROUTE 15 TYPICAL RIGHT-OF-WAY SECTION
FULL DEPTH WIDENING SECTION
NOT TO SCALE
ROUTE 15 TYPICAL RIGHT-OF-WAY SECTION
FULL DEPTH WIDENING SECTION
NOT TO SCALE
AERIAL IMAGERY: 9/2025