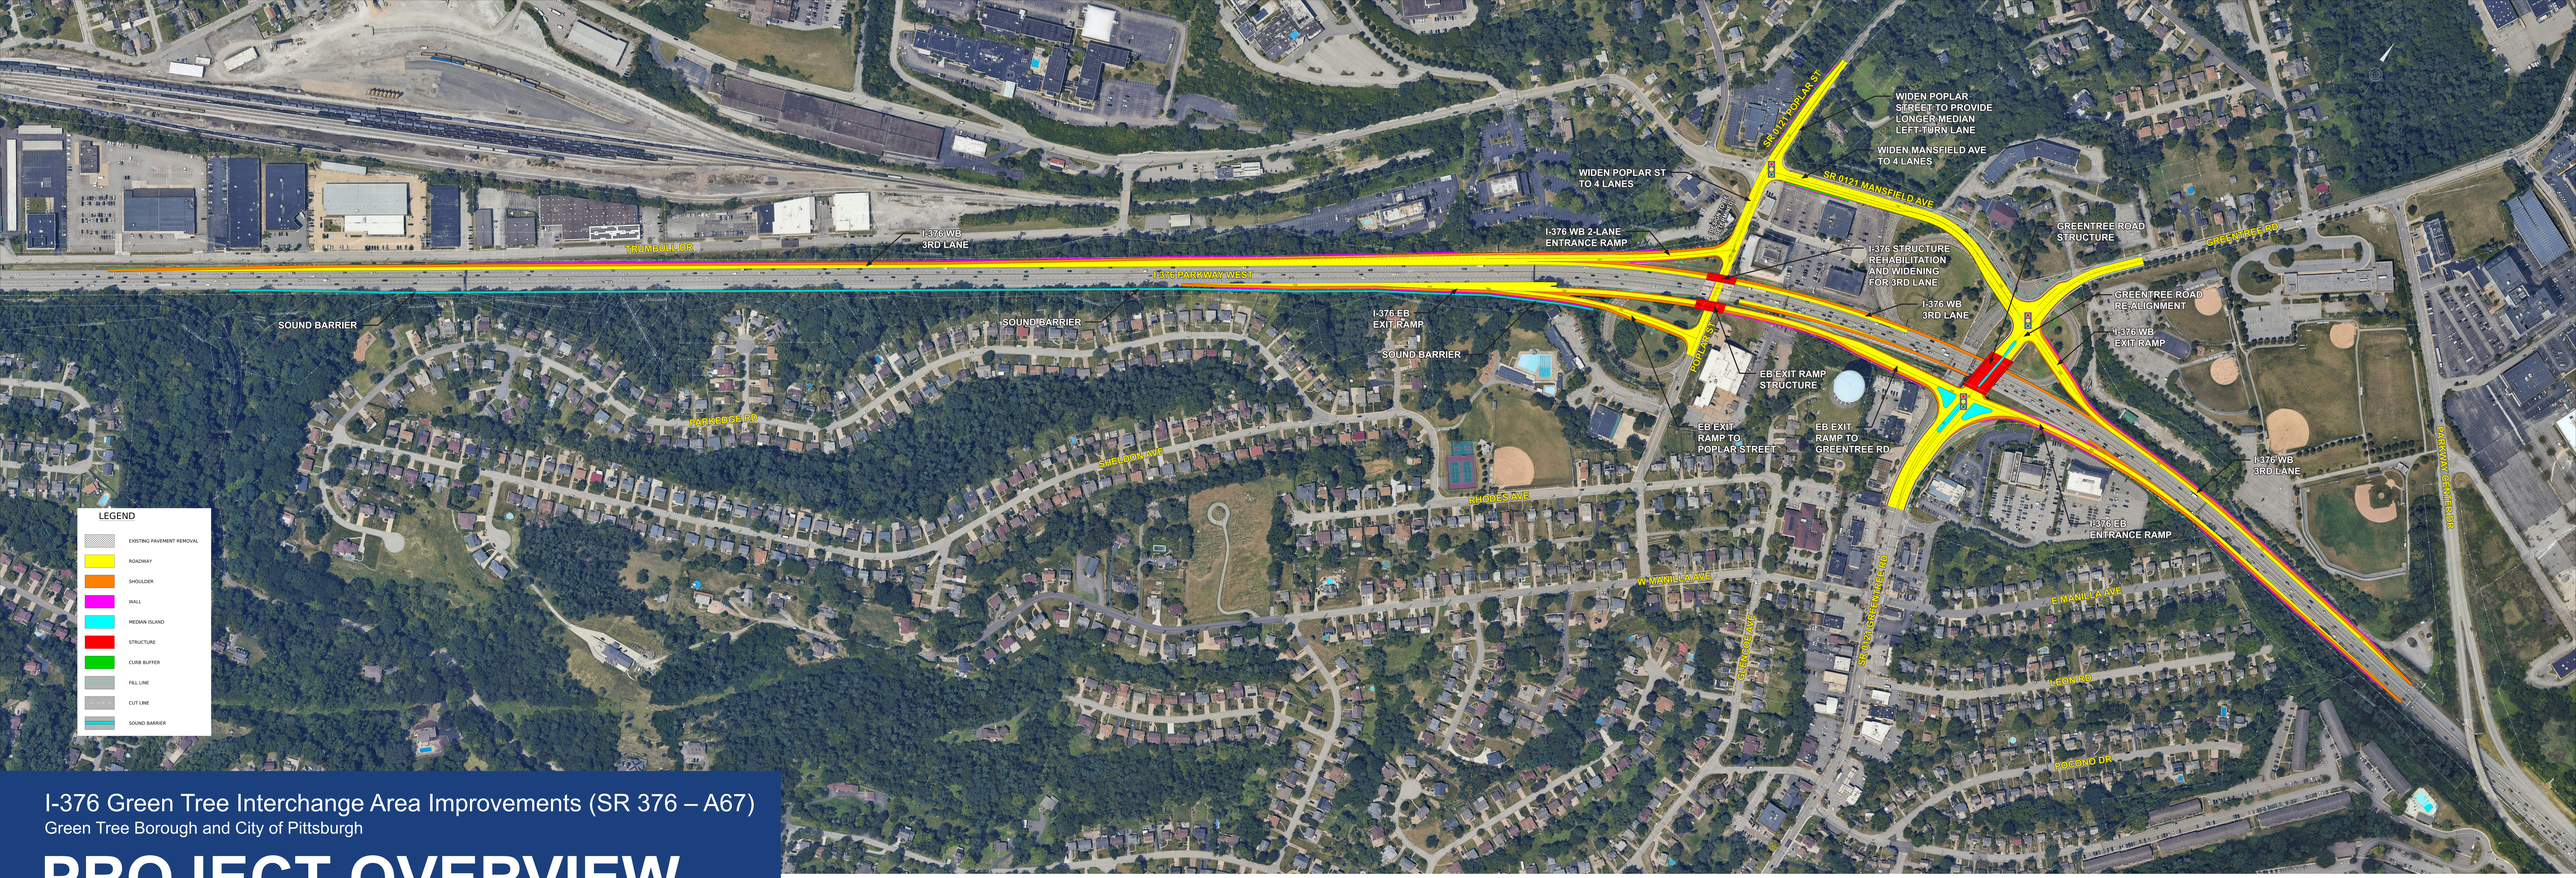

I-376 Green Tree Interchange Area Improvements (SR 376 – A67)

Green Tree Borough and City of Pittsburgh

PROJECT OVERVIEW

HDR

U.S. Department of Transportation
Federal Highway Administration

pennsylvania
DEPARTMENT OF TRANSPORTATION

PRELIMINARY/UNOFFICIAL