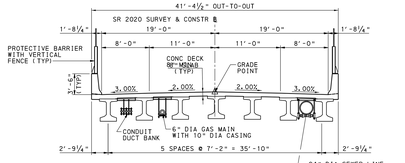

SR 2020 TYPICAL BRIDGE SECTION

NOT TO SCALE

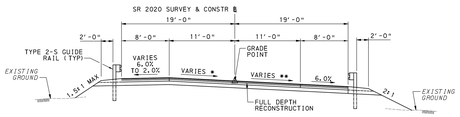

SR 2020 ROADWAY RECONSTRUCTION TYPICAL SECTION - EAST SIDE OF BRIDGE

NOT TO SCALE

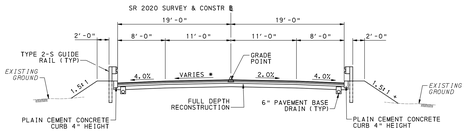

SR 2020 ROADWAY RECONSTRUCTION TYPICAL SECTION - WEST SIDE OF BRIDGE

NOT TO SCALE

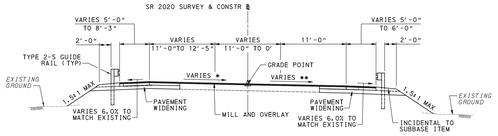

SR 2020 RAOADWAY TYPICAL WIDENING AND OVERLAY SECTION

NOT TO SCALE

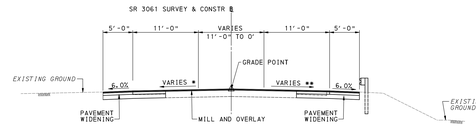

SR 3061 TYPICAL WIDENING AND OVERLAY SECTION

NOT TO SCALE

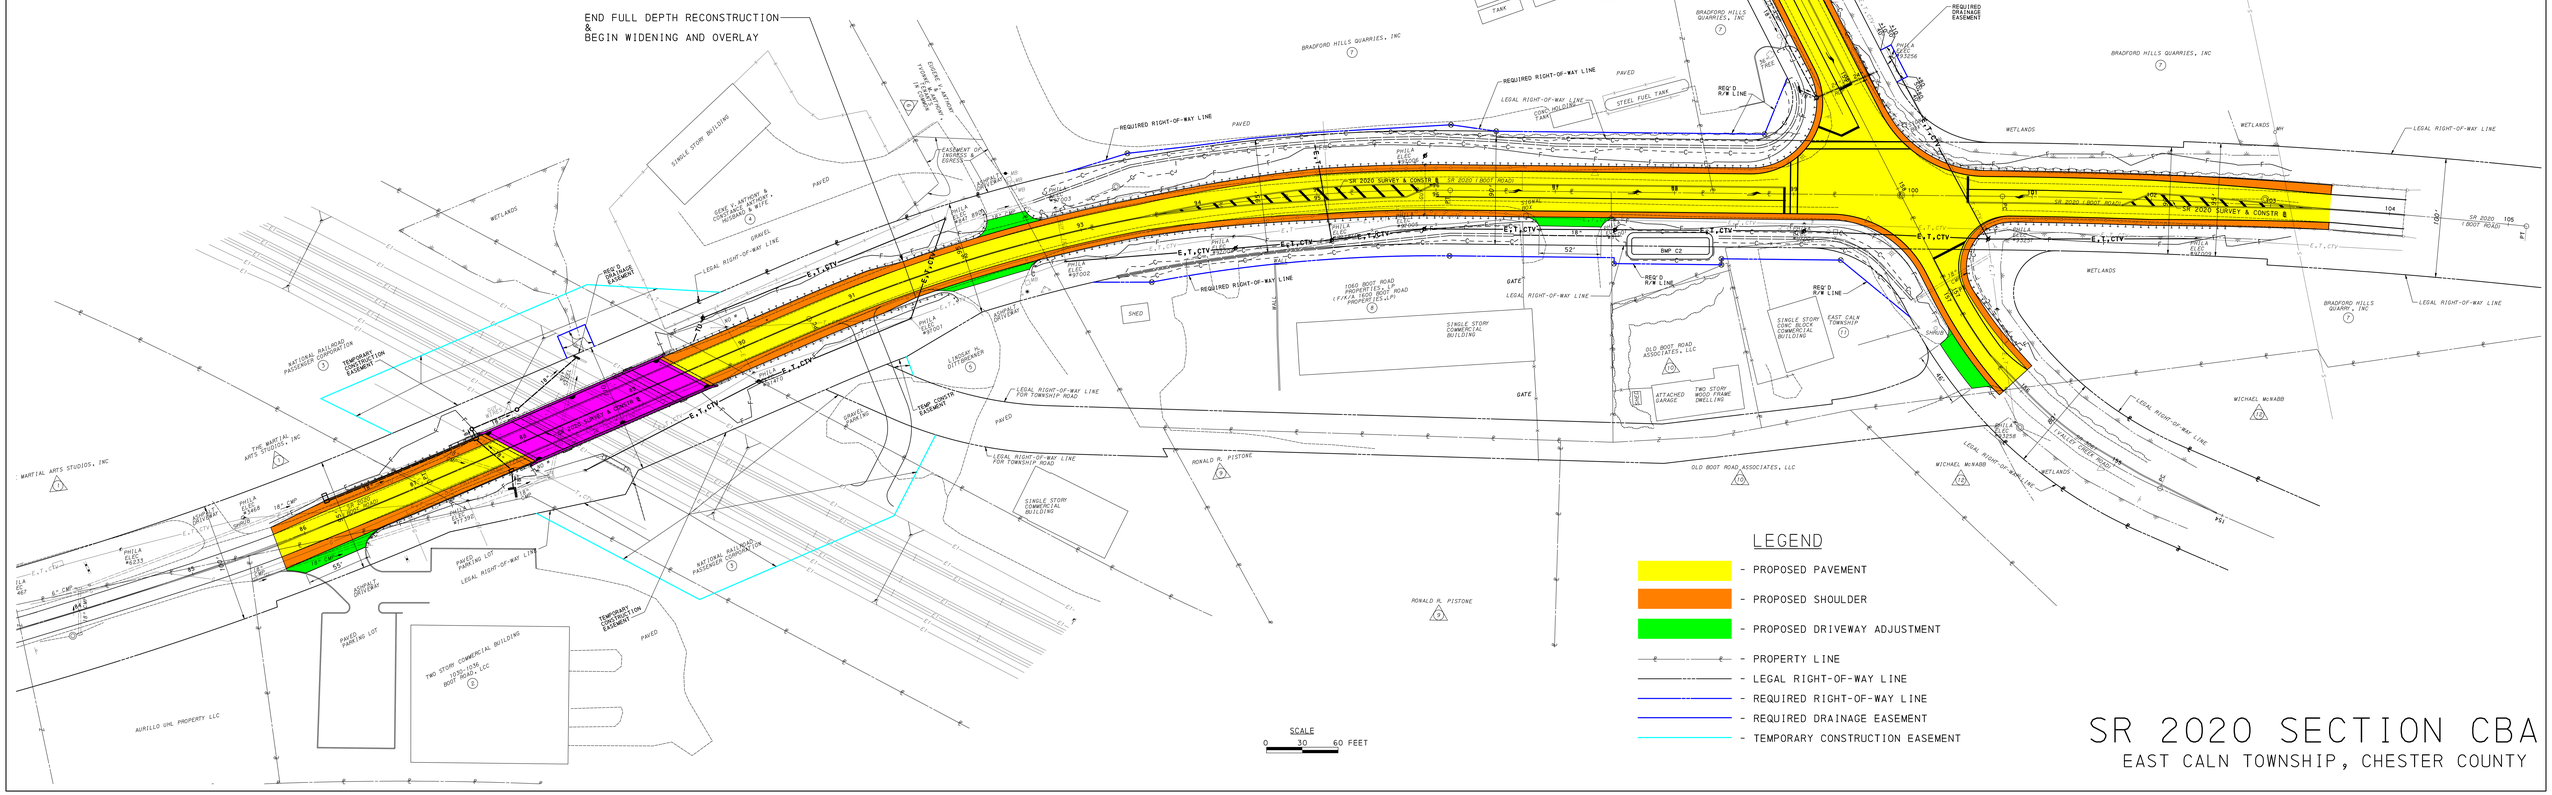

LEGEND

- PROPOSED PAVEMENT
- PROPOSED SHOULDER
- PROPOSED DRIVEWAY ADJUSTMENT
- PROPERTY LINE
- LEGAL RIGHT-OF-WAY LINE
- REQUIRED RIGHT-OF-WAY LINE
- REQUIRED DRAINAGE EASEMENT
- TEMPORARY CONSTRUCTION EASEMENT

SR 2020 SECTION CBA

EAST CALN TOWNSHIP, CHESTER COUNTY