



ROUTE 0690 (BROOK STREET) OVER ROARING BROOK MOSCOW BOROUGH, LACKAWANNA COUNTY

TRAFFIC WILL BE MAINTAINED VIA A DETOUR
ROUTE DURING BRIDGE CONSTRUCTION

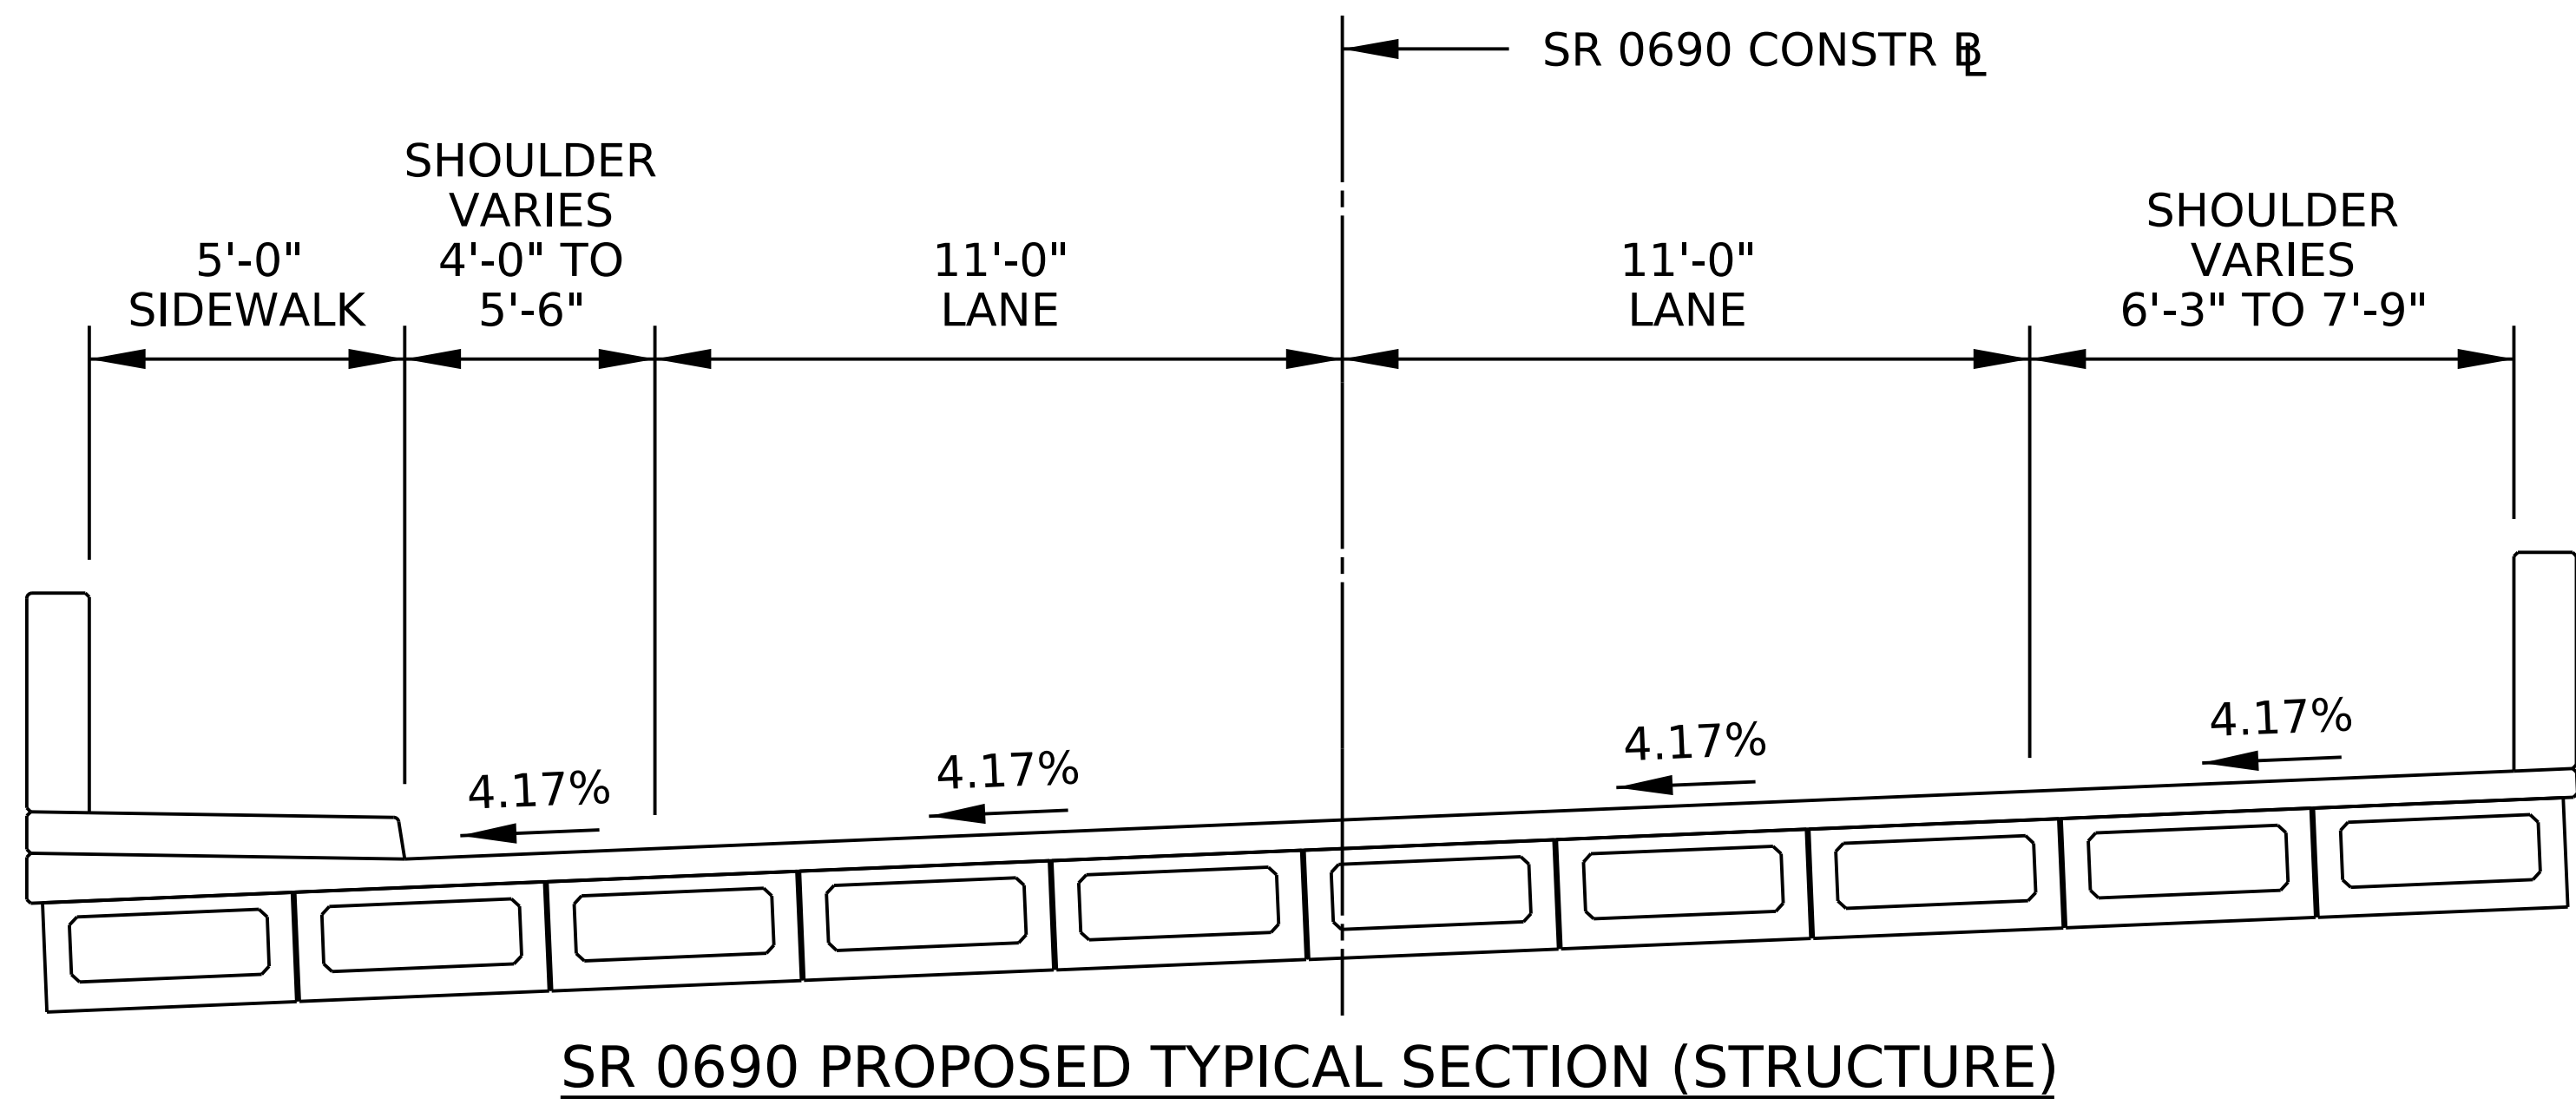

- LEGEND**
- PROPOSED STRUCURE (SUPERSTRUCTURE REPLACEMENT)
 - PROPOSED FULL DEPTH RECONSTRUCTION
 - WATERWAY/STREAM
 - PRELIMINARY PROPOSED RIGHT-OF-WAY
 - PRELIMINARY TEMPORARY CONSTRUCTION EASEMENT
 - ROCK, CLASS R-6, CHOKED WITH NO. 1 COARSE AGGREGATE AND STREAMBED MATERIAL

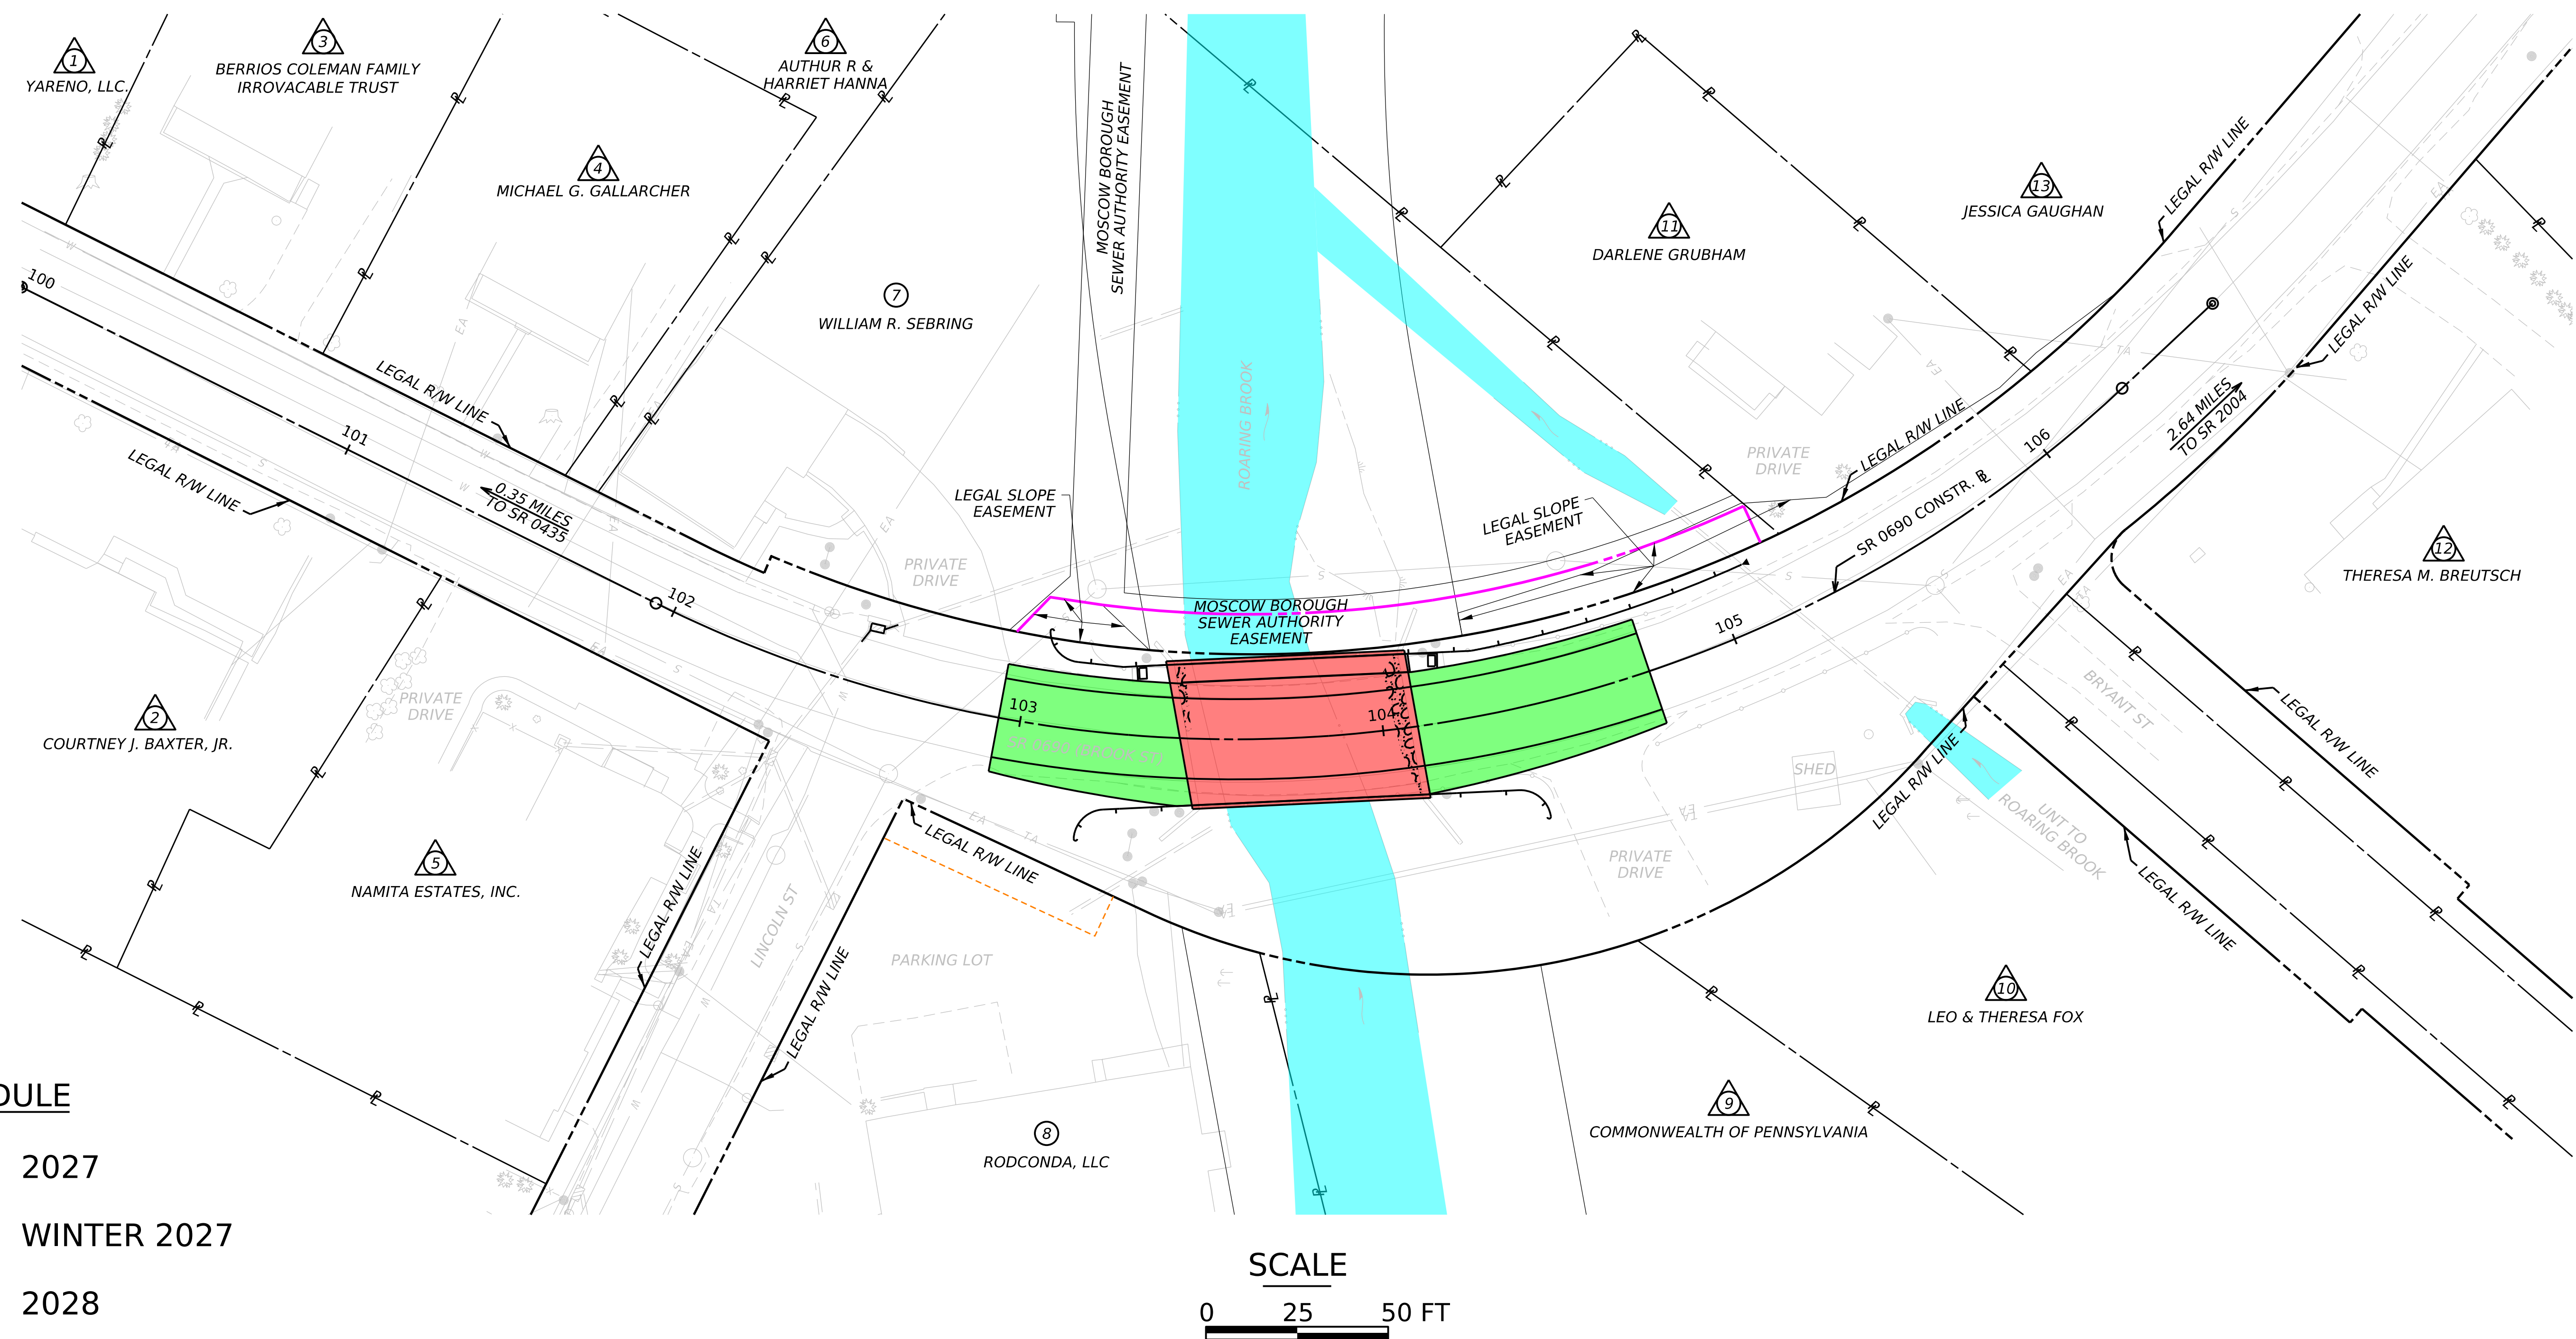

ANTICIPATED SCHEDULE

FINAL DESIGN	2027
OPEN BIDS	WINTER 2027
DETOUR	2028

PROJECT PLAN

PREPARED BY:

