
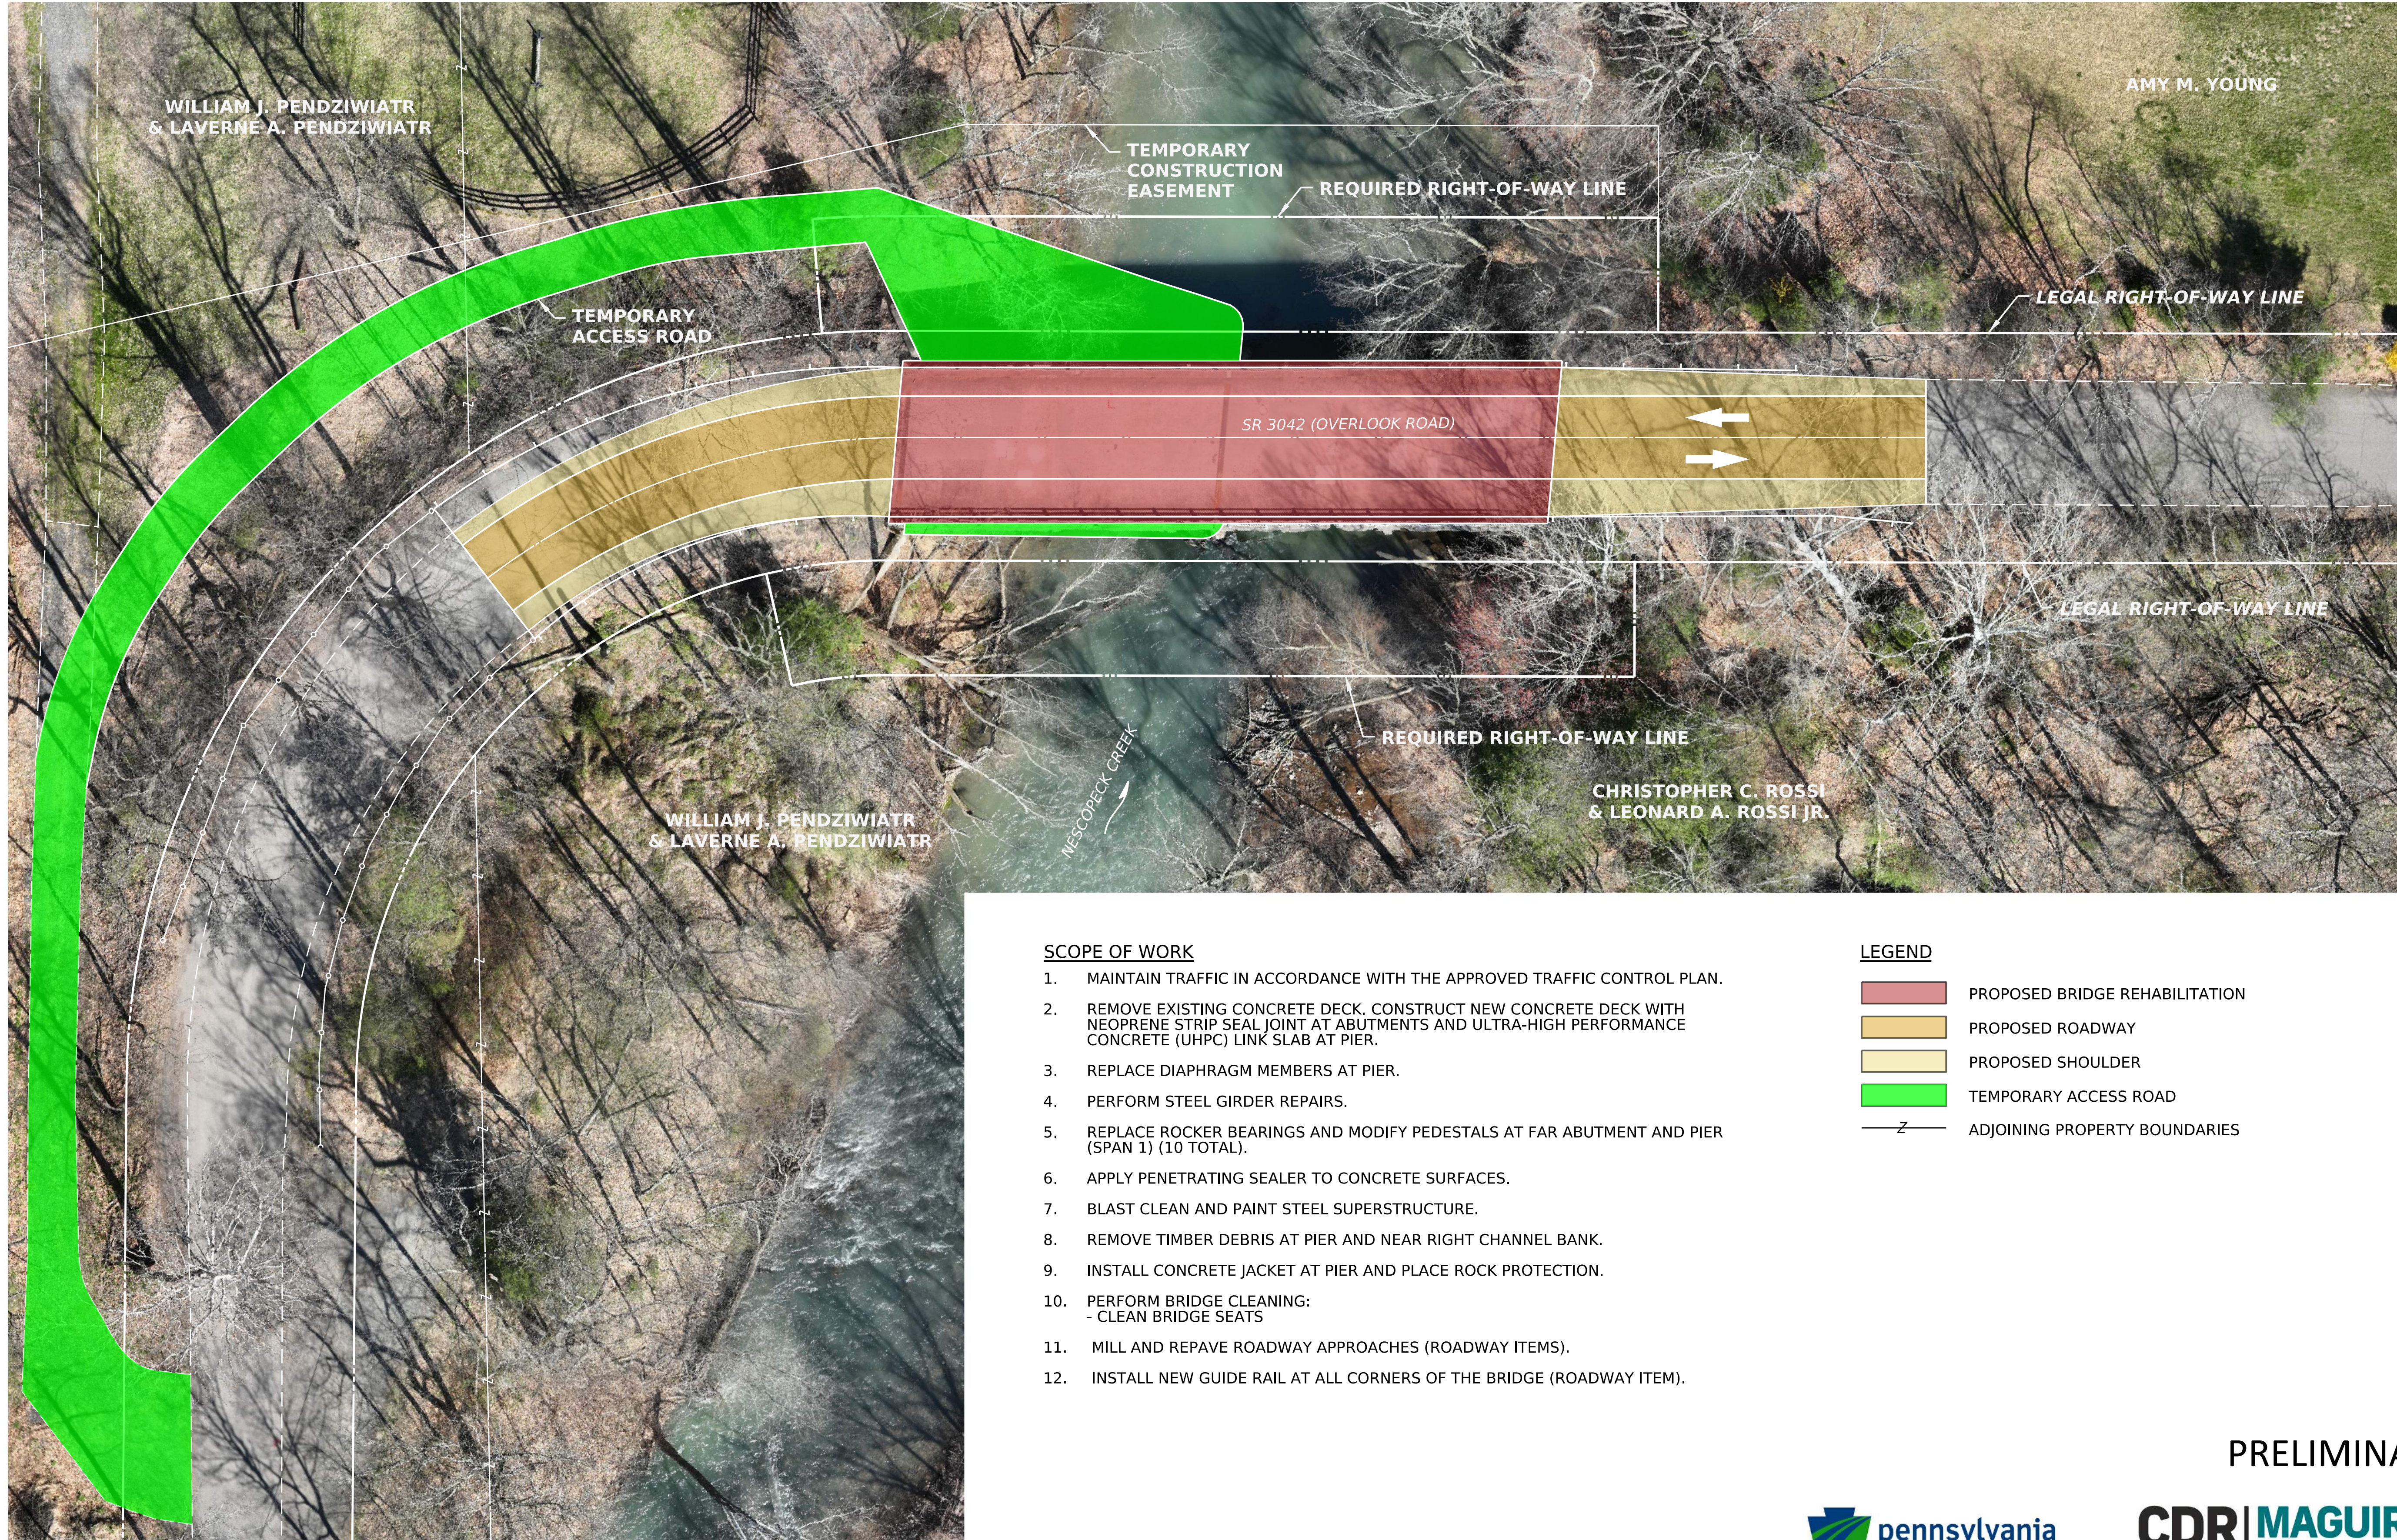


Route 3042 (Overlook Road) over Nescopeck Creek
Nescopeck Township, Luzerne County, Pennsylvania

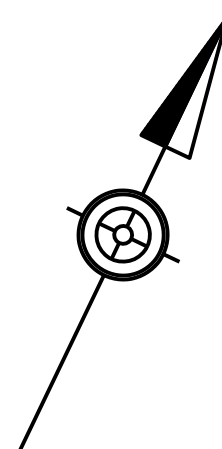

SCOPE OF WORK


1. MAINTAIN TRAFFIC IN ACCORDANCE WITH THE APPROVED TRAFFIC CONTROL PLAN.
2. REMOVE EXISTING CONCRETE DECK. CONSTRUCT NEW CONCRETE DECK WITH NEOPRENE STRIP SEAL JOINT AT ABUTMENTS AND ULTRA-HIGH PERFORMANCE CONCRETE (UHPC) LINK SLAB AT PIER.
3. REPLACE DIAPHRAGM MEMBERS AT PIER.
4. PERFORM STEEL GIRDER REPAIRS.
5. REPLACE ROCKER BEARINGS AND MODIFY PEDESTALS AT FAR ABUTMENT AND PIER (SPAN 1) (10 TOTAL).
6. APPLY PENETRATING SEALER TO CONCRETE SURFACES.
7. BLAST CLEAN AND PAINT STEEL SUPERSTRUCTURE.
8. REMOVE TIMBER DEBRIS AT PIER AND NEAR RIGHT CHANNEL BANK.
9. INSTALL CONCRETE JACKET AT PIER AND PLACE ROCK PROTECTION.
10. PERFORM BRIDGE CLEANING:
- CLEAN BRIDGE SEATS
11. MILL AND REPAVE ROADWAY APPROACHES (ROADWAY ITEMS).
12. INSTALL NEW GUIDE RAIL AT ALL CORNERS OF THE BRIDGE (ROADWAY ITEM).

LEGEND


- | | |
|--|--------------------------------|
| | PROPOSED BRIDGE REHABILITATION |
| | PROPOSED ROADWAY |
| | PROPOSED SHOULDER |
| | TEMPORARY ACCESS ROAD |
| | ADJOINING PROPERTY BOUNDARIES |

PRELIMINARY


Route 3042 (Overlook Road) over Nescopeck Creek
Nescopeck Township, Luzerne County, Pennsylvania

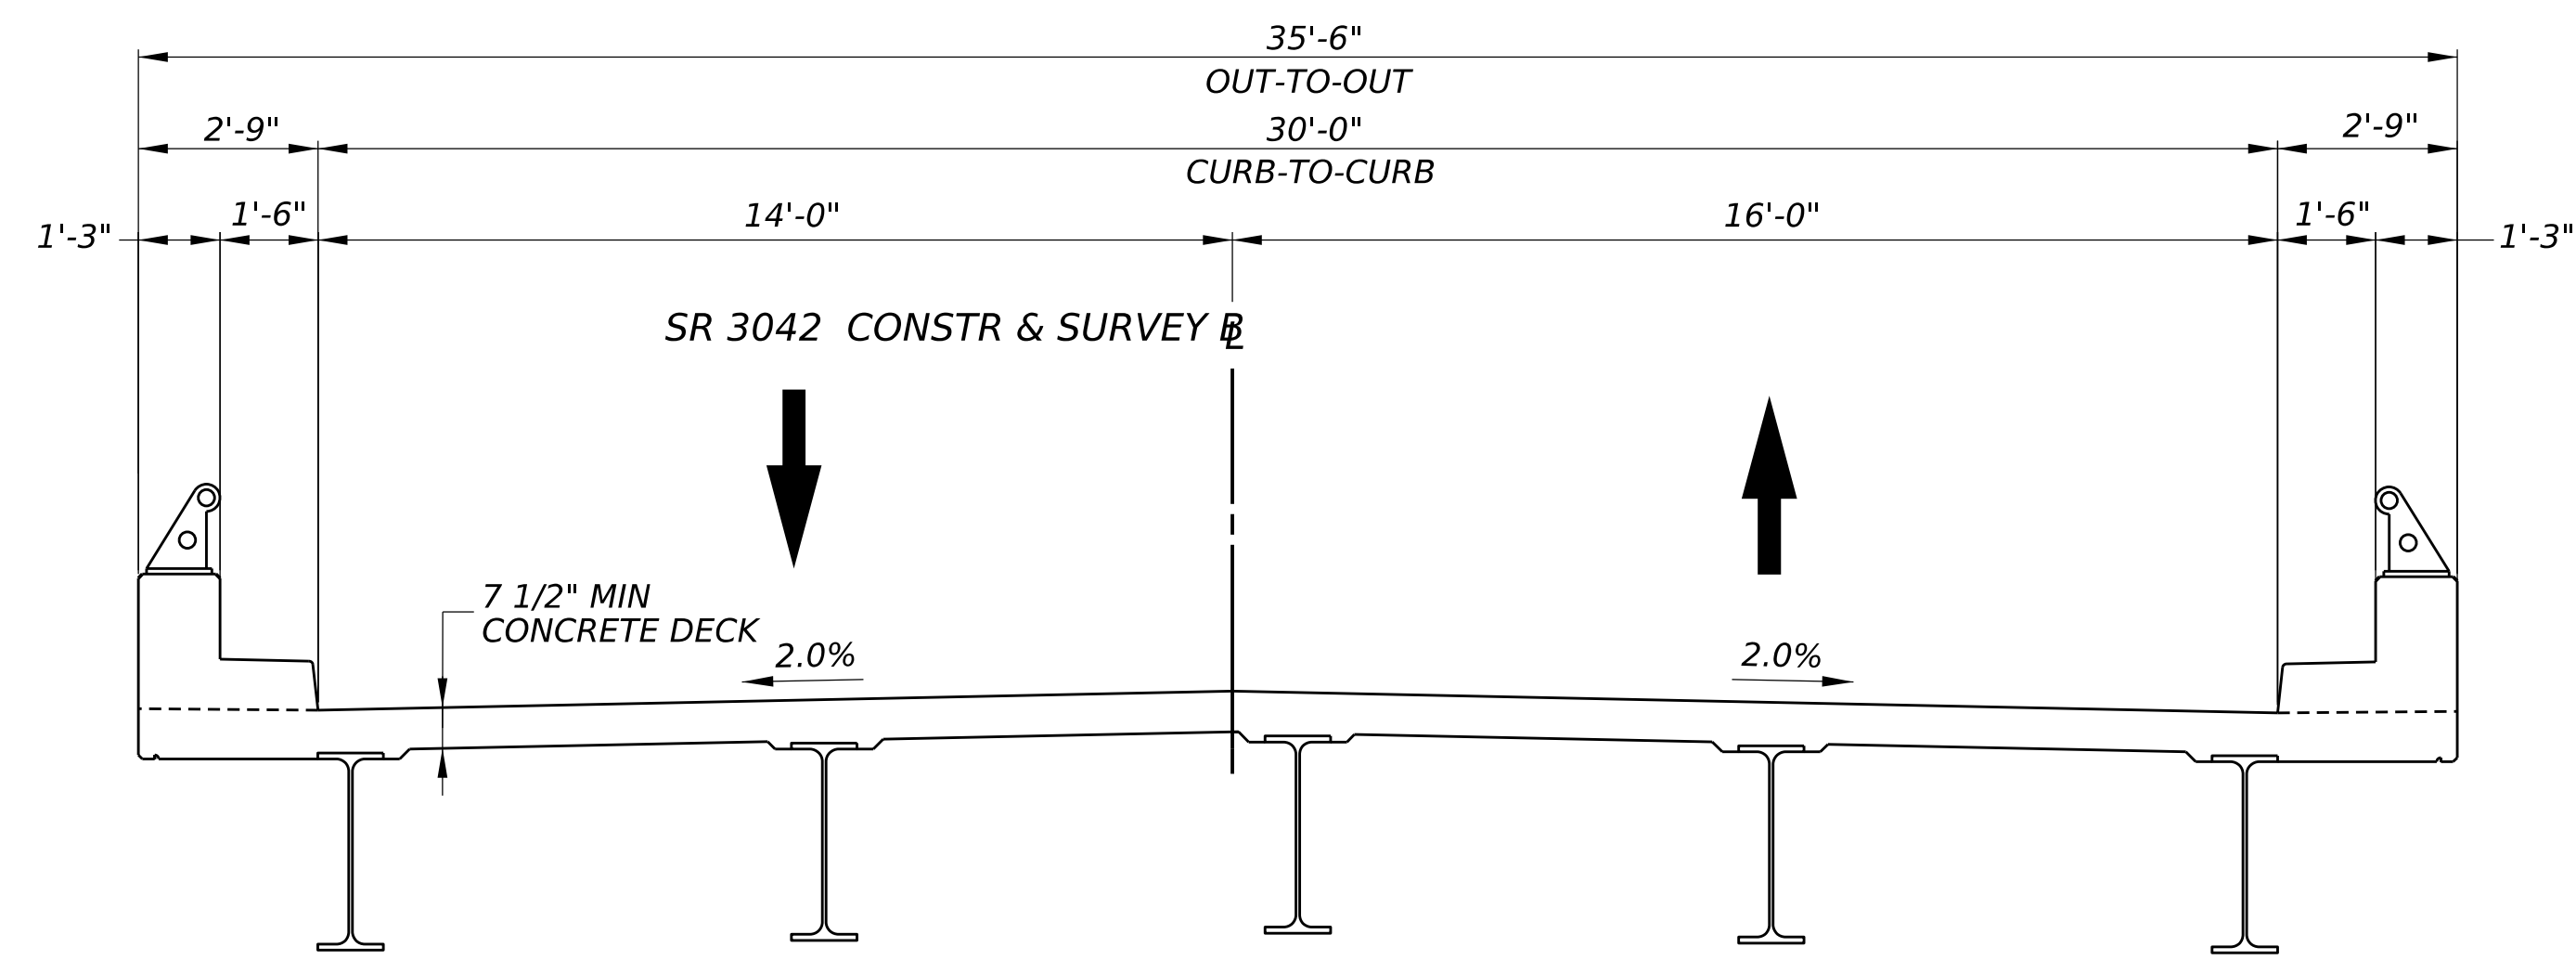


EXISTING TYPICAL SECTION

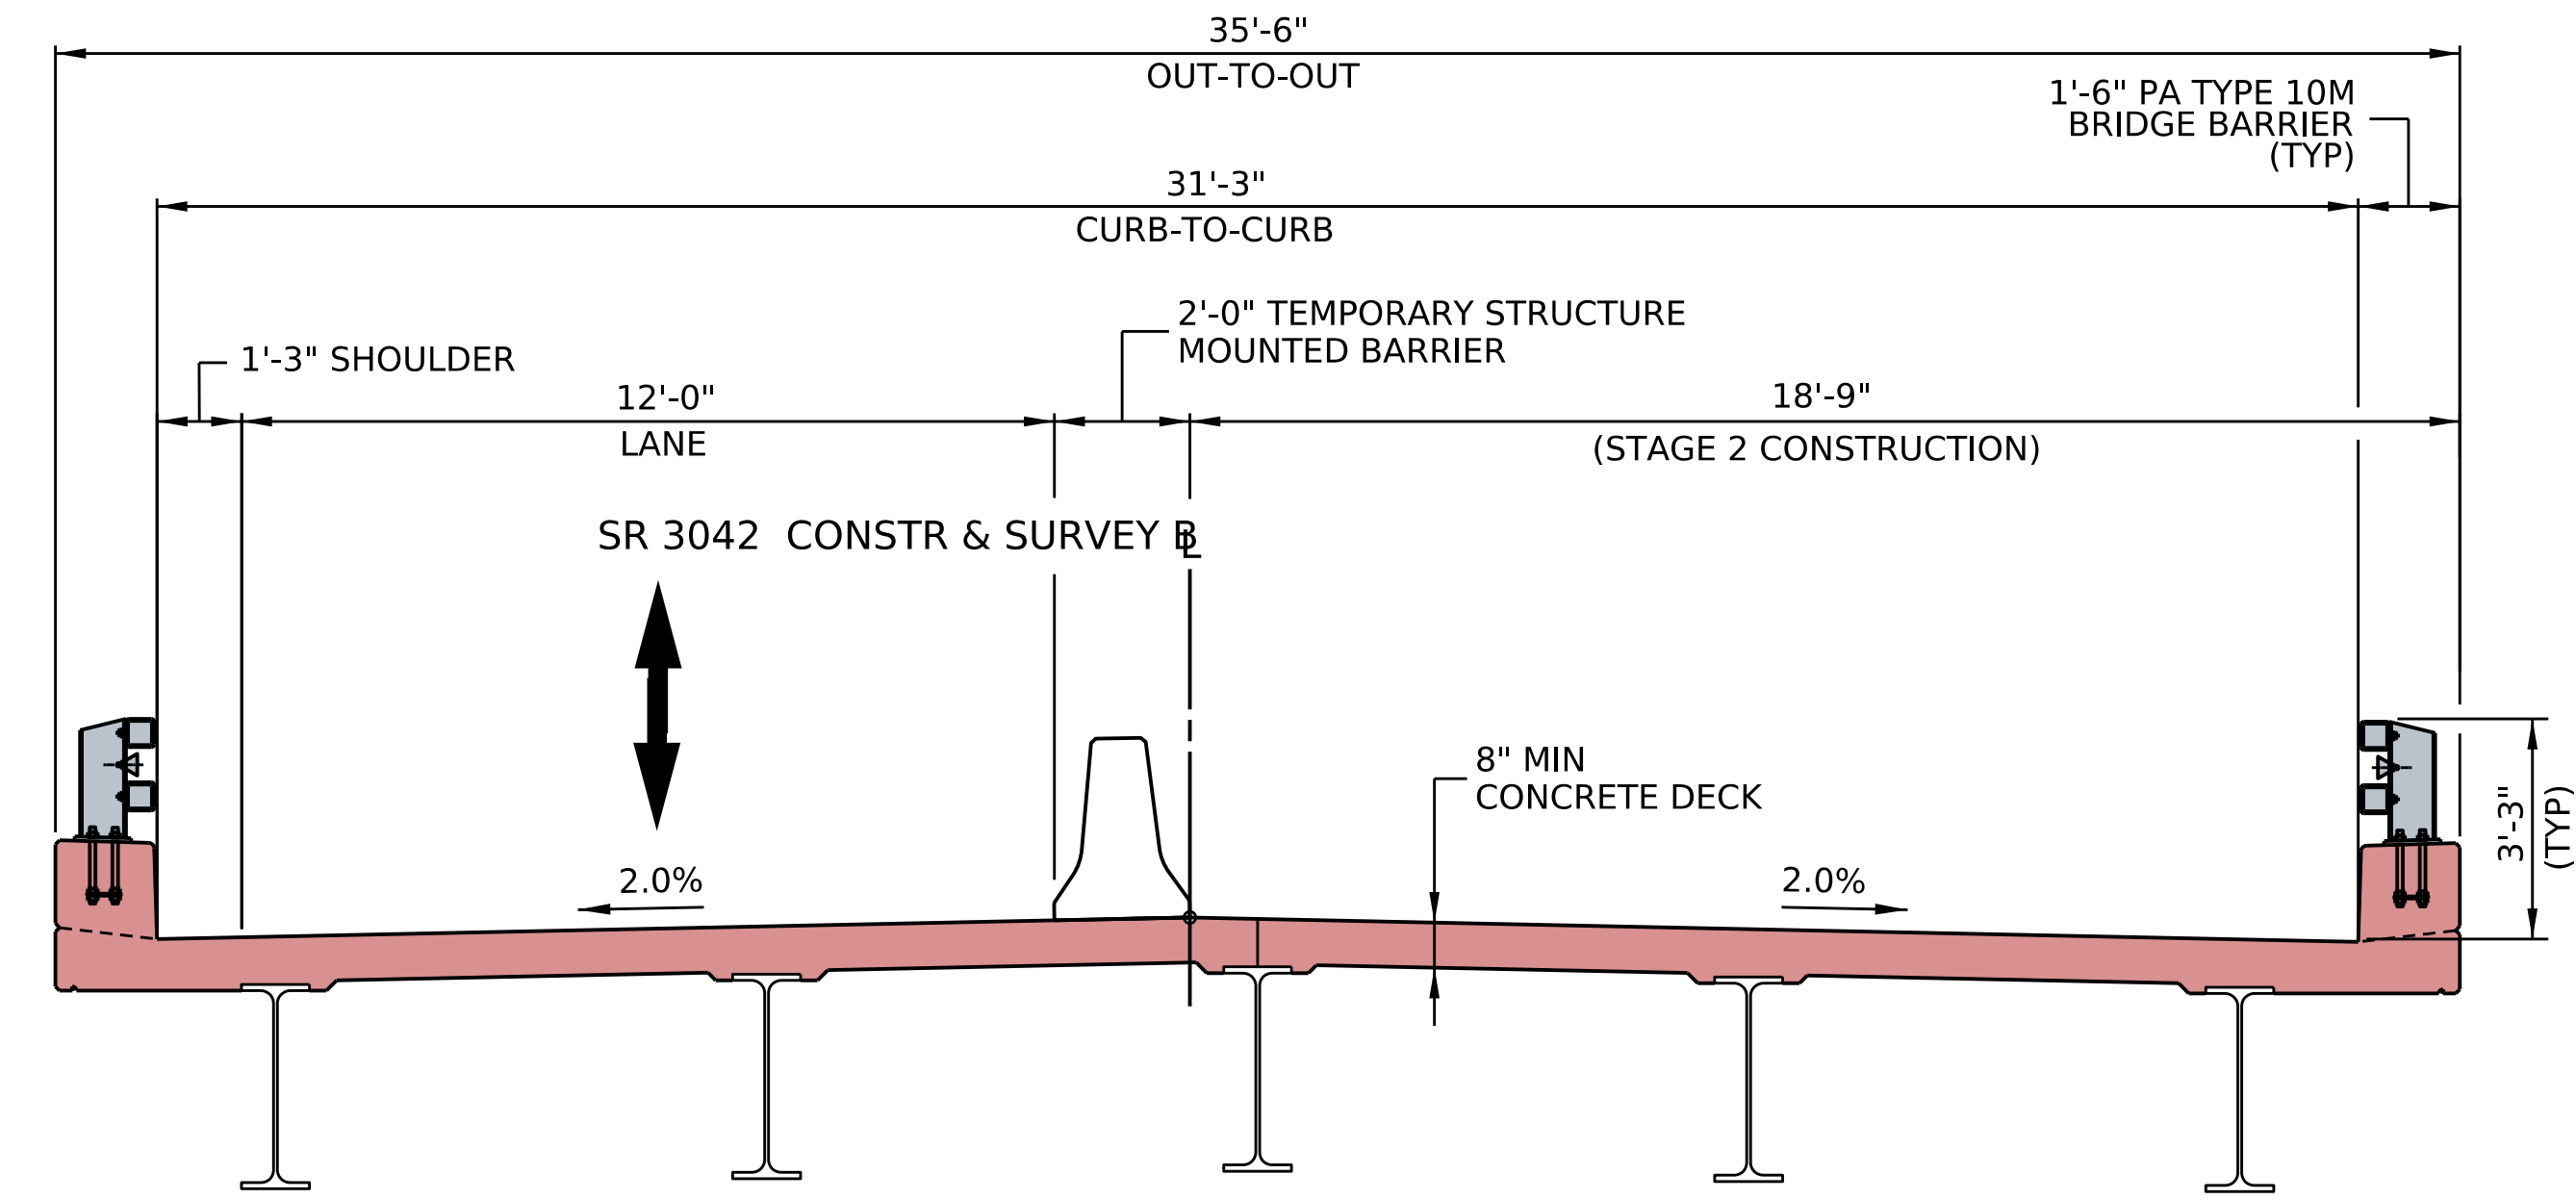

STAGE 2 TYPICAL SECTION

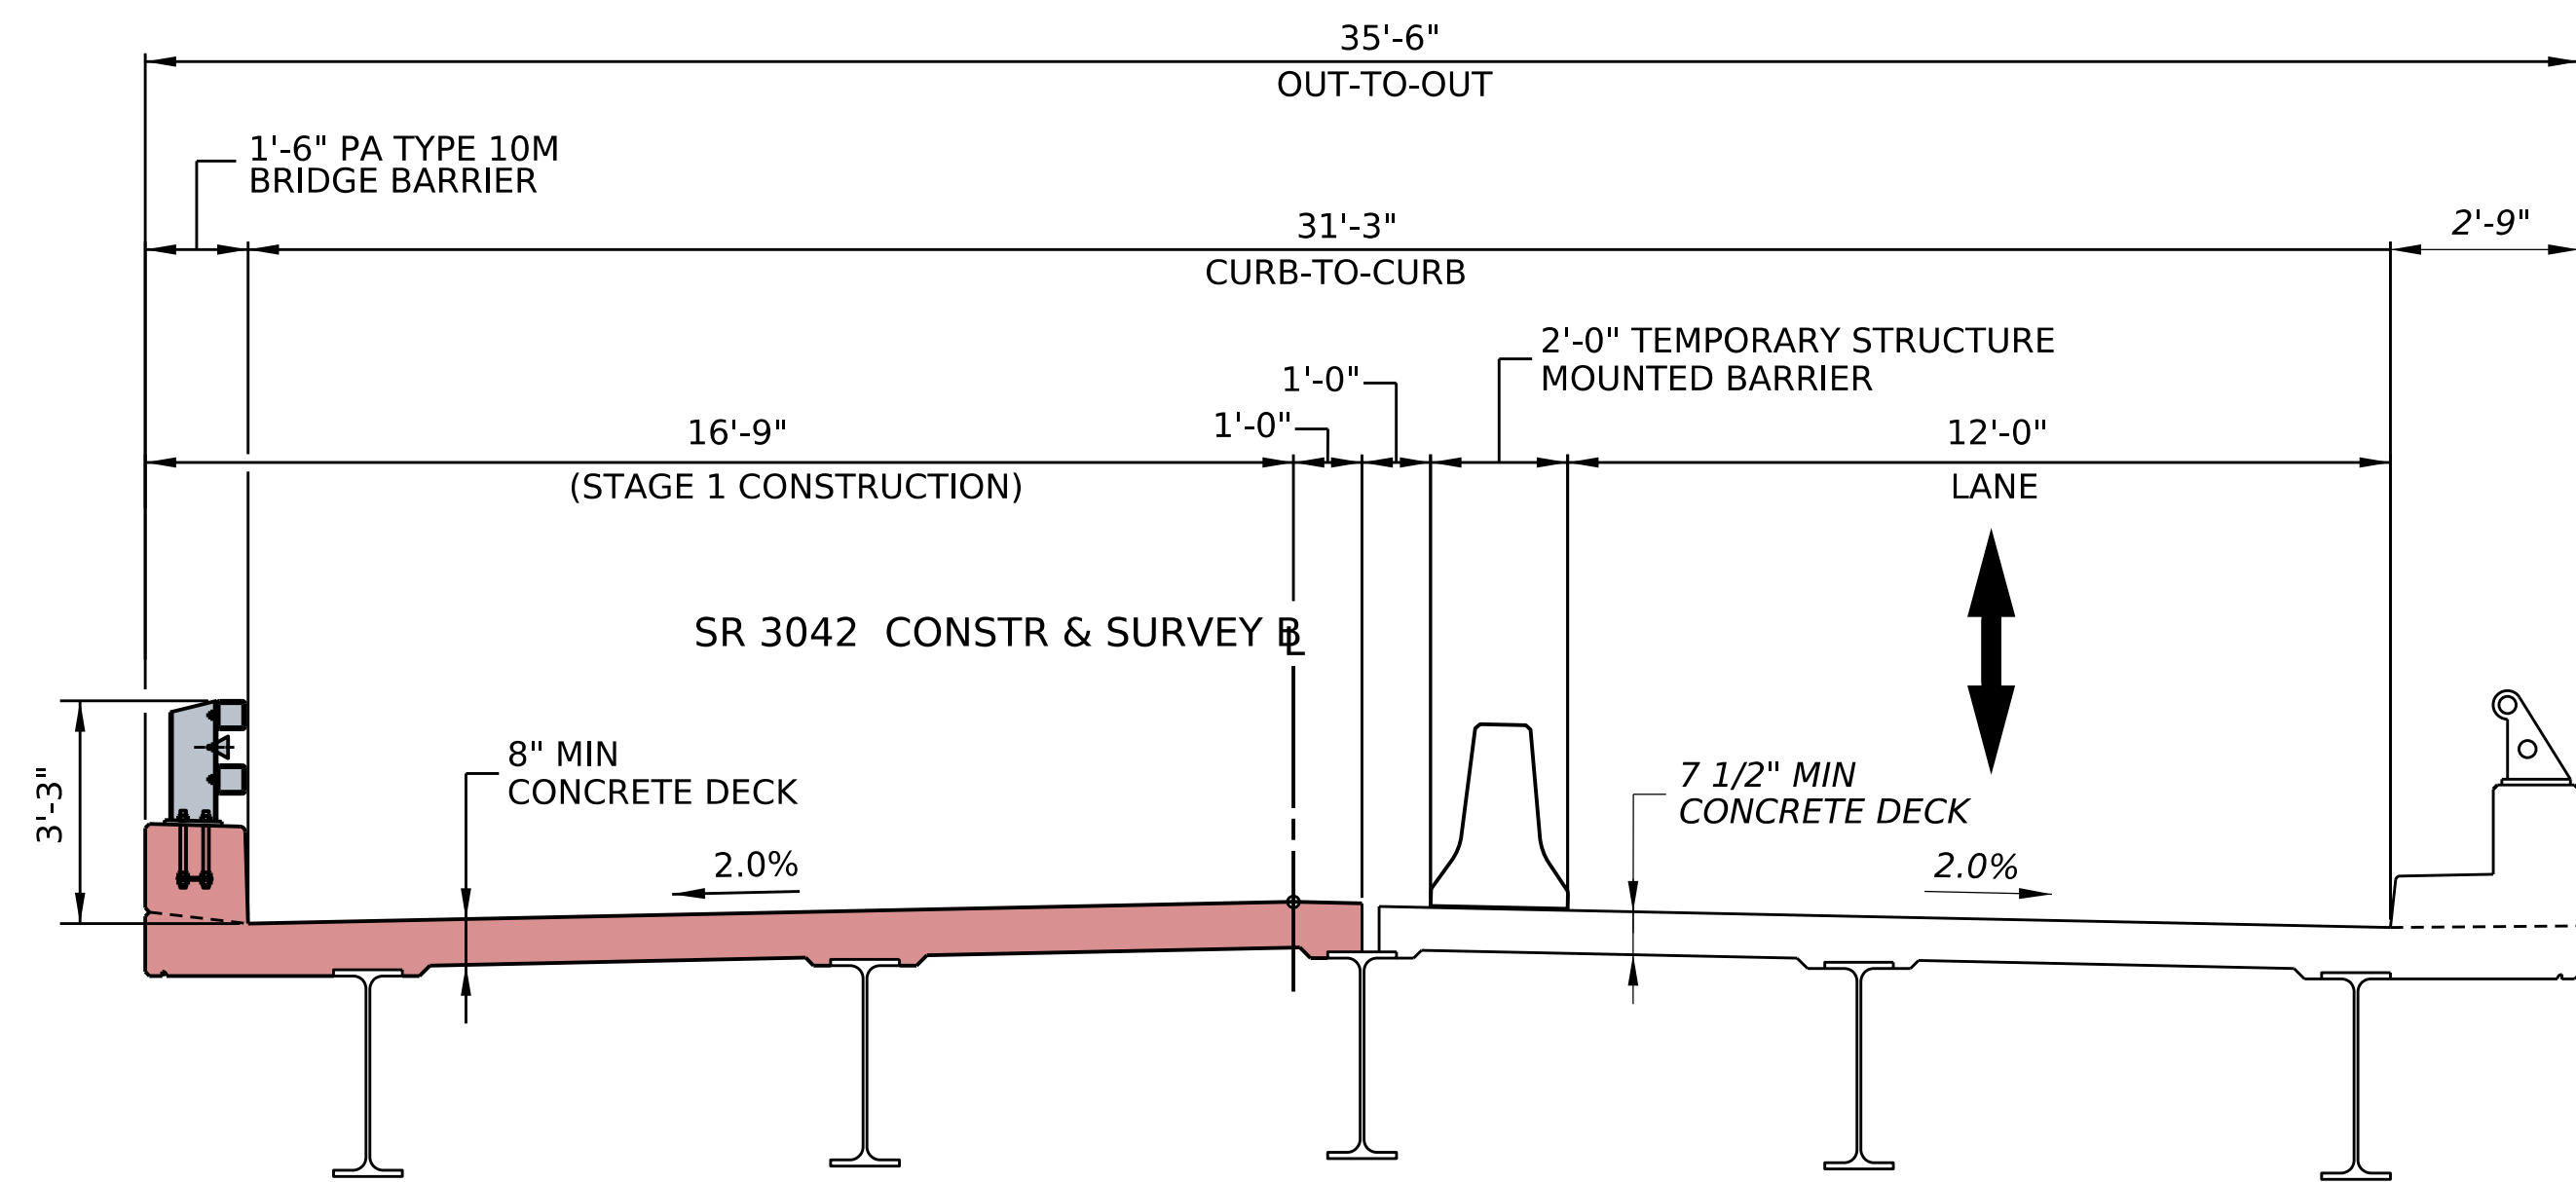

STAGE 1 TYPICAL SECTION

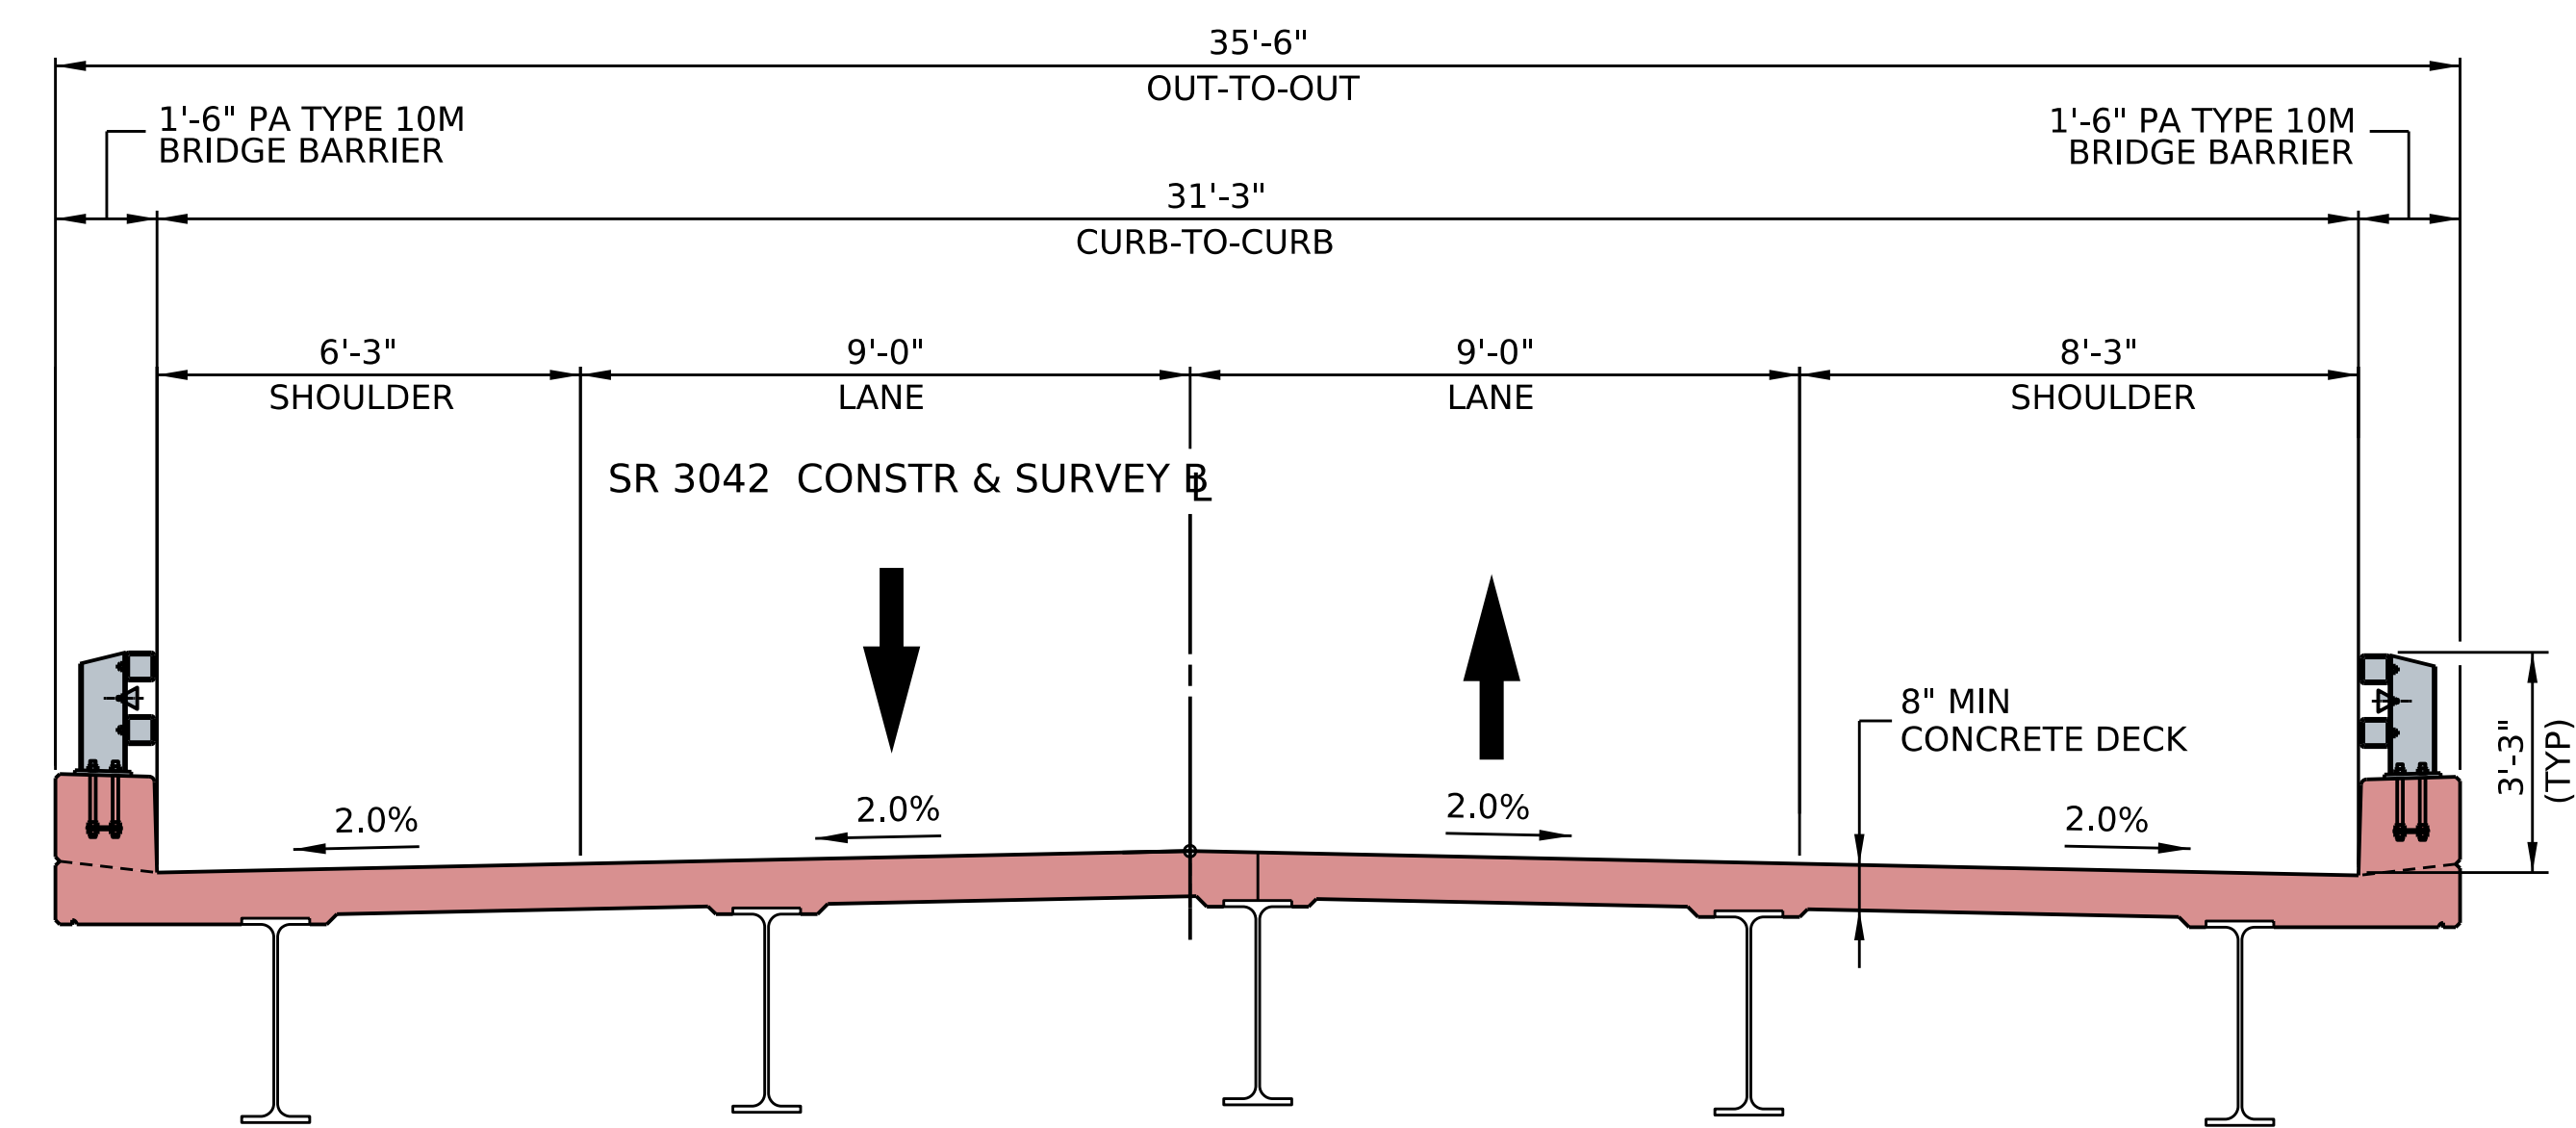

PROPOSAL TYPICAL SECTION

LEGEND

PROPOSED BRIDGE DECK

PRELIMINARY