



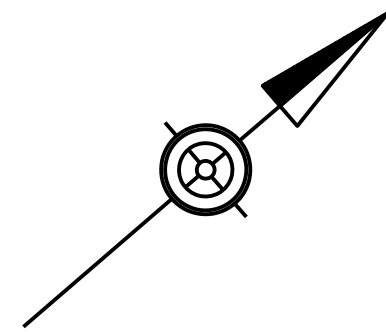

Route 0006 (Pennsylvania Ave) over Delaware River Matamoras Borough, Pike County, Pennsylvania City of Port Jervis, Orange County, New York

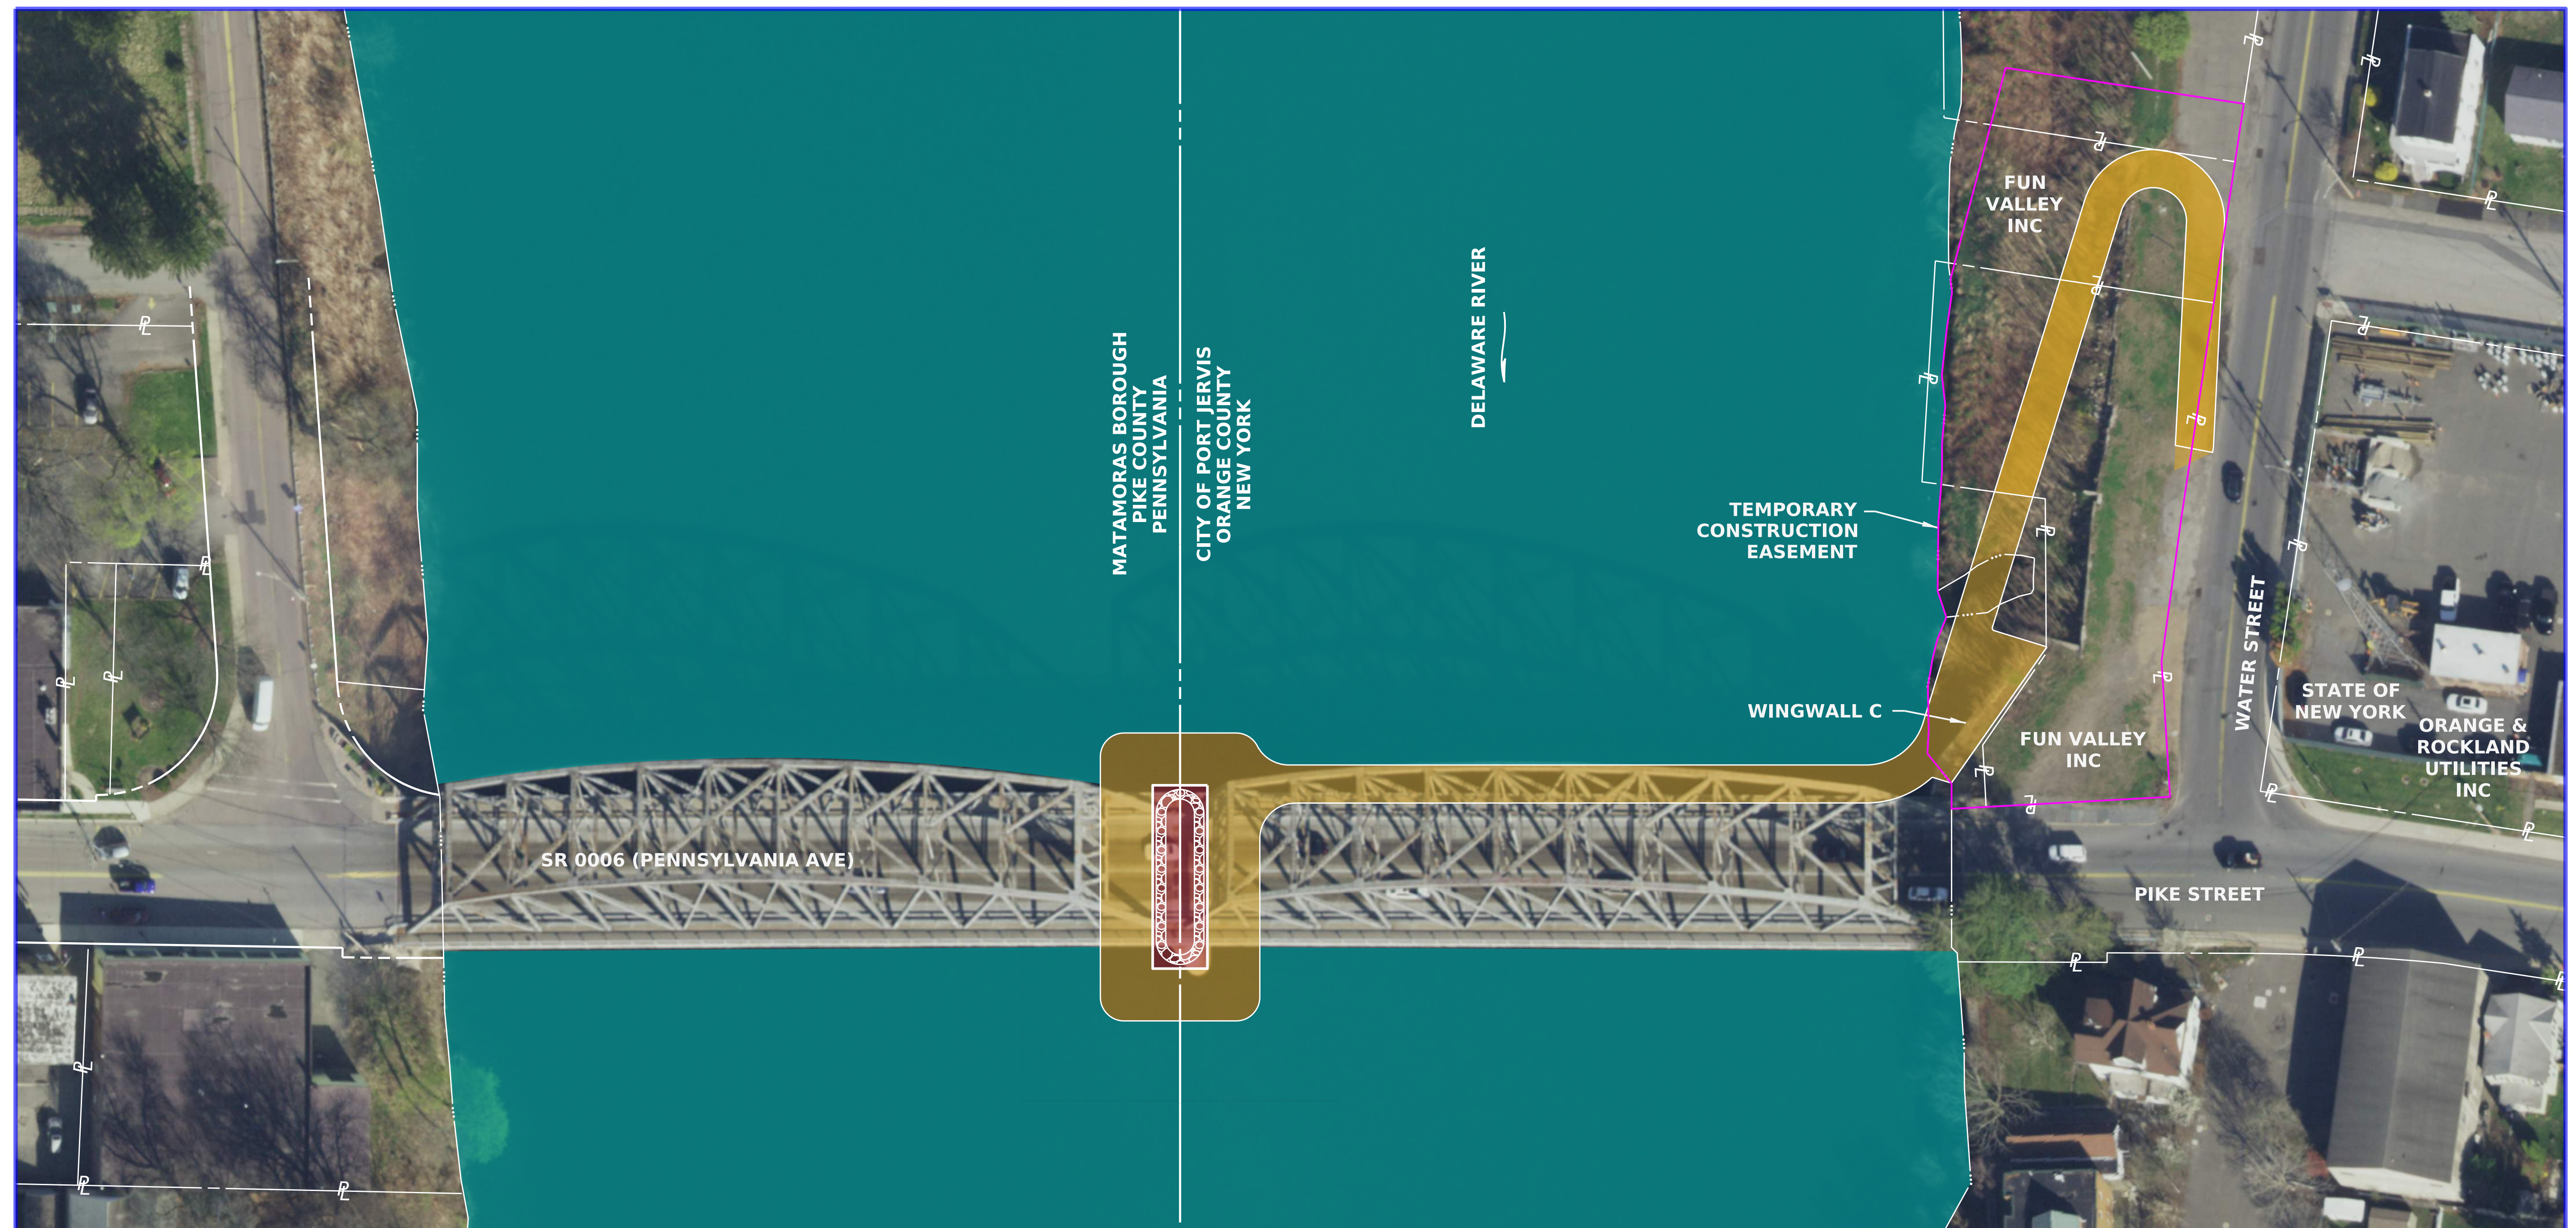

SCOPE OF WORK

1. MAINTAIN TRAFFIC IN ACCORDANCE WITH THE APPROVED TRAFFIC CONTROL PLAN AND ATON PLAN. INSTALL TEMPORARY ACCESS ROAD, CAUSEWAY, AND COFFERDAM (ROADWAY ITEMS).
2. CONSTRUCT CONCRETE JACKET, PERFORM DETERIORATED CONCRETE REPAIRS, AND SEAL CRACKS AT THE PIER. APPLY PROTECTIVE COATING TO THE SPECIFIED CONCRETE SURFACES ON THE PIER.
3. INSTALL ROCK PROTECTION AT THE PIER.
4. REMOVE AND REPLACE DETERIORATING MORTAR AT WINGALL C.
5. REMOVE TIMBER DEBRIS (1 CY) FROM THE UPSTREAM NOSE OF PIER.
6. REMOVE TEMPORARY ACCESS ROAD, CAUSEWAY, AND COFFERDAM. RESTORE RIVERBANK VEGETATION AND RIVER.

LEGEND

- | | |
|--|----------------------------|
| | PROPOSED PIER WORK |
| | PROPOSED ACCESS ROAD |
| | DELAWARE RIVER WATER TRAIL |
| | ROCK SCOUR PROTECTION |
| | PROPERTY BOUNDARIES |

PRELIMINARY

